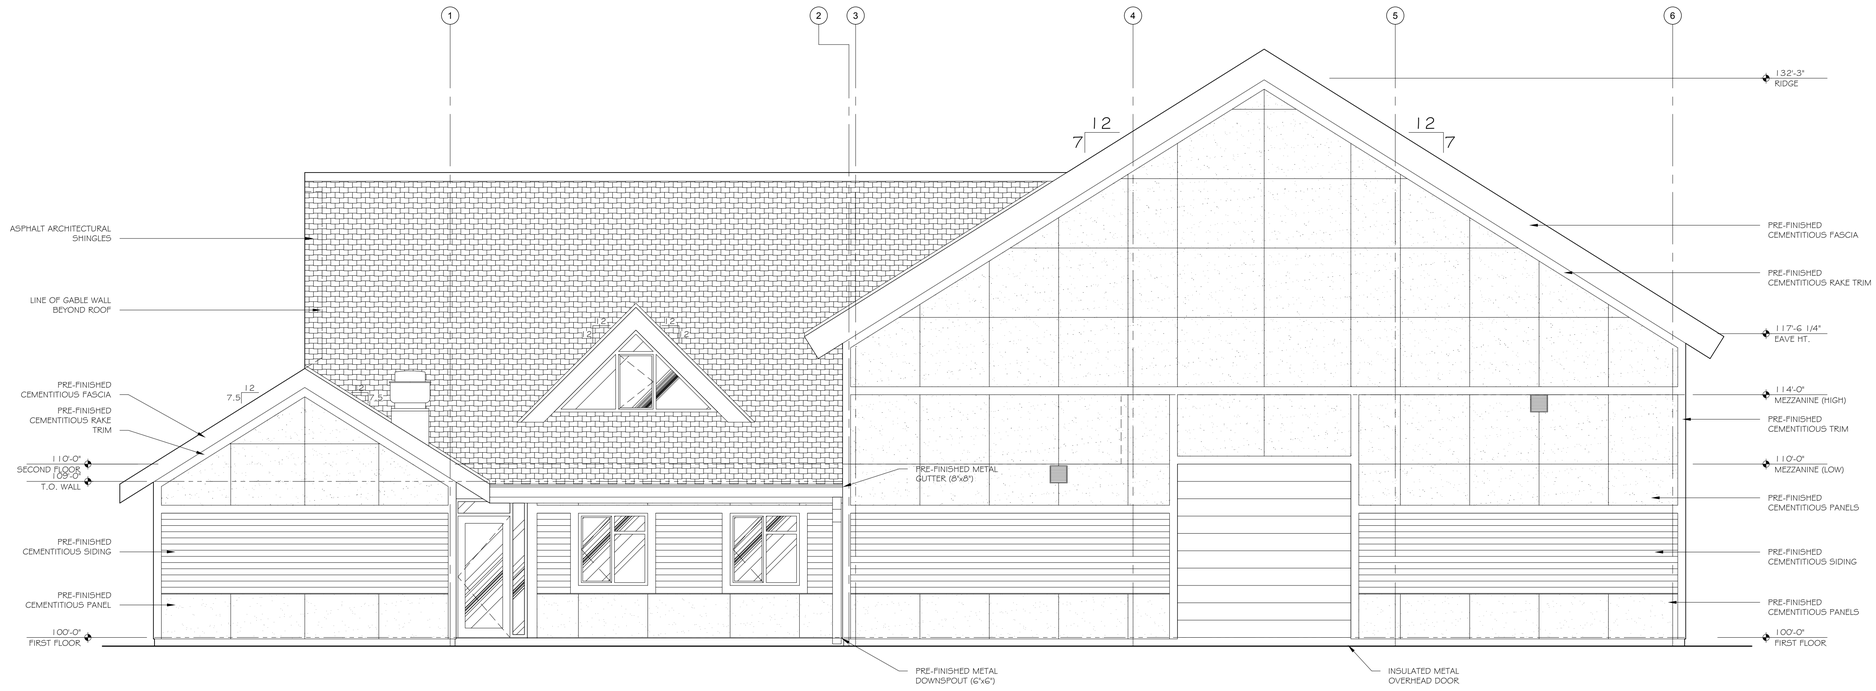

2 EXTERIOR ELEVATION - SOUTH
SCALE: 1/4" = 1'-0"

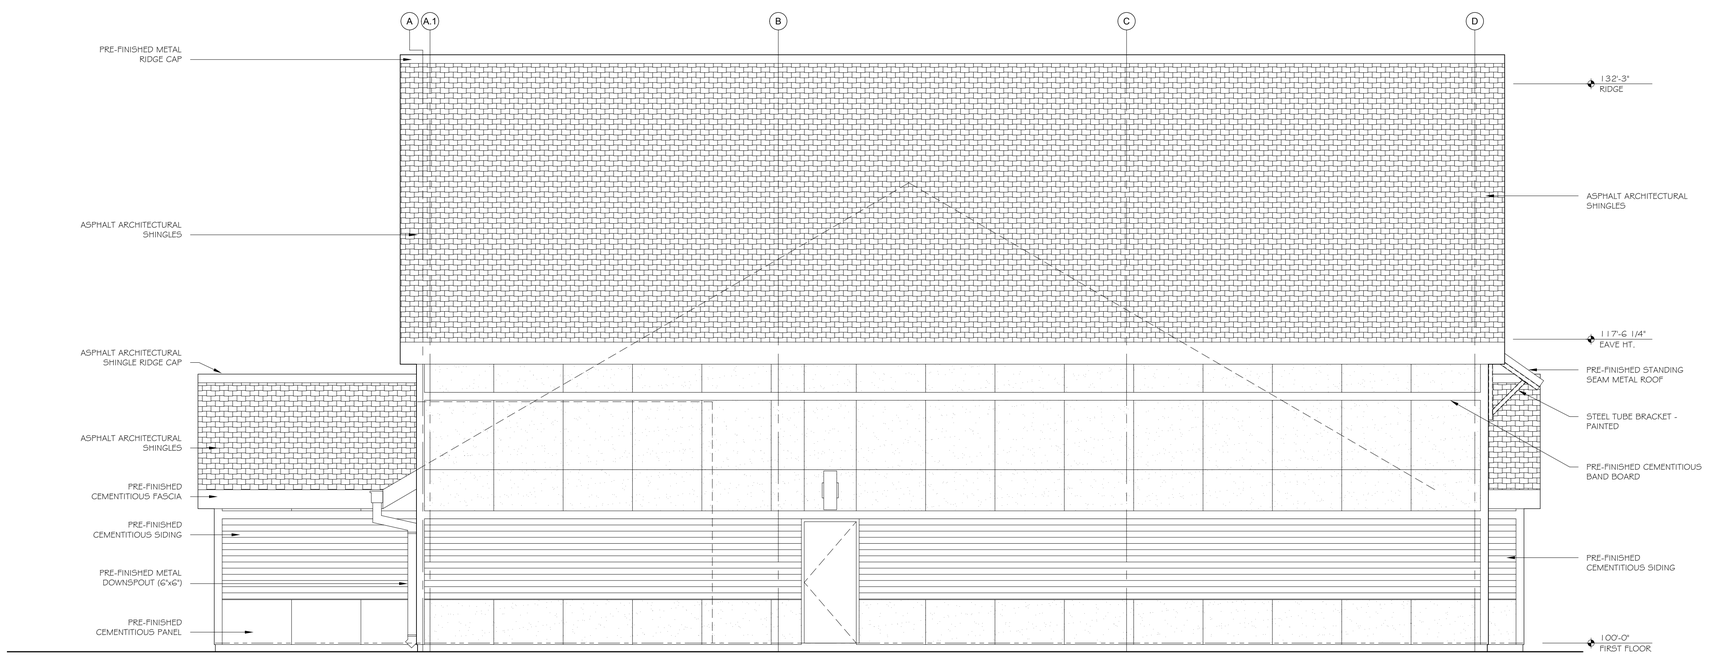

1 EXTERIOR ELEVATION - WEST
SCALE: 1/4" = 1'-0"

DAMMON ENGINEERING, INC.
Architects & Engineers
dammoneng@bellsouth.net
PHONE: 985-649-5832
FAX: 985-641-5950
CHIEF ENGINEER: EMMETT DAMMON, P.E.
CHIEF ARCHITECT: KEVIN KINCHEN
554 OLD SPANISH TRAIL
SLIDELL, LA 70458

The drawings and specifications contained herein are the property of Dammon Engineering, and shall not be reproduced or used for other projects except by agreement in writing with Dammon Engineering. Dammon Engineering shall be deemed the author of these documents and shall retain all common law, statutory and other reserved rights, including the copyright thereto. Dammon Engineering shall not be liable for errors that have been introduced into the drawings by others after they have been delivered to others. Dammon Engineering shall not be responsible for any modifications to these documents made without the knowledge and consent of Dammon Engineering. Should conflicts with these documents arise, assume the most stringent requirement shall be the standard for acceptance of bids or construction.

DISTRICT 1 FIRE STATION 4

297 STEELE ROAD
SLIDELL, LA

DATE:	2/7/2013
JOB No:	
DRAWN BY:	KJK
CHECKED BY:	KJK

REVISIONS

#	DESCRIPTION	DATE

EXTERIOR ELEVATIONS

SHEET No: 01 OF 1

A-5