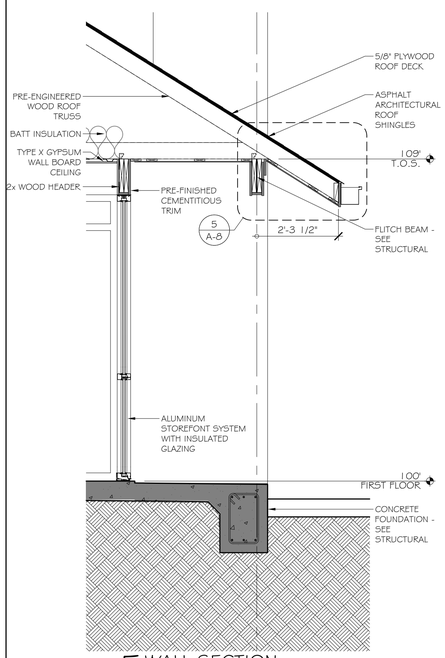

5 WALL SECTION
SCALE: 0.041667

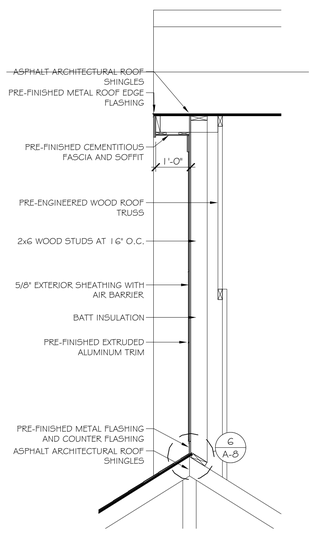

6 WALL SECTION
SCALE: 0.041667

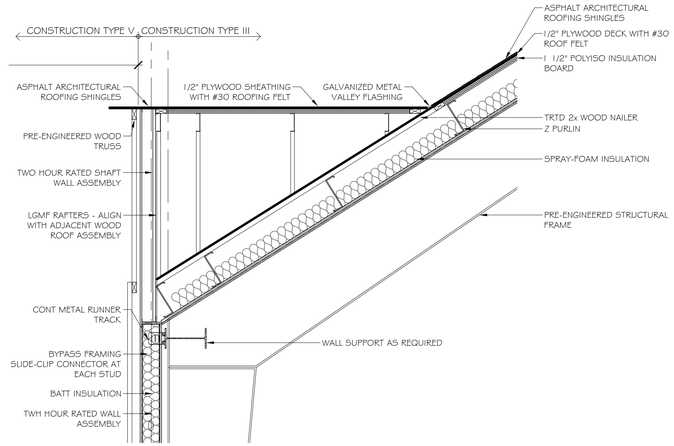

6 WALL SECTION
SCALE: 0.041667

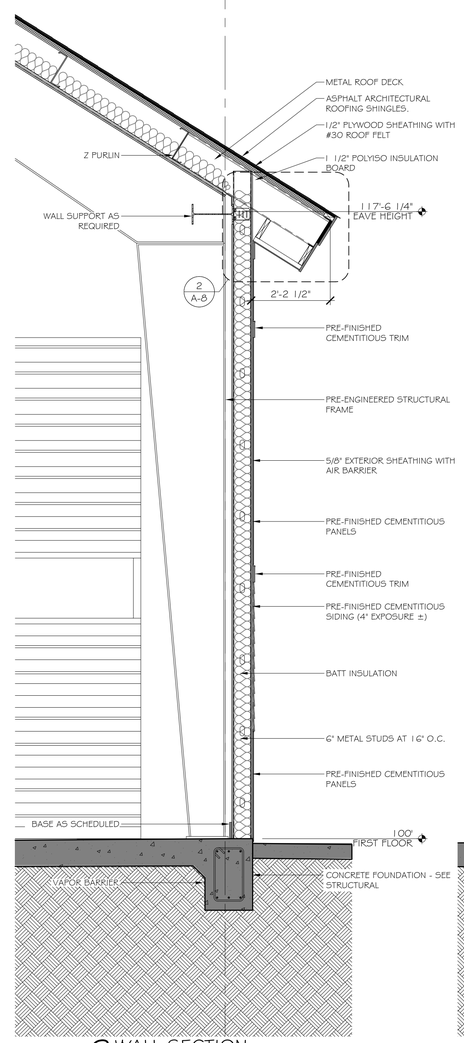

3 WALL SECTION
SCALE: 0.041667

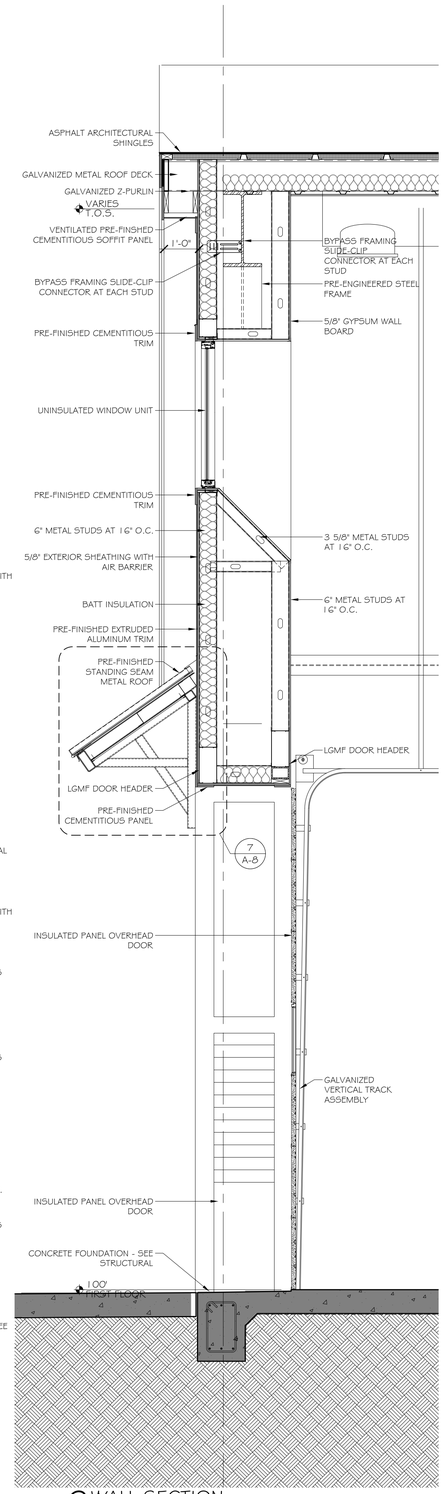

2 WALL SECTION
SCALE: 0.041667

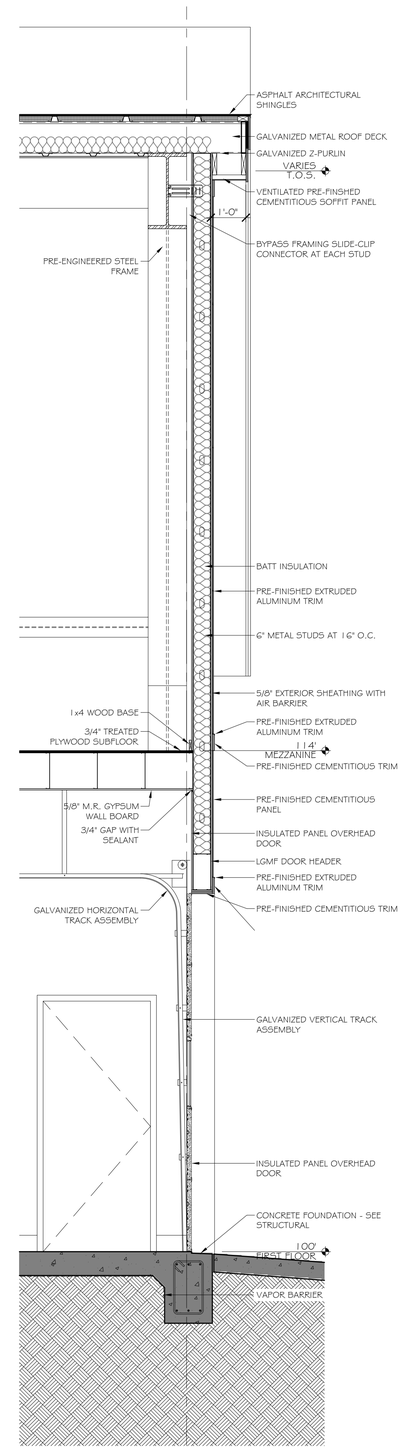

1 WALL SECTION
SCALE: 0.041667

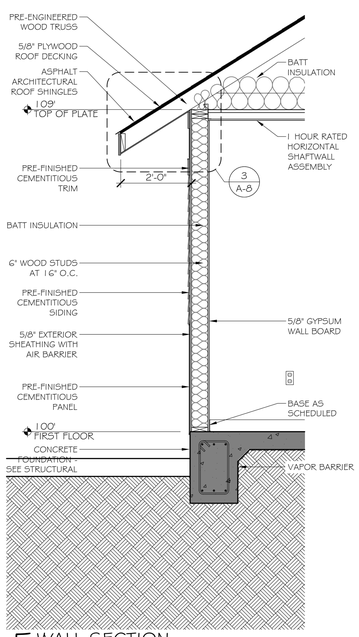

5 WALL SECTION
SCALE: 0.041667

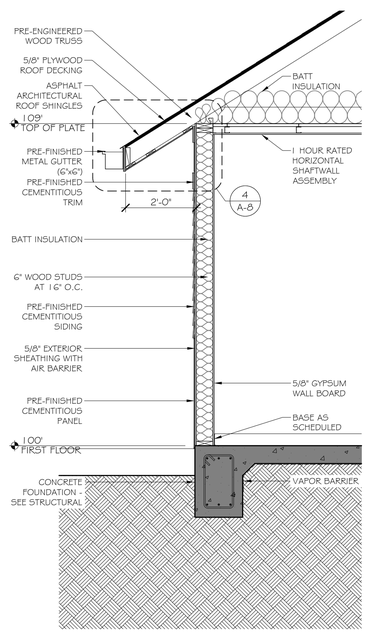

4 WALL SECTION
SCALE: 0.041667

DAMMON ENGINEERING, INC.
Architects & Engineers
dammoneng@bellsouth.net
PHONE: 985-649-5832
FAX: 985-641-5950
CHIEF ENGINEER: EMMETT DAMMON, P.E.
ARCHITECT: KEVIN KINCHEN
5514 AIRPORT TRAIL
SLIDELL, LA 70458

ST. TAMMANY FIRE PROTECTION DISTRICT No 1

FIRE STATION #14
297 STEELE ROAD
SLIDELL, LA

JOB No:	2161	DATE:	4/30/2013
DRAWN BY:	KJK	CHECKED BY:	KJK

The above drawings and specifications, designs and arrangements represented thereby, are and shall remain the property of Dammon Engineering, Inc. and are not to be reproduced or copied, wholly or in part, or used in connection with any other work or project, except by prior agreement in writing and with appropriate compensation to Dammon Engineering, Inc. Drawings or reproductions not containing the original signature of Dammon Engineering, Inc. are not to be used for any purpose whatsoever.

REVISIONS

#	DESCRIPTION	DATE

WALL SECTIONS

SHEET No: 17 OF 32

A7