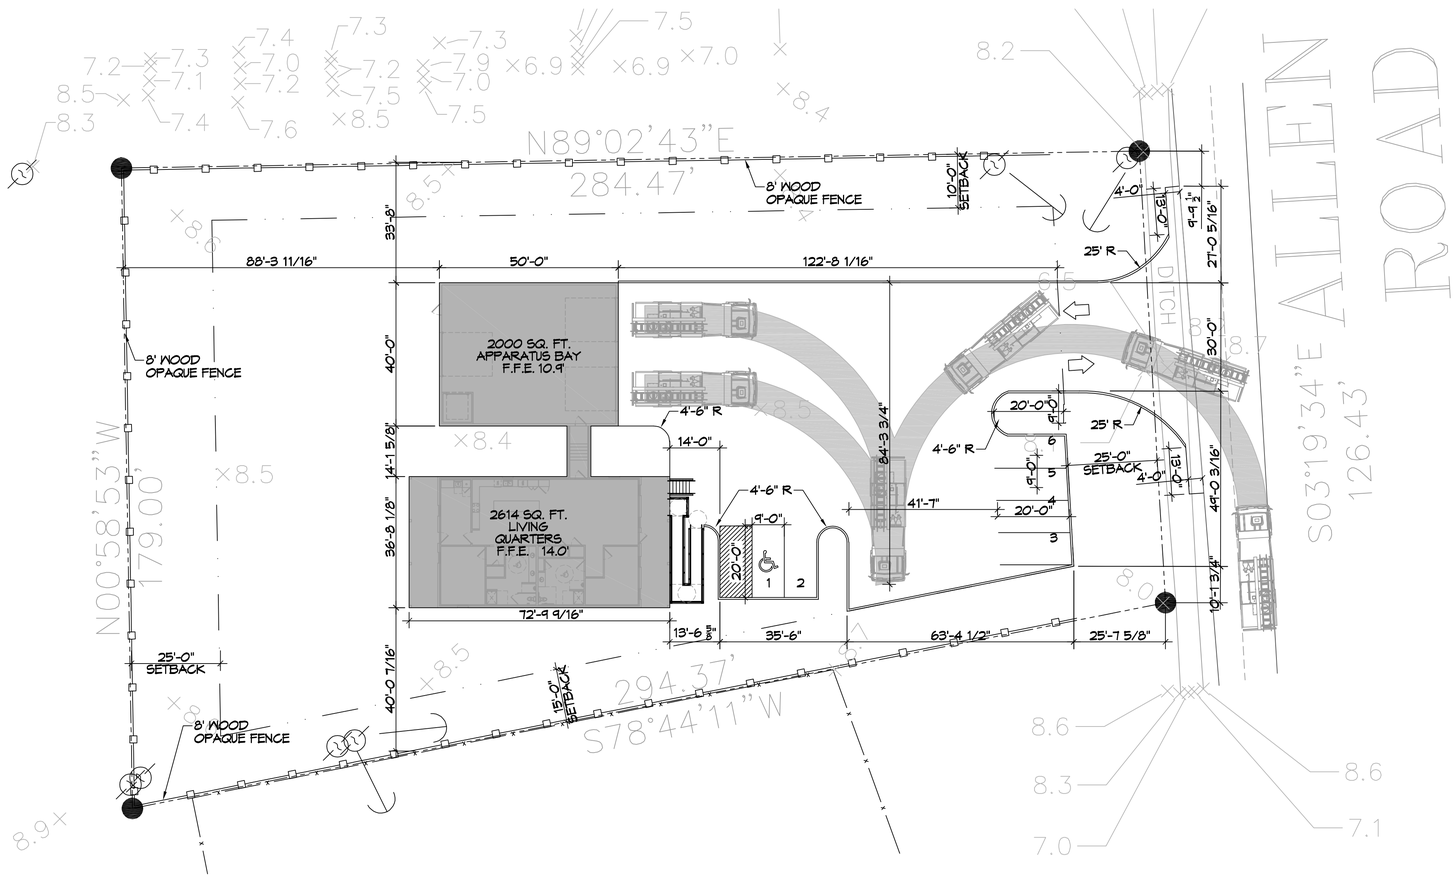

6 SITE PLAN
SCALE: 1" = 20'-0"

PARKING

PROVIDED SPACES: 6

PLANING

LOT 29 AND 30
ZONED PF-1 PUBLIC FACILITY

FLOOD ZONE

ZONE "A10"

SITE LIGHTING

APPARATUS BAY F.F.E. = 10.9

BASE FLOOD ELEVATION FOR LIVING QUARTERS = 13.0' + 1' = 14.0'

SITE LIGHTING

EXTERIOR LIGHTING SHALL BE SHADED OR INWARDLY DIRECTED IN SUCH A MANNER SO THAT NO DIRECT LIGHTING OR GLARE BE CAST BEYOND THE PROPERTY LINE. THE INTENSITY OF SUCH LIGHTING SHALL NOT EXCEED ONE FOOT CANDLE AS MEASURED AT THE ABUTTING PROPERTY LINE.

DAMMON ENGINEERING, INC.
LOUISIANA & MISSISSIPPI
www.dammonengineering.com
info@dammonengineering.com
PH: 985.649.5832
Chief Engineer: Brian Mistich, PE
554 Old Spanish Trail
Slidell, LA 70458

REVISIONS

#	DESCRIPTION	DATE

SEAL:

NEW FIRE STATION #19

ALLEN ROAD FIRE STATION #19

ALLEN ROAD

JOB No:	
DATE:	02-24-2022
DRAWN BY:	CKD
CHECKED BY:	JMS

This plans & drawings and specifications, designs and all documents illustrated herein are and shall remain the property of Dammon Engineering, and no part thereof shall be used for any purpose except as authorized in writing by Dammon Engineering. Any reproduction of these plans & drawings and specifications, designs and documents, in whole or in part, without written permission of Dammon Engineering, is prohibited. Please contact with inquiries pertaining to permissions and licensing.

SHEET TITLE:
SITE PLAN

DRAWING NUMBER:
C101

SHEET No: 3 of x