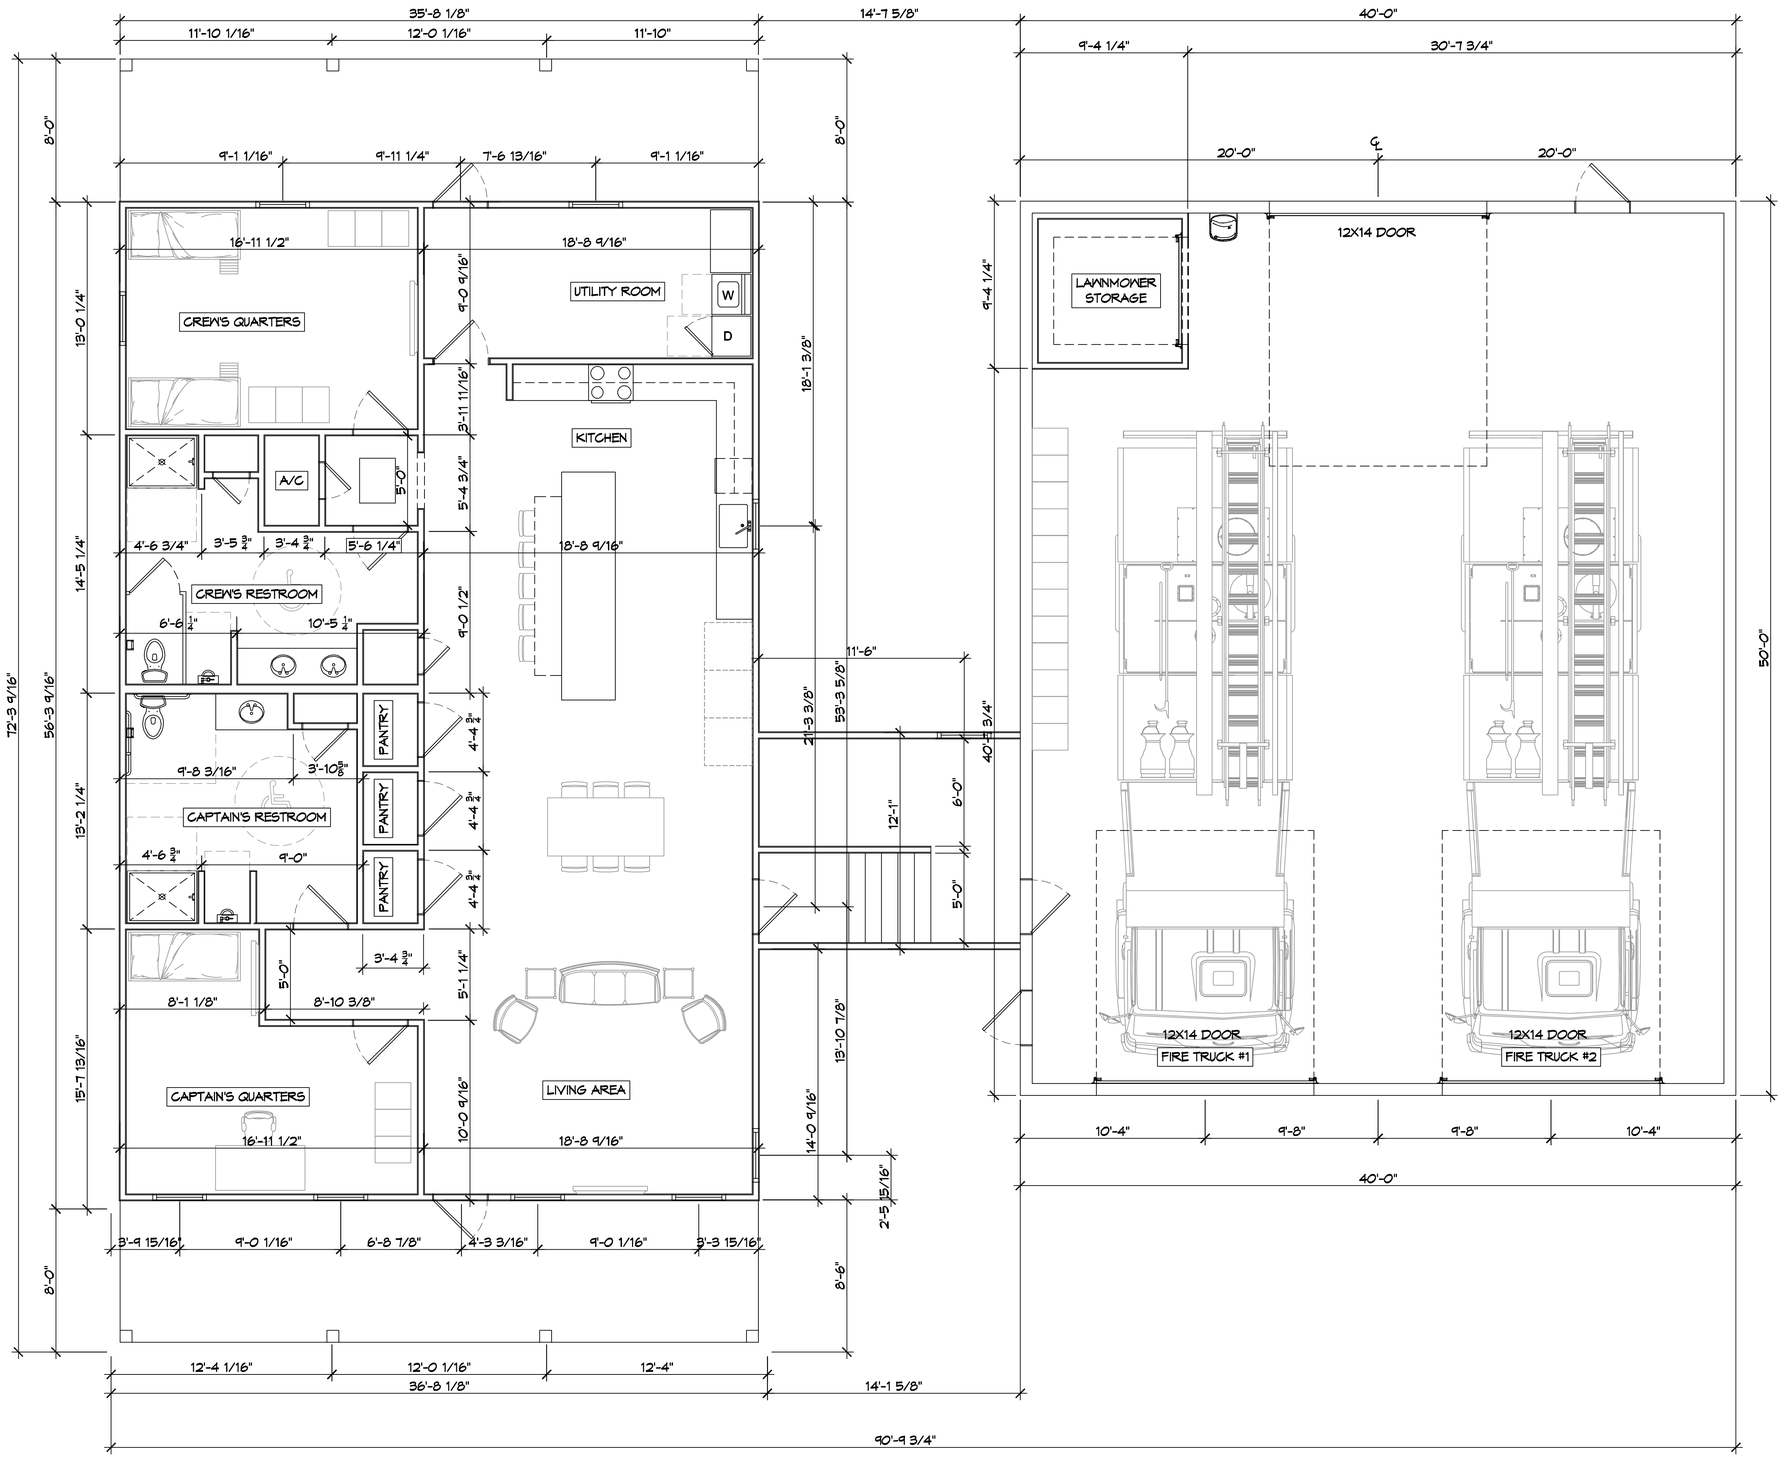

10 FLOOR PLAN

SCALE: 1/4"= 1'-0"

DAMMON ENGINEERING, INC.
LOUISIANA & MISSISSIPPI

www.dammonengineering.com
info@dammonengineering.com
PH: 985.649.5832

Chief Engineer: Brian Mistich, PE
154 Old Spanish Trail
Slidell, LA 70458

#	DESCRIPTION	DATE

REVISIONS

SEAL:

NEW FIRE STATION #19

ALLEN ROAD FIRE STATION #19

ALLEN ROAD

JOB No:

DATE: 02-24-2022

DRAWN BY: CKD CHECKED BY: JMS

The drawings, specifications and other documents prepared by the Engineer for this project are instruments of service for use solely with respect to this project. All reports, plans, specifications, field data and notes and other documents, including all documents on electronic media, prepared by the Engineer pursuant to this agreement are the property of the Engineer. Reproduction or publication by the Owner of any such documents, in whole or in part, is prohibited without the Engineer's consent. The Owner shall have the right to use such documents for the purpose of completing the project, but any other use or reuse by the Owner or others on extensions of this project or on any other project without written consent of the Engineer is prohibited. The Owner agrees to indemnify and hold the Engineer harmless for any reuse of the documents without written consent.

SHEET TITLE:
FLOOR PLAN AND SECTION VIEW

DRAWING NUMBER:

A101

SHEET No: 7 of x

FILE NAME: J:_Government\2408 - Allen Road Fire Station 19\Drawings\Current Drawings\A101 - Floor Plan.dwg PLOT DATE & TIME: Wednesday, March 2, 2022 9:16:09 AM

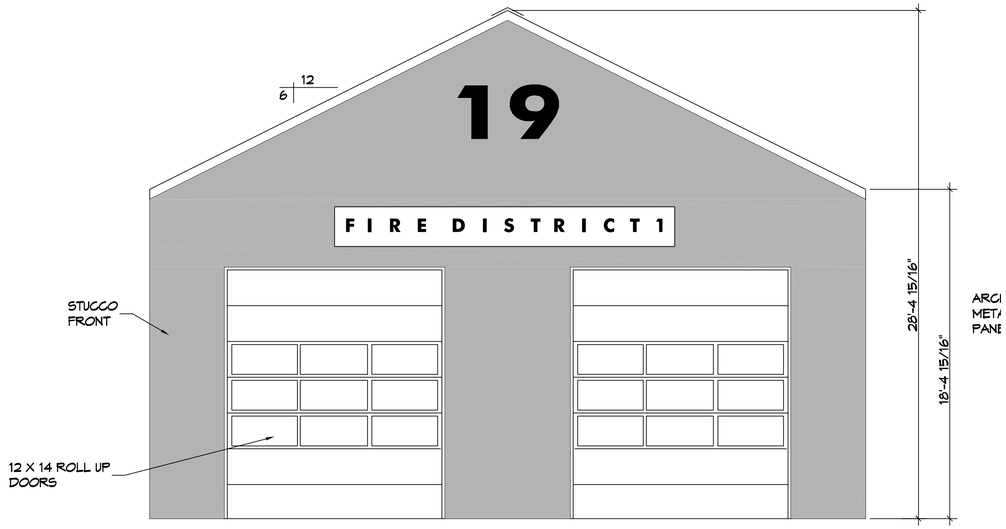

13 FRONT ELEVATION
SCALE: 1/4"=1'-0"

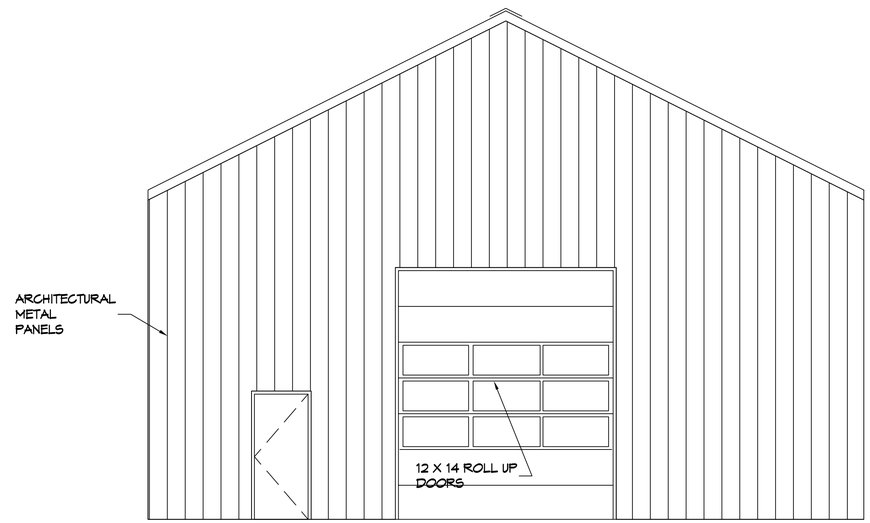

14 REAR ELEVATION
SCALE: 1/4"=1'-0"

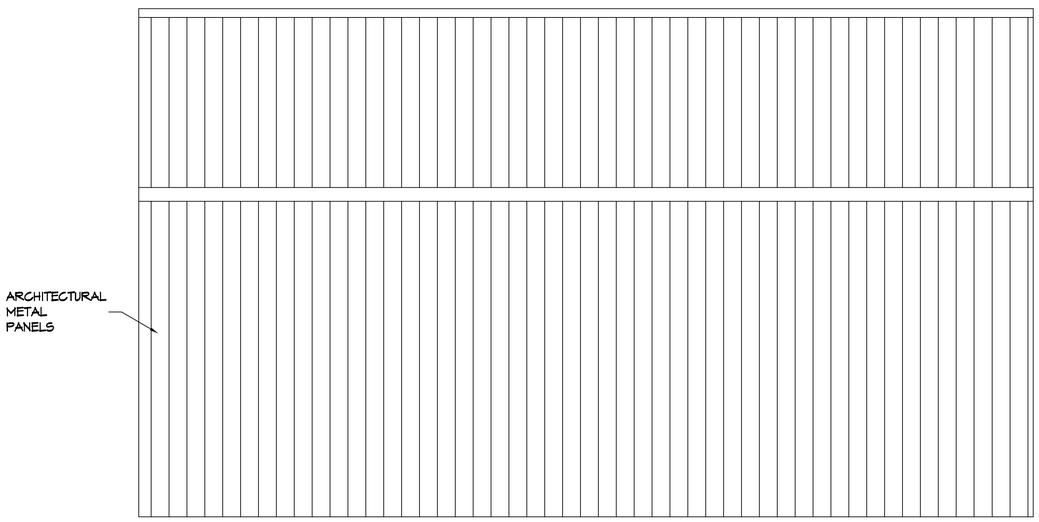

11 RIGHT ELEVATION
SCALE: 1/4"=1'-0"

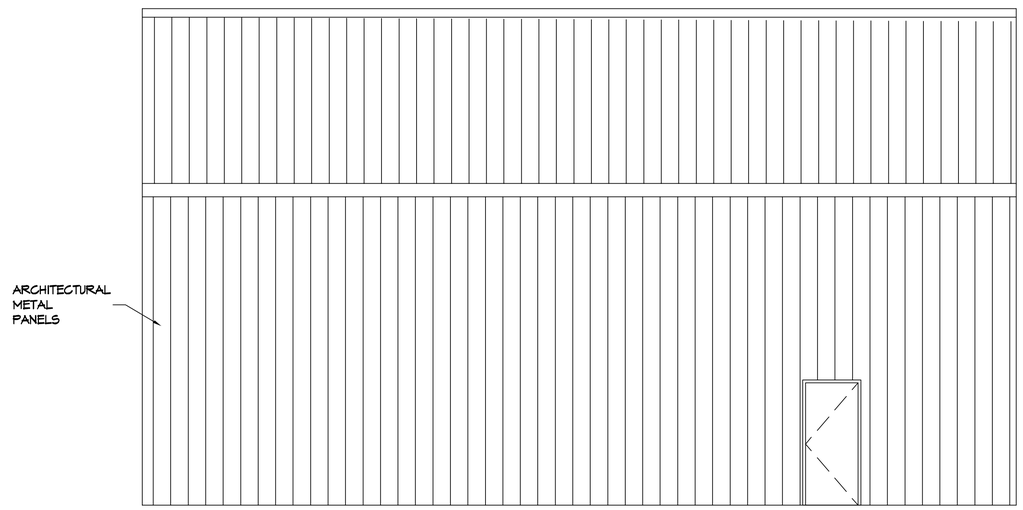

12 LEFT ELEVATION
SCALE: 1/4"=1'-0"

DAMMON ENGINEERING, INC.
LOUISIANA & MISSISSIPPI
www.dammonengineering.com
info@dammonengineering.com
PH: 985.649.5832
Chief Engineer: Brian Mistich, PE
5544 Crosswinds Trail
Slidell, LA 70458

REVISIONS

#	DESCRIPTION	DATE

SEAL:

NEW FIRE STATION #19

ALLEN ROAD FIRE STATION #19

ALLEN ROAD

JOB No:
DATE: 02-24-2022
DRAWN BY: CCD
CHECKED BY: JAS

This document, as an instrument of service, is the property of Dammon Engineering, and may not be altered or used for other projects without the express written consent of Dammon Engineering. Reproducing, altering, or using this document for other projects, in whole or in part, without written consent is a violation of the Louisiana Revised Statutes Title 37 Professions and Businesses.

SHEET TITLE:
EXTERIOR ELEVATIONS

DRAWING NUMBER:
A103

SHEET No: 8 of x

FILE NAME: J:\- Government\2456 - Allen Road Fire Station 19\Drawings\Current Drawings\A103 - Station Exterior Elevations.dwg PLOT DATE & TIME: Wednesday, March 2, 2022 9:10:34 AM