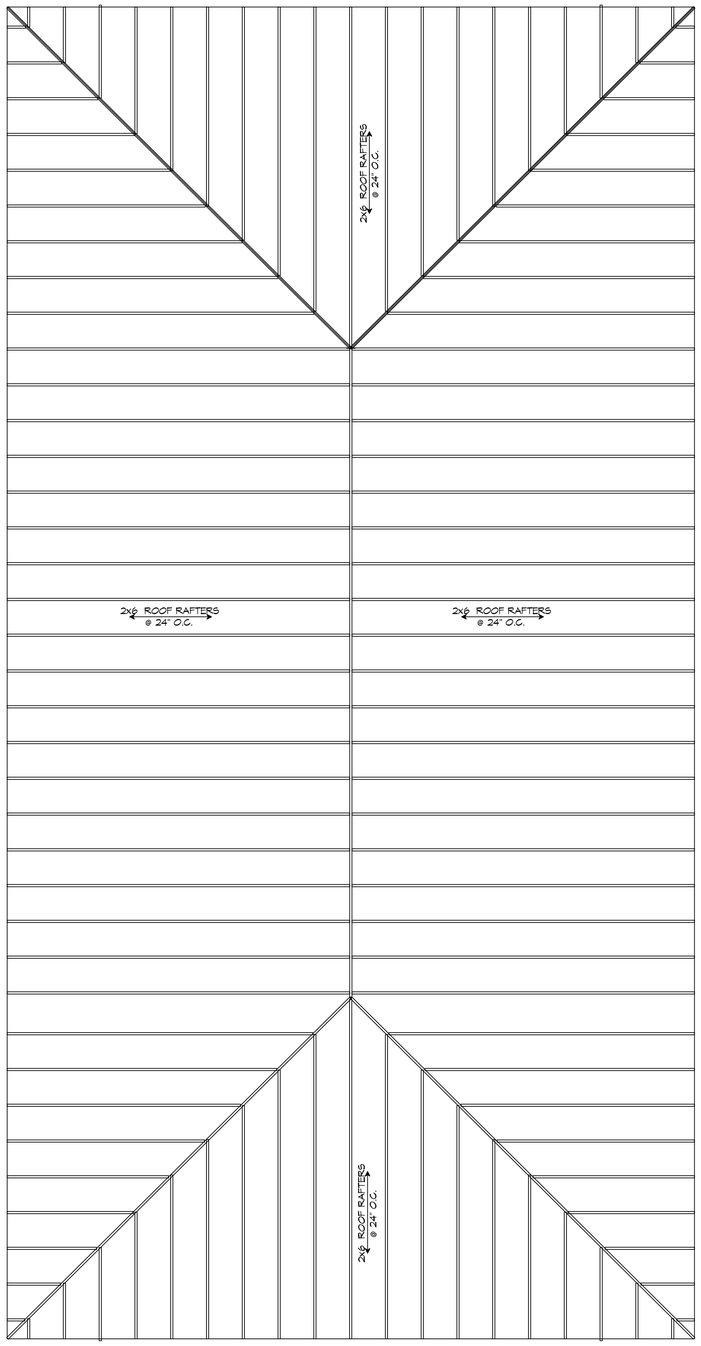

N 18 ROOF FRAMING
SCALE: 1/4" = 1'-0"
LIVING QUATERS

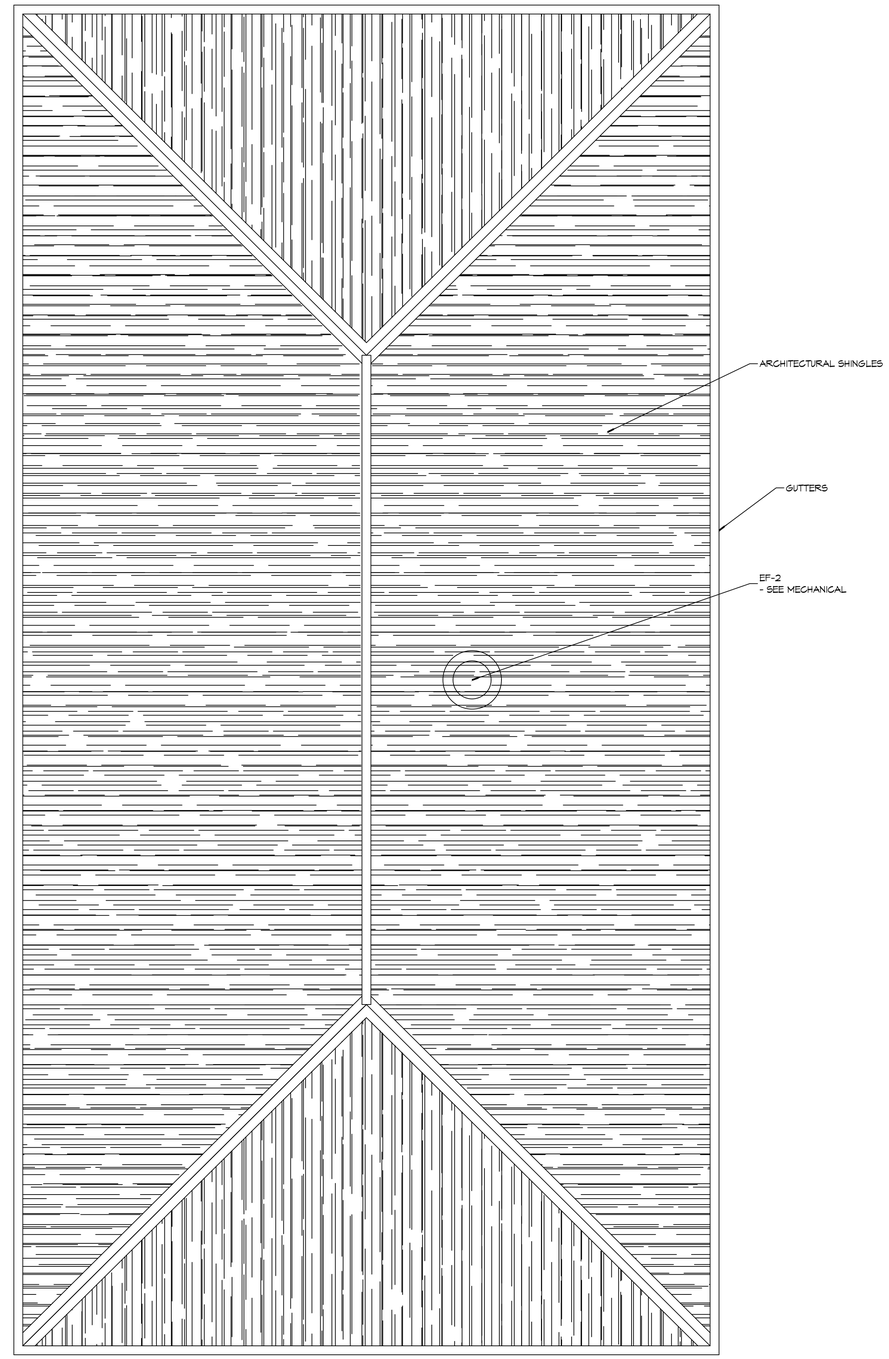

N 19 ROOF PLAN
SCALE: 1/4" = 1'-0"
LIVING QUATERS

DAMMON ENGINEERING, INC.
LOUISIANA & MISSISSIPPI
www.dammonengineering.com
info@dammonengineering.com
PH: 985-649-5922
Chief Engineer: Brian Mistich, PE
554 Old Spanish Trail
Slidell, LA 70458

#	DESCRIPTION	DATE

REVISIONS

SEAL:

STATE OF LOUISIANA
BRIAN A. MISTICH
License No. 30187
PROFESSIONAL ENGINEER

ST. TAMMANY FIRE PROTECTION DISTRICT No. 1

FIRE STATION 19

5104 ALLEN ROAD
SLIDELL, LOUISIANA 70461

JOB No:	2486
DATE:	05-12-2022
DRAWN BY:	CAD
CHECKED BY:	BAM

THIS DRAWING AND SPECIFICATIONS, DESIGNS AND ARRANGEMENTS PRESENTED HEREIN ARE THE PROPERTY OF DAMMON ENGINEERING, INC. AND SHALL NOT BE REPRODUCED IN WHOLE OR IN PART WITHOUT THE WRITTEN CONSENT OF DAMMON ENGINEERING, INC. THIS DRAWING CONTAINS CONFIDENTIAL INFORMATION AND SHALL NOT BE DISCLOSED TO OTHERS WITHOUT THE WRITTEN CONSENT OF DAMMON ENGINEERING, INC. THIS DRAWING IS TO BE RETURNED TO DAMMON ENGINEERING, INC. UPON REQUEST.

SHEET TITLE:
LIVING QUARTERS ROOF FRAMING PLAN

DRAWING NUMBER:
S104

SHEET No: 9 of 29