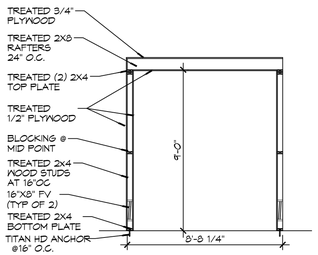

21 ACCESSORIES BLDG SECTION
SCALE: 1/4" = 1'-0"

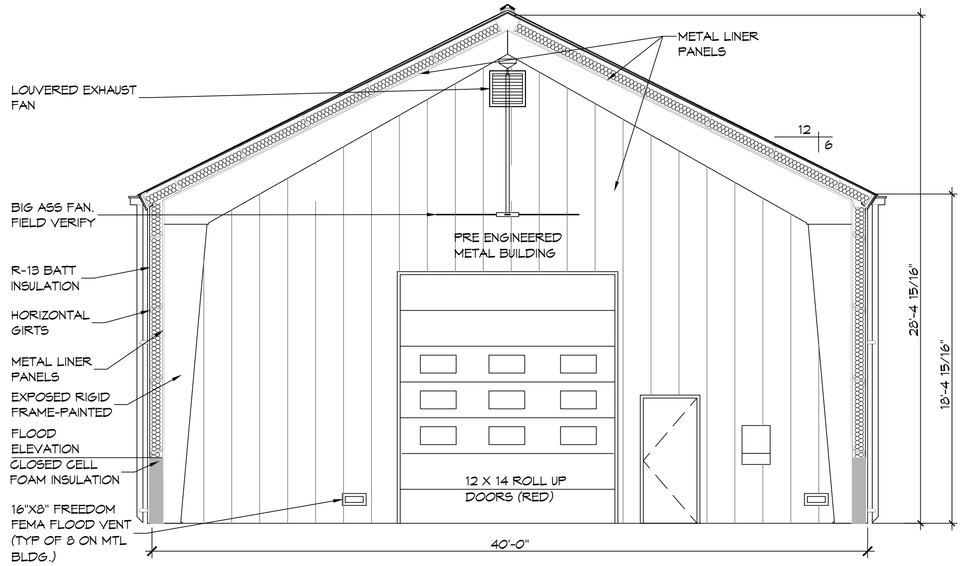

22 ENGINE BAY BLDG SECTION
SCALE: 1/4" = 1'-0"

ENGINE BAY

DAMMON ENGINEERING, INC.
LOUISIANA & MISSISSIPPI
www.dammonengineering.com
info@dammonengineering.com
PH: 985-649-5922
Chief Engineer: Brian Mistich, PE
554 Old Spanish Trail
Slidell, LA 70458

REVISIONS

#	DESCRIPTION	DATE

SEAL:

STATE OF LOUISIANA
BRIAN A. MISTICH
License No. 30187
PROFESSIONAL ENGINEER

ST. TAMMANY FIRE PROTECTION DISTRICT NO. 1

FIRE STATION 19

51041 ALLEN ROAD
SLIDELL, LOUISIANA 70461

JOB No:	2456
DATE:	05-12-2022
DRAWN BY:	GAD
CHECKED BY:	BAM

THIS PLAN, SPECIFICATION AND DESIGN IS THE PROPERTY OF DAMMON ENGINEERING, INC. AND WAS PREPARED AND SEALED BY THE LICENSED PROFESSIONAL ENGINEER WHOSE NAME APPEARS ON THE SEAL. THIS PLAN IS INTENDED FOR THE USE OF THE OWNER OF THE PROPERTY FOR WHICH THE PLAN WAS PREPARED AND SHALL NOT BE REPRODUCED OR REPURPOSED BY ANYONE OTHER THAN THE OWNER OF THE PROPERTY FOR WHICH THE PLAN WAS PREPARED WITHOUT THE WRITTEN PERMISSION OF DAMMON ENGINEERING, INC.

SHEET TITLE:
ENGINE BAY SECTION

DRAWING NUMBER:

S106

SHEET No: 11 of 29