PLUMBING ABBREVIATIONS

LAV	LAVATORY	W.	WASHER MACHINE
WC	WATER CLOSET	WH	WATER HEATER
CB	CATCH BASIN	SH	SHOWER

PLUMBING LEGEND

CLEAN OUT		SEWAGE LINE		CATCH BASIN	
P-TRAP		VENT LINE		METER	
FLOOR DRAIN		GAS LINE		PLUG COCK	
		WASTE LINE			

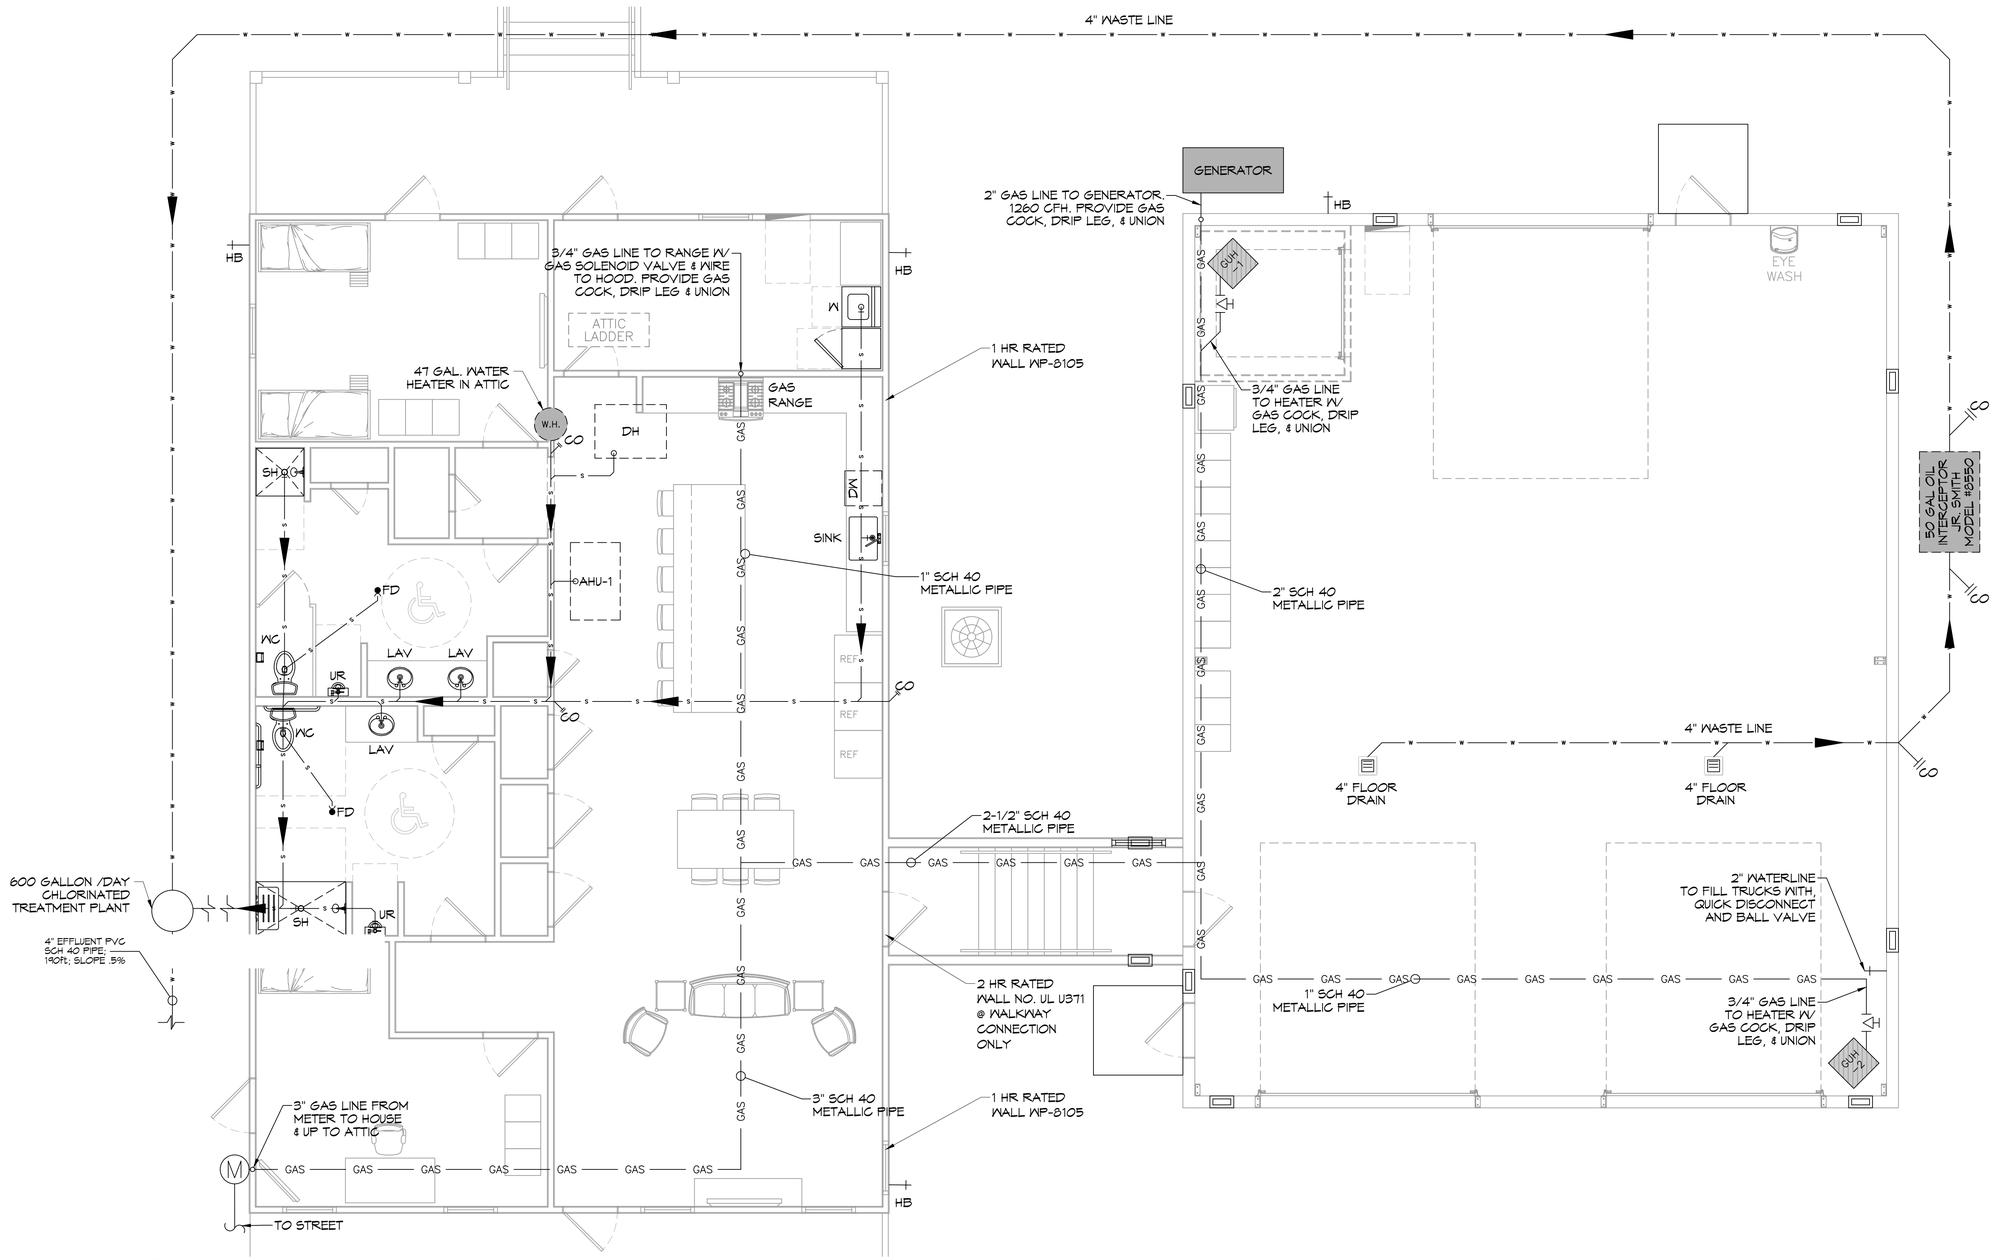

39 PLUMBING PLAN
SCALE: 1/4"= 1'-0"

DAMMON ENGINEERING, INC.
LOUISIANA & MISSISSIPPI
www.dammonengineering.com
info@dammonengineering.com
PH: 985.649.5832
Chief Engineer: Brian Mistich, PE
504 Coral Sunset Trail
Slidell, LA 70458

REVISIONS

#	DESCRIPTION	DATE

SEAL:
STATE OF LOUISIANA
BRIAN A. MISTICH
License No. 30187
PROFESSIONAL ENGINEER

ST. TAMMANY FIRE PROTECTION DISTRICT NO. 1

FIRE STATION 19

5"041 ALLEN ROAD
SLIDELL, LOUISIANA 70461

JOB No:	2456	DATE:	05-16-2022
DRAWN BY:	GKD	CHECKED BY:	JMS

These plans remain the property of Dammon Engineering, and are not to be reproduced, changed or copied in any form or manner whatsoever, nor are they to be assigned to any third party without first obtaining the written permission and consent of Dammon Engineering. In the event of unauthorized reuse of these plans by a third party, the third party shall be held responsible for any liability related thereto and shall indemnify and hold harmless Dammon Engineering for all damages suffered as a result of such reuse of plans by the third party.

SHEET TITLE:
PLUMBING PLAN

DRAWING NUMBER:
P101

SHEET No: 23 of 30