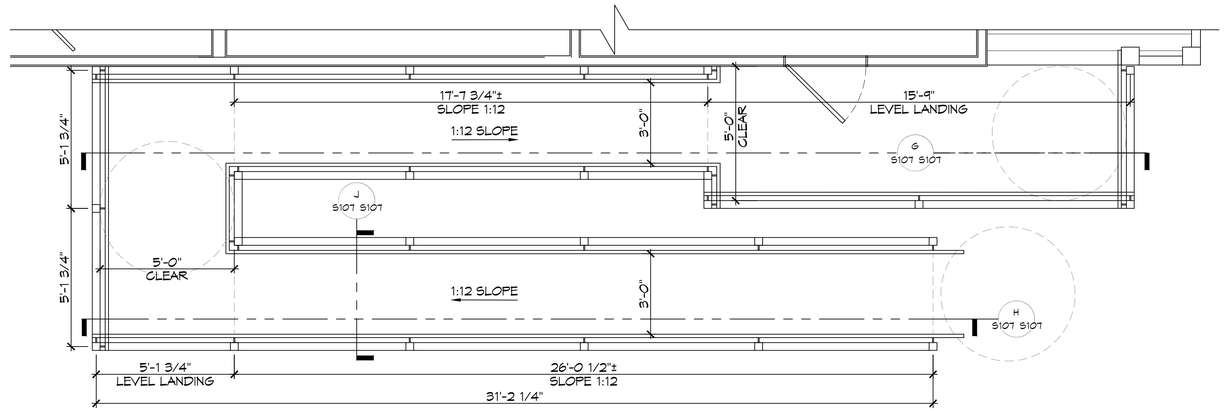

23 DECK PLAN VIEW

SCALE: 3/8"=1'-0"

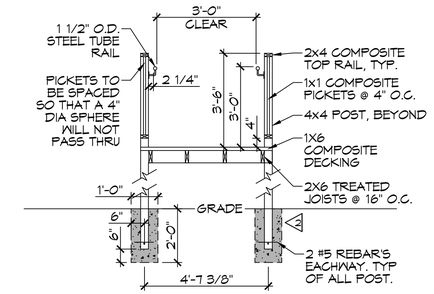

J RAMP SECTION VIEW

S107 | S107

SCALE: 3/8" = 1'-0"

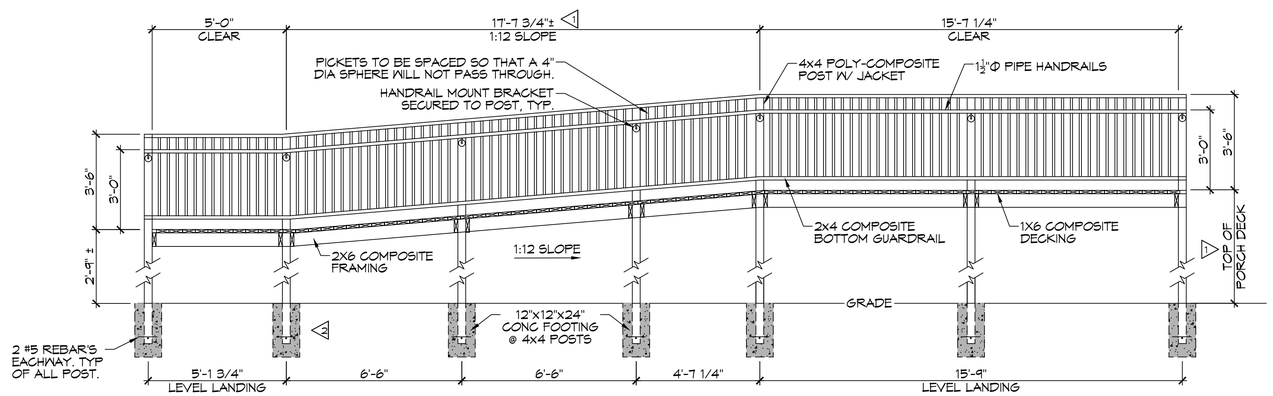

G RAMP SECTION VIEW

S107 | S107

SCALE: 3/8" = 1'-0"

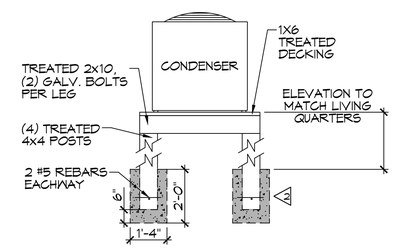

24 A/C CONDENSER

SCALE: 3/8"=1'-0"

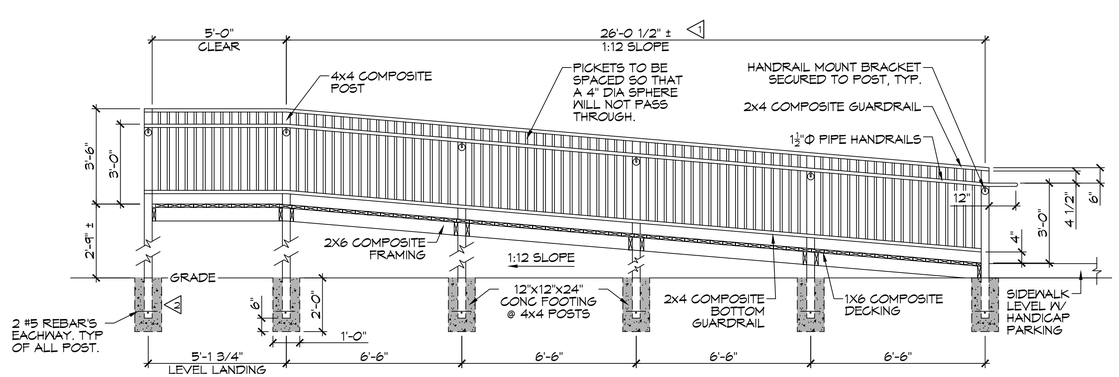

H RAMP SECTION VIEW

S107 | S107

SCALE: 3/8" = 1'-0"

GENERAL NOTES

1. FIELD VERIFY HEIGHT TO MATCH BUILDING
2. 4000 PSI CAST IN PLACE CONCRETE FOOTING

DAMMON ENGINEERING, INC.
LOUISIANA & MISSISSIPPI
www.dammonengineering.com
info@dammonengineering.com
PH: 985.649.5832
Chief Engineer: Brian Mistich, PE
504 Andover Trail
Slidell, LA 70458

REVISIONS

#	DESCRIPTION	DATE

SEAL:

STATE OF LOUISIANA
BRIAN A. MISTICH
License No. 30187
PROFESSIONAL ENGINEER

ST. TAMMANY FIRE PROTECTION DISTRICT NO. 1

FIRE STATION 19

5'1047 ALLEN ROAD
SLIDELL, LOUISIANA 70461

JOB No:	2456
DATE:	05-16-2022
DRAWN BY:	GKD
CHECKED BY:	BAM

These plans and specifications, regardless of form, are the property of Dammon Engineering and shall not be loaned, copied or used for any purpose except those agreed to in writing by Dammon Engineering. Reproducing, copying or otherwise using these plans and specifications in part or in whole without the written consent of Dammon Engineering is a violation of the Louisiana State Law governing the practice of Architecture and Engineering. Any other use or reproduction is prohibited by law. © DAMMON ENGINEERING, INC. & LOUISIANA & MISSISSIPPI

SHEET TITLE:
ADA RAMP

DRAWING NUMBER:

S107

SHEET No: 12 of 30