PLUMBING ABBREVIATIONS

LAV	LAVATORY	WL	WASHER MACHINE
WC	WATER CLOSET	WH	WATER HEATER
CB	CATCH BASIN	SH	SHOWER

PLUMBING LEGEND

CLEAN OUT	SEWAGE LINE	CATCH BASIN	
P-TRAP	VENT LINE	METER	
FLOOR DRAIN	GAS LINE	PLUG COCK	
	WASTE LINE	COLD WATER	
	HOT WATER	GATE VALVE	

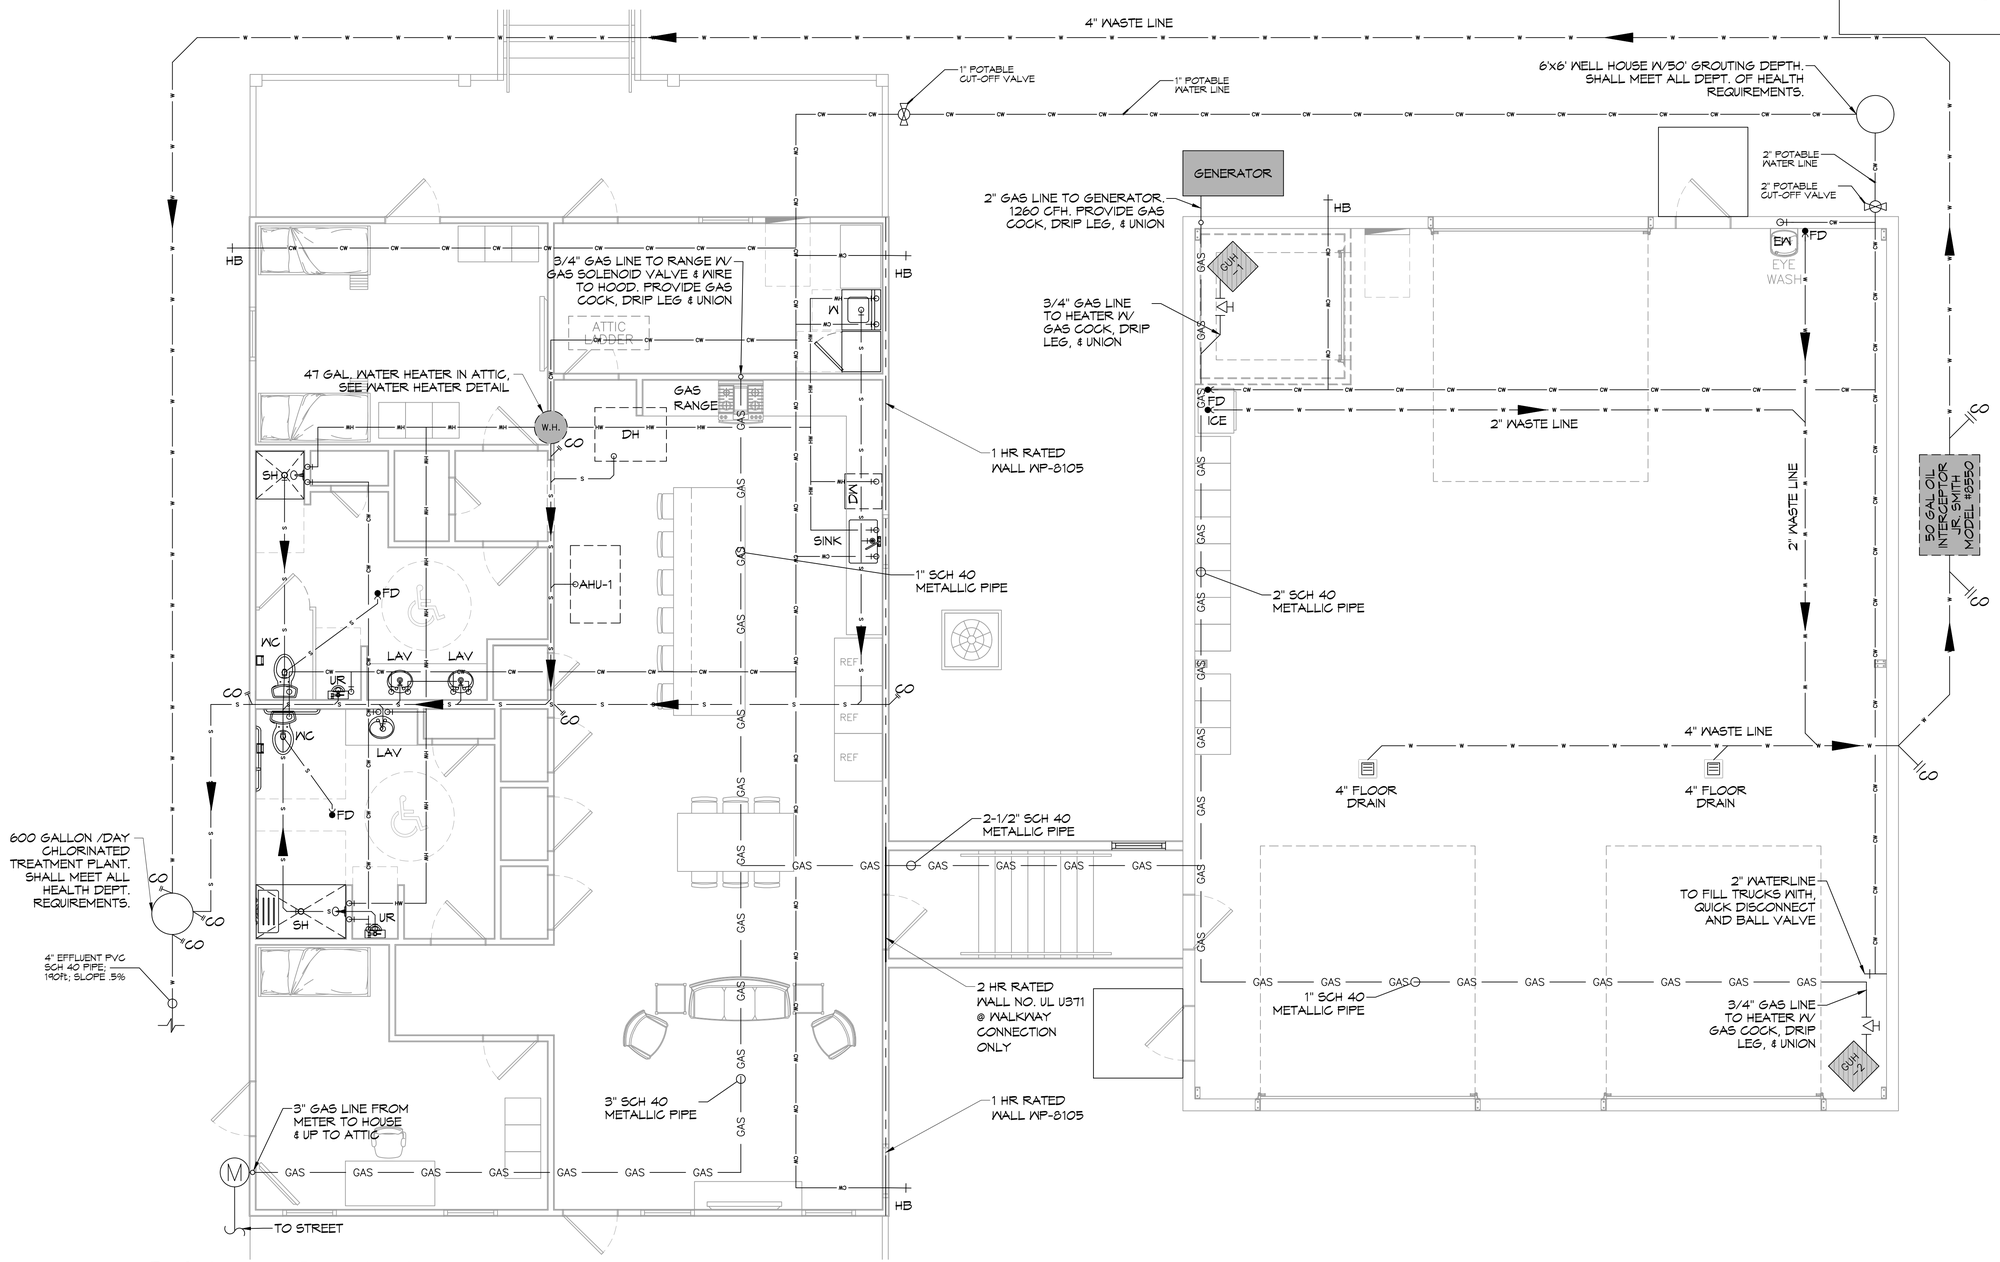

39 PLUMBING PLAN

SCALE: 1/4"= 1'-0"

DAMMON ENGINEERING, INC.
LOUISIANA & MISSISSIPPI

www.dammonengineering.com
info@dammonengineering.com
PH: 985.649.5832

Chief Engineer: Brian Mistich, PE
5041 Allen Road
Slidell, LA 70458

#	DESCRIPTION	DATE

REVISIONS

SEAL:

STATE OF LOUISIANA — BRIAN A. MISTICH, License No. 30187, PROFESSIONAL ENGINEER

ST. TAMMANY FIRE PROTECTION DISTRICT NO. 1

FIRE STATION 19

5041 ALLEN ROAD
SLIDELL, LOUISIANA 70461

JOB No:	2456
DATE:	05-16-2022
DRAWN BY:	CKD
CHECKED BY:	JMS

These drawings are property of Dammon Engineering, and are not to be used in any way without our permission. Reproduction of these drawings, in whole or in part, without our written permission is prohibited. Any alterations made to these drawings by anyone other than the person to whom the seal and signature of the engineer is affixed to, shall void the engineer's liability for any work resulting from such alterations. The engineer shall not be liable for any damages resulting from the use of these drawings by persons other than those for which the have been prepared and developed without written consent of the engineer. Reproduction of these drawings without written consent of the engineer is a violation of the engineer's copyright.

SHEET TITLE:
PLUMBING PLAN

DRAWING NUMBER:
P101

SHEET No: 23 of 30