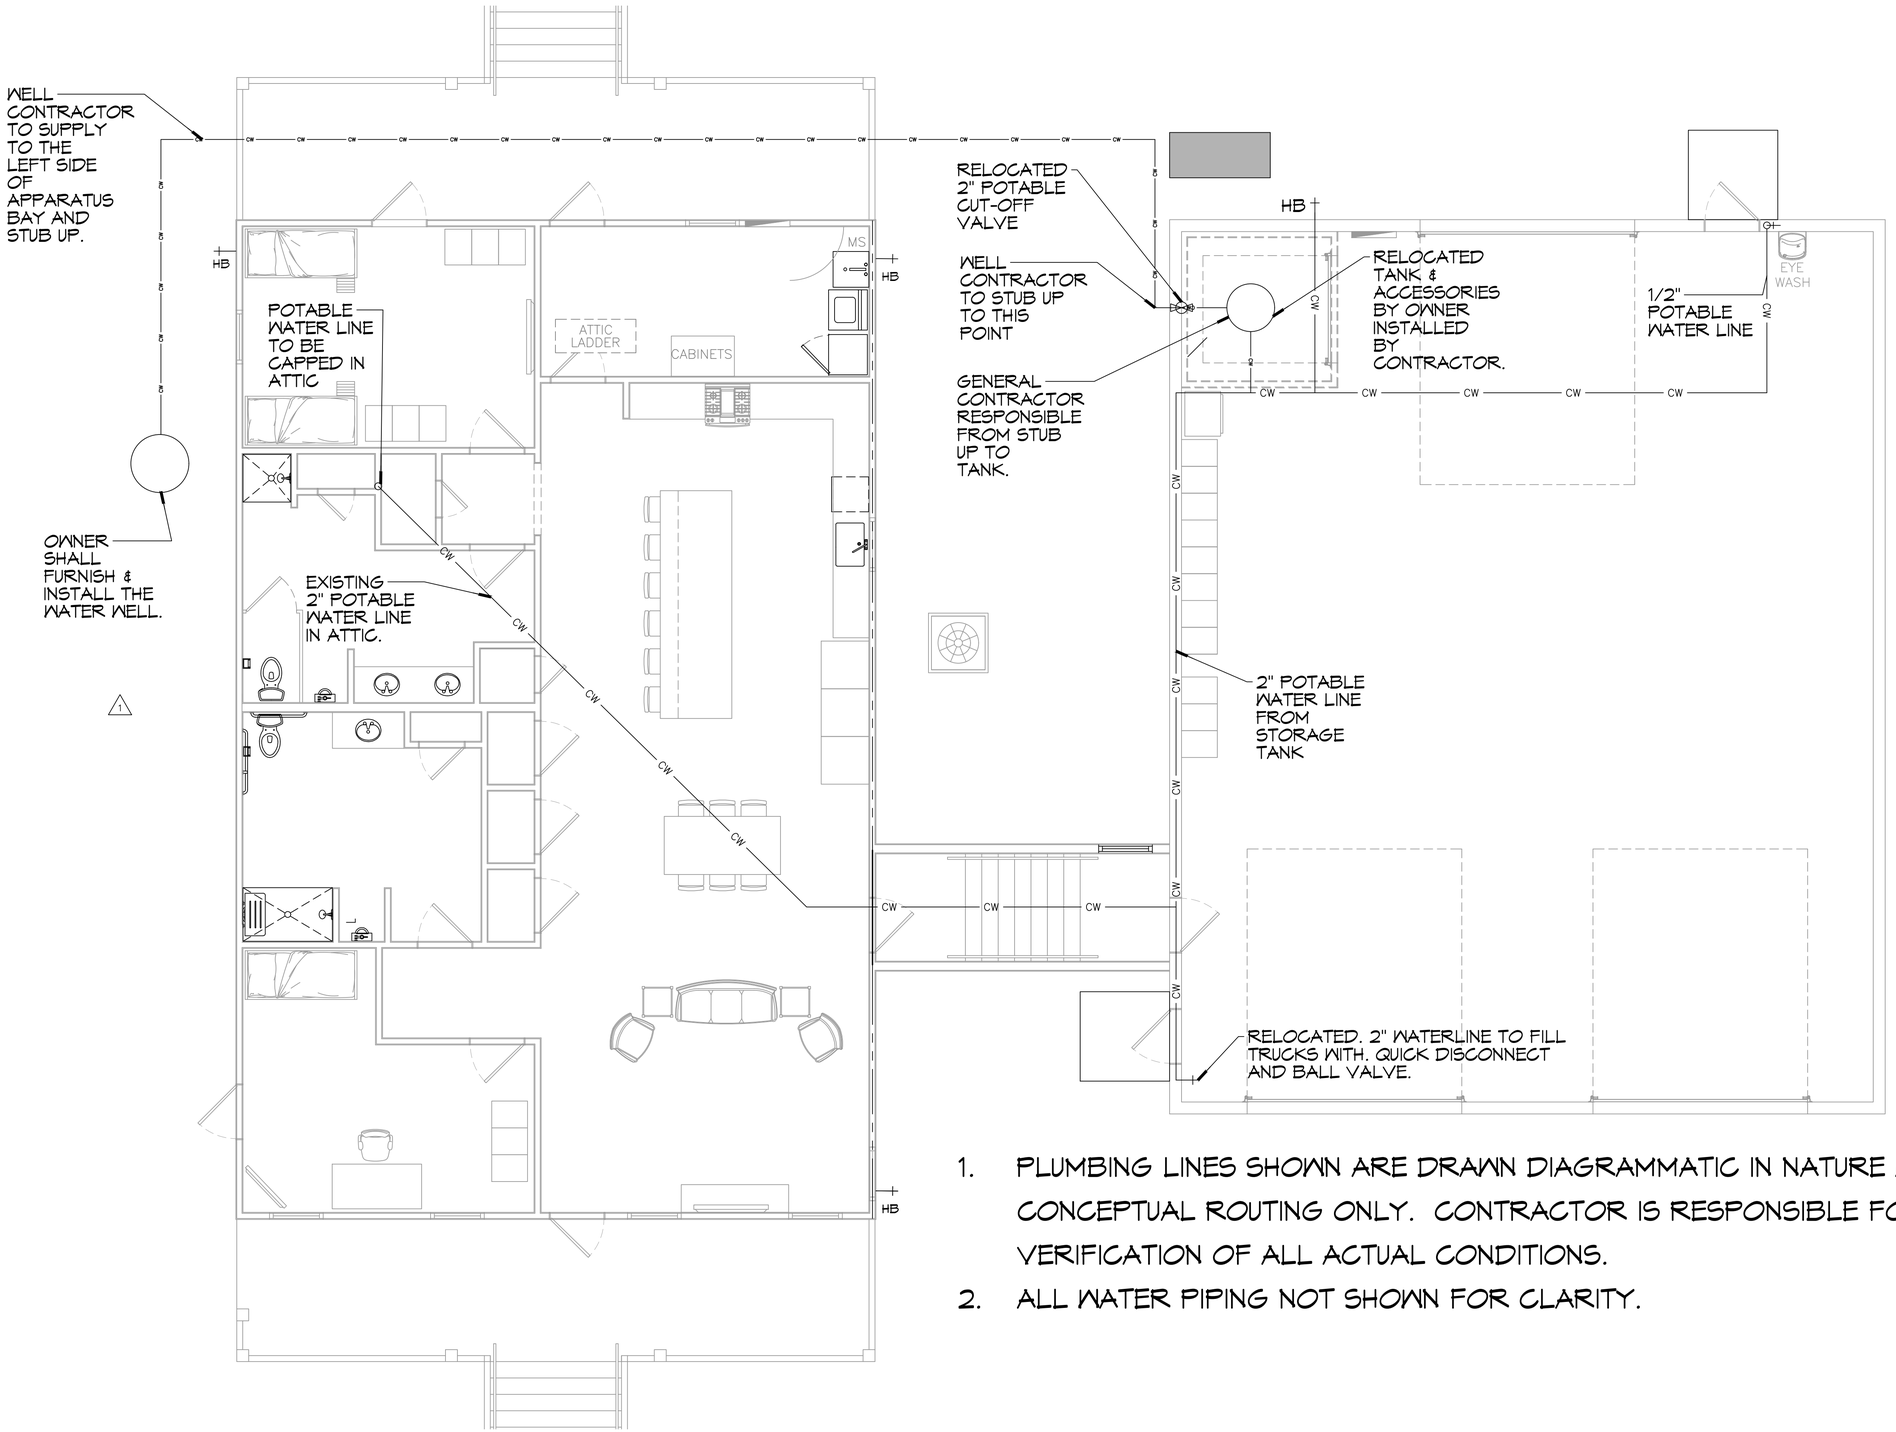

1. PLUMBING LINES SHOWN ARE DRAWN DIAGRAMMATIC IN NATURE AND REPRESENT CONCEPTUAL ROUTING ONLY. CONTRACTOR IS RESPONSIBLE FOR FIELD VERIFICATION OF ALL ACTUAL CONDITIONS.
2. ALL WATER PIPING NOT SHOWN FOR CLARITY.

1 WELL PLAN
SCALE: 1/4"= 1'-0"

DAMMON ENGINEERING, INC.
LOUISIANA & MISSISSIPPI
www.dammonengineering.com
info@dammonengineering.com
PH: 985.649.5832
Chief Engineer: Brian Mistich, PE
5041 Allen Road
Slidell, LA 70458

#	DESCRIPTION	DATE
	REVISIONS	

STATE OF LOUISIANA
BRIAN A. MISTICH
License No. 30187
09/20
PROFESSIONAL ENGINEER

ST. TAMMANY FIRE PROTECTION DISTRICT NO. 1

FIRE STATION 19

5041 ALLEN ROAD
SLIDELL, LOUISIANA 70461

JOB No: 2456
DATE: 05-16-2022
DRAWN BY: CKD
CHECKED BY: JVS

THE INSTRUMENTS OF SERVICE, AS PREPARED BY DAMMON ENGINEERING, INC. AND AS REPRESENTED BY THIS DOCUMENT, ARE THE PROPERTY OF DAMMON ENGINEERING, INC. AND SHALL REMAIN THE SOLE PROPERTY OF DAMMON ENGINEERING, INC. THE REPRODUCTION, ALTERATION, OR REPUBLICATION OF THIS DOCUMENT WITHOUT THE EXPRESS WRITTEN CONSENT OF DAMMON ENGINEERING, INC. IS PROHIBITED. ANY REVISIONS OR ALTERATIONS MADE TO THIS DOCUMENT WITHOUT THE EXPRESS WRITTEN CONSENT OF DAMMON ENGINEERING, INC. SHALL RENDER THE DOCUMENT INVALID AND UNUSABLE.

SHEET TITLE:
WELL PLAN

DRAWING NUMBER:
P101

SHEET No: 23 of 30