GENERAL STRIPING NOTE

1. CONTRACTOR SHALL PROVIDE ALL LABOR, MATERIAL TRANSPORTATION, SUPERVISION, CLEAN-UP, SERVICES, A EQUIPMENT FOR A COMPLETE OPERATING SYSTEM.

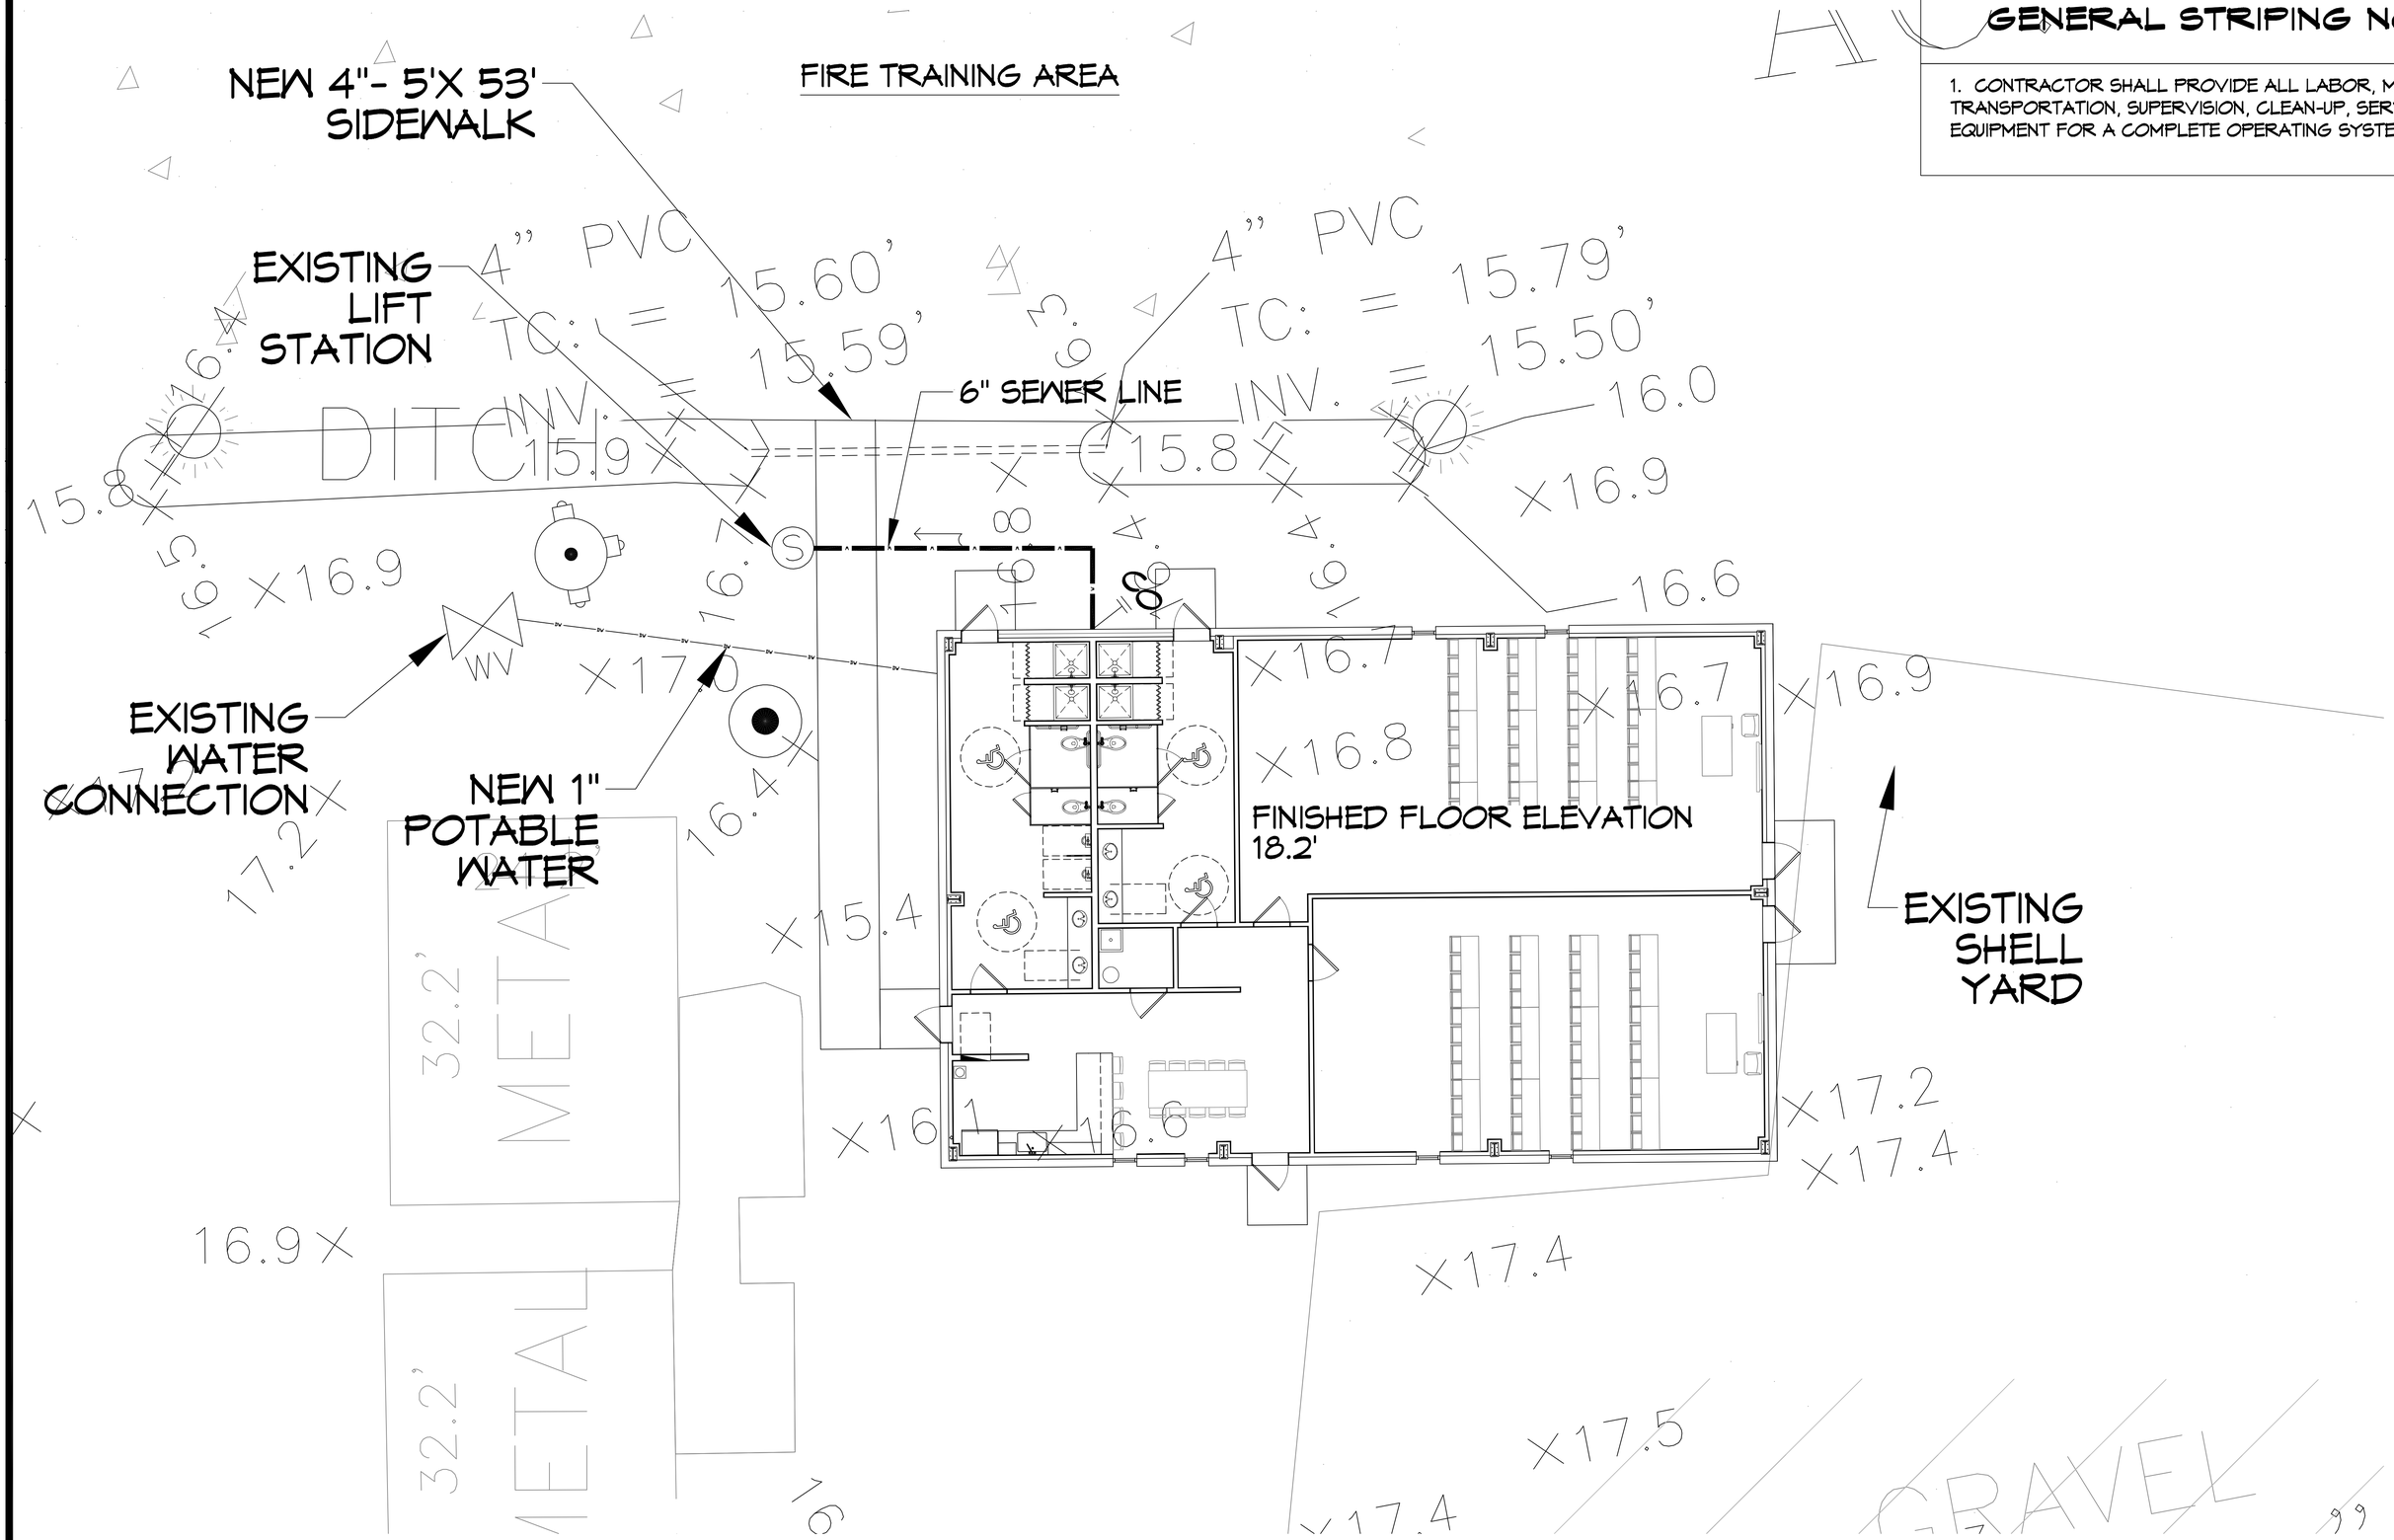

7 DRAINAGE SITE PLAN

SCALE: 1" = 20'-0"