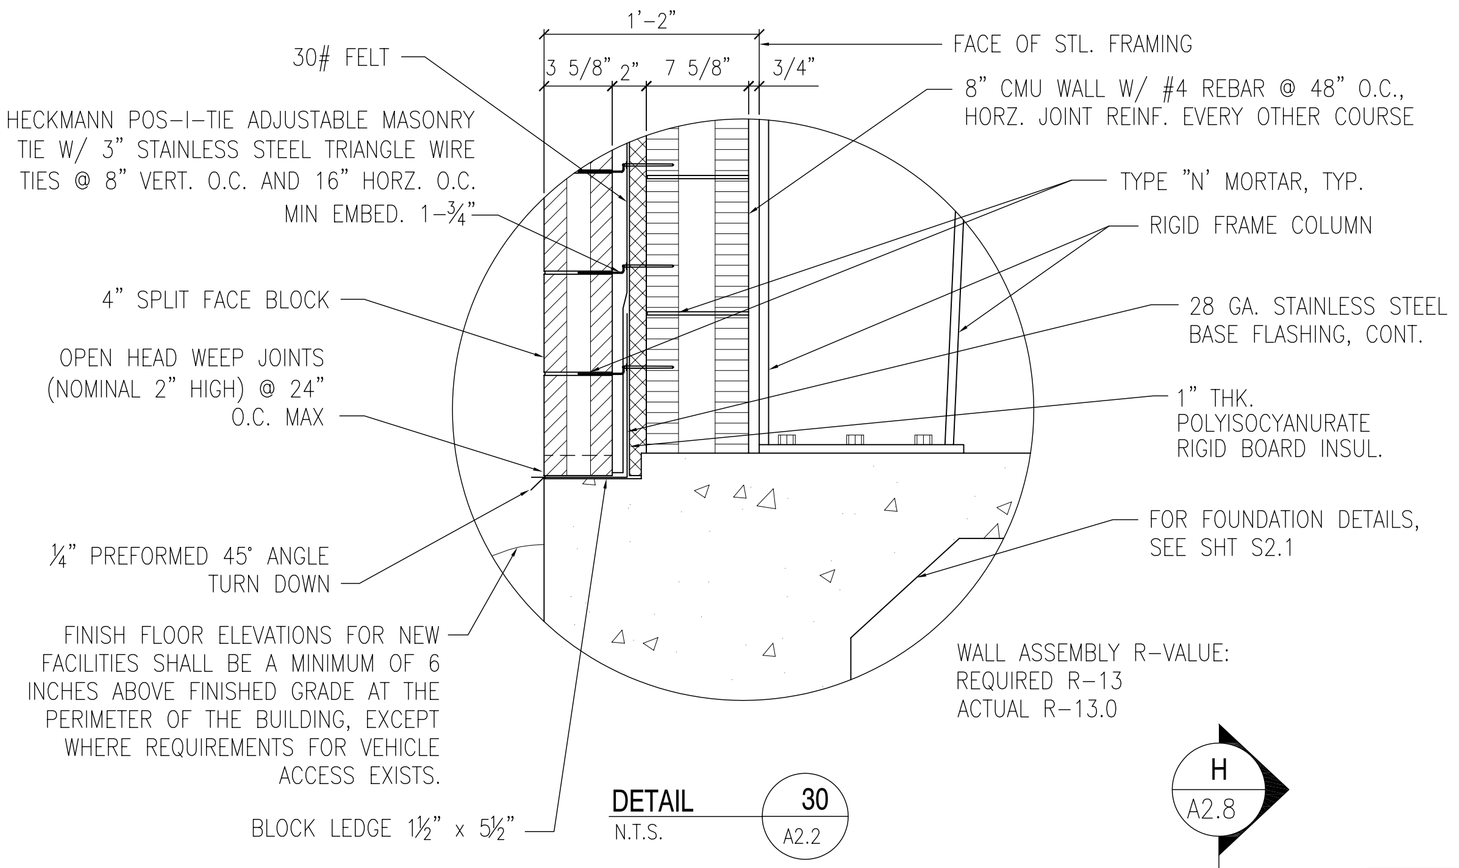

DETAIL 30 (A2.2)
N.T.S.

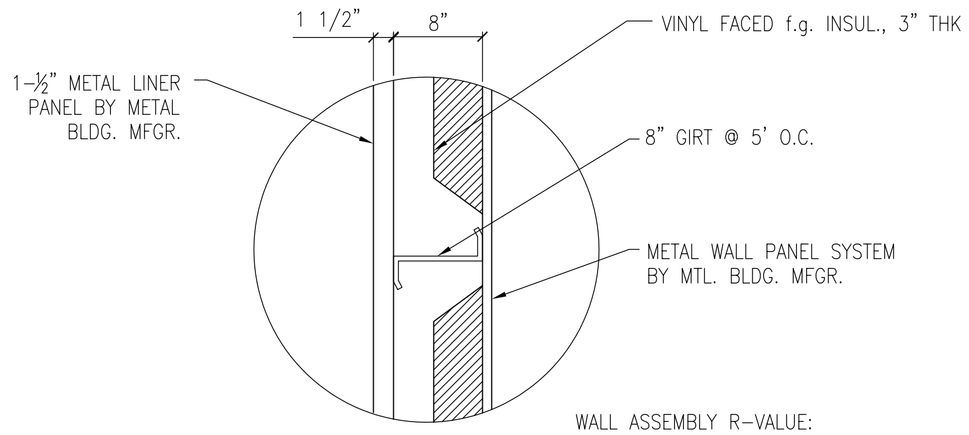

DETAIL 31 (A2.2)
N.T.S.

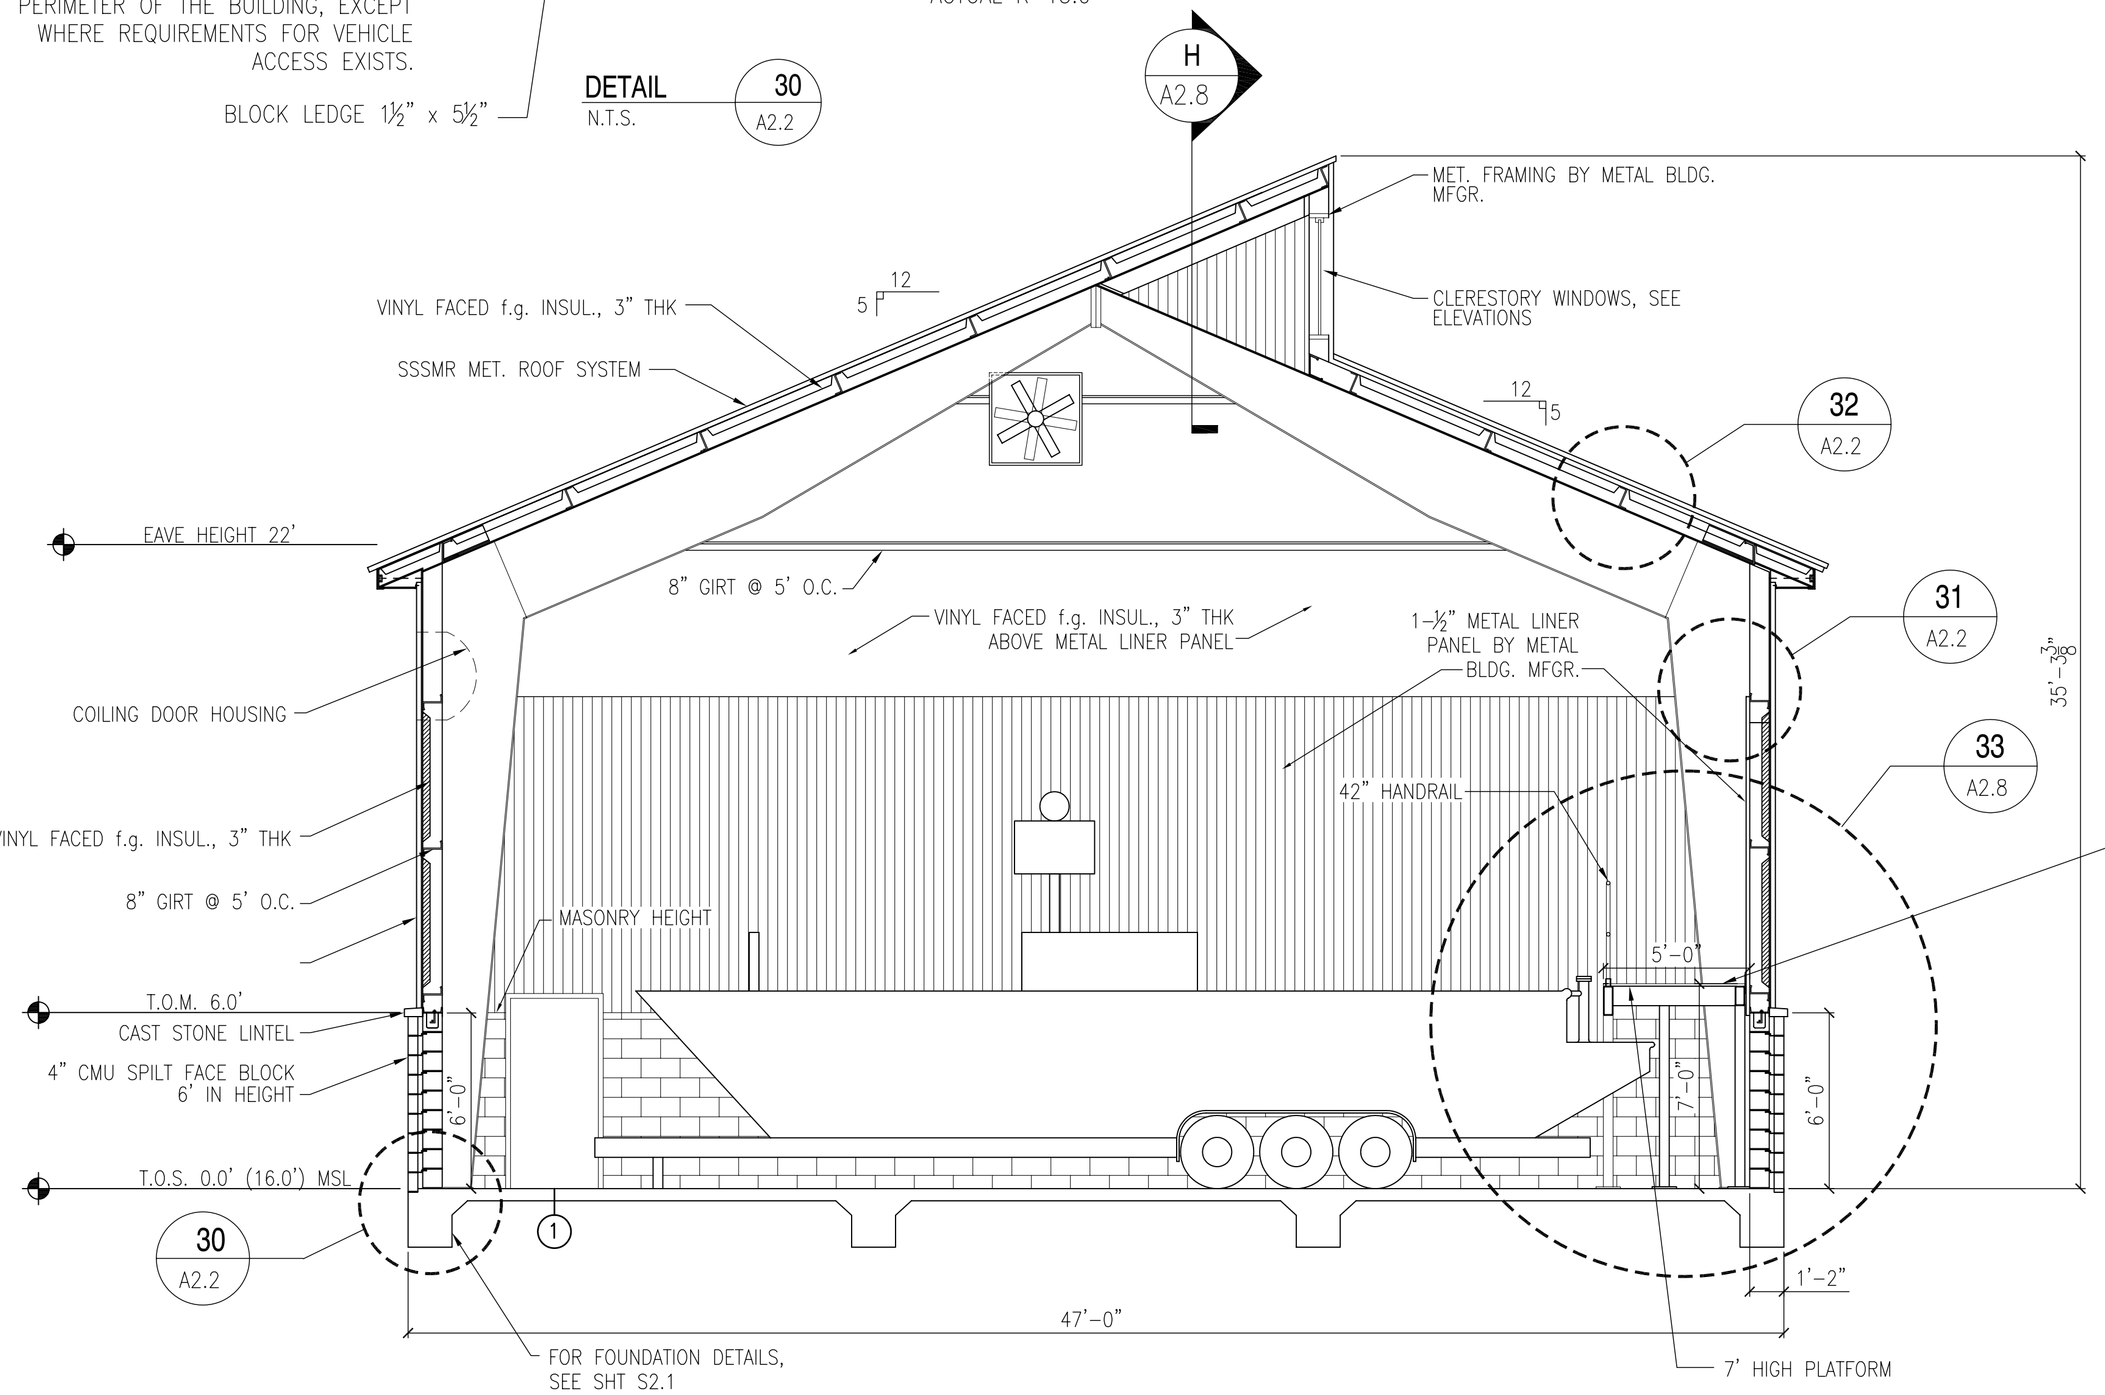

BOAT STORAGE BLDG. 2442 SECTION (F, A2.1)
SCALE: ¼"=1'-0"

5' 0 5' 10'

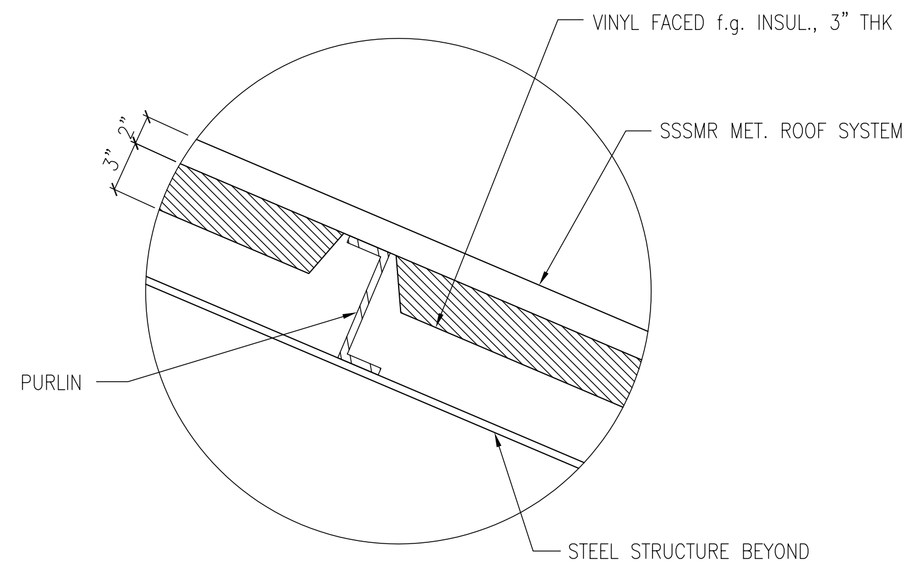

ROOF ASSEMBLY R-VALUE:
REQUIRED R-6
ACTUAL R-10

DETAIL 32 (A2.2)
N.T.S.

APPR	DATE	DESCRIPTION	SYM

NAVFAC

DAMMON ENGINEERING, INC.
CHIEF ENGINEER EMMETT DAMMON, P.E.
CHIEF ARCHITECT ROBERT WILTSE
1095 FLORIDA AVENUE
SLIDELL, LA 70458
(985) 649-5832
MAY 15, 2009

EMMETT G. DAMMON, JR. REGISTERED PROFESSIONAL ENGINEER 9652 STATE OF MISSISSIPPI

DES: R. WILTSE | DRW: J. TIFFANY
REVIEWED BY: R. WILTSE
PM/DM: T. ARTRIP
CHIEF ENG/ARCH: P. DAMMON

DEPARTMENT OF THE NAVY
NAVAL FACILITIES ENGINEERING COMMAND SOUTHEAST
NPT. SOUTH ATLANTIC
JOHN C. STENNIS SPACE CENTER
NAVAL FACILITIES ENGINEERING COMMAND
NAVAL AIR STATION JACKSONVILLE
MISSISSIPPI

SOF RIVERINE AND COMBATANT CRAFT OPERATIONS FACILITY - PRE-FINAL

BOAT STORAGE BLDG. 2442 SECTION

CODE ID. NO. N4412	SIZE D
SCALE:	AS SHOWN
MAXIMO NO.	######
STA. PROJ. NO.	P-210
WORK ORDER NO.	510247
CONSTR. CONTR. NO.	N62467-05-D-0096
NAVFAC DRAWING NO.	######-##-#-####
SHEET	55 OF 117

A2.2

DRAWFORM REVISION: 01 JAN 2009

REVDATE: