DAMIEN W. SERAUSKAS, P.E.
PROFESSIONAL ENGINEERING SERVICES
15 CYPRESS POINT LANE NEW ORLEANS, LA 70131
VOICE: (504)-866-2600 FAX: (504)-218-8480

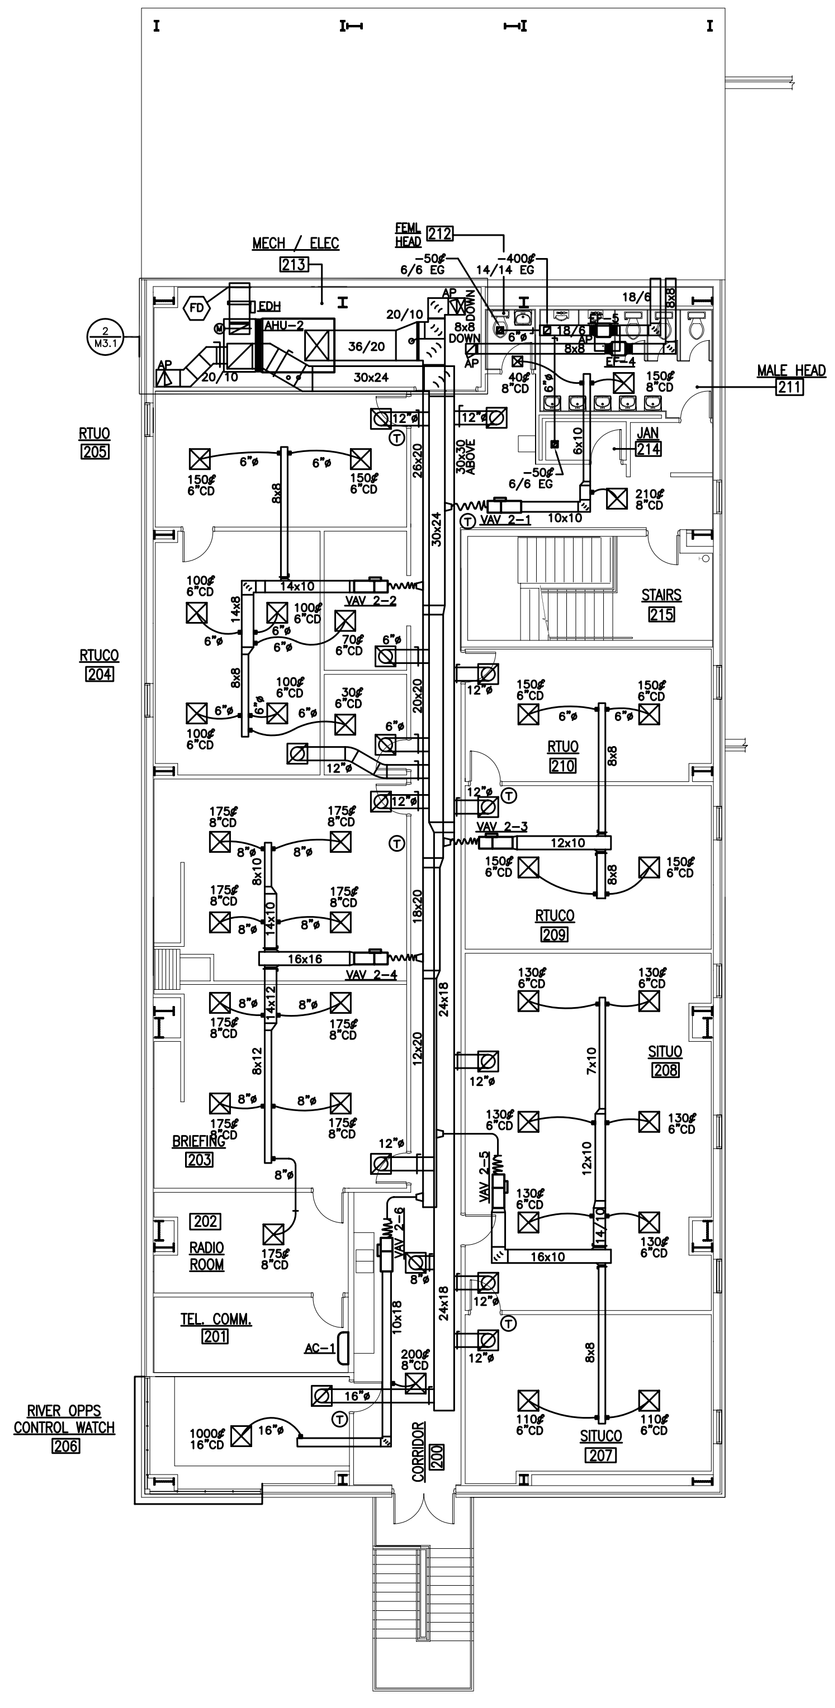

OPERATIONS BUILDING SECOND FLOOR HVAC PLAN
SCALE: 3/32"=1'-0"

PLAN NORTH

REVDATE: FILE NAME: C:\Stennis Riverine Facility\Stennis Mech. Master.dwg LAYOUT NAME: M1.2 PLOTTED: Wednesday, May 06, 2009 - 10:21am

NO.	DESCRIPTION	DATE	APPR

NAVFAC

DAMMON ENGINEERING, INC.
CHIEF ENGINEER EMMANUEL DAMMON, P.E.
CHIEF ARCHITECT ROBERT MATESE
1095 FLORIDA AVENUE
SLIDELL, LA 70458
(985) 649-5832
MAY 15, 2009

STATE OF LOUISIANA
DAMIEN W. SERAUSKAS
REG. No. 28519
REGISTERED PROFESSIONAL ENGINEER IN MECHANICAL ENGINEERING
SEAL

REVIEWED BY: D. SERAUSKAS
PM/DM: T. ARTRIP
CHIEF ENG/ARCH: D.SERAUSKAS

DEPARTMENT OF THE NAVY
NAVAL FACILITIES ENGINEERING COMMAND SOUTHEAST
IPT SOUTH ATLANTIC
NAVAL FACILITIES ENGINEERING COMMAND SOUTHEAST
NAVAL AIR STATION JACKSONVILLE MISSISSIPPI
JOHN C. STENNIS SPACE CENTER
SOF RIVERINE AND COMBATANT CRAFT OPERATIONS FACILITY
OPERATIONS BLDG 2ND FLOOR HVAC PLAN

CODE ID. NO. N4412	SIZE D
SCALE: AS NOTED	
MAXIMO NO.	######
STA. PROJ. NO.	#-####
WORK ORDER NO.	######
CONSTR. CONTR. NO.	N62467-05-D-0096
NAVFAC DRAWING NO.	######-##-#-####
SHEET ### OF ###	

M1.2

DRAWFORM REVISION: 01 JAN 2009