FY2008 MILCON P-210

N4412

SOF RIVERINE AND COMBATANT CRAFT OPERATIONS FACILITY JOHN C. STENNIS SPACE CENTER MISSISSIPPI

PRE-FINAL SUBMITTAL

MAY 15, 2009

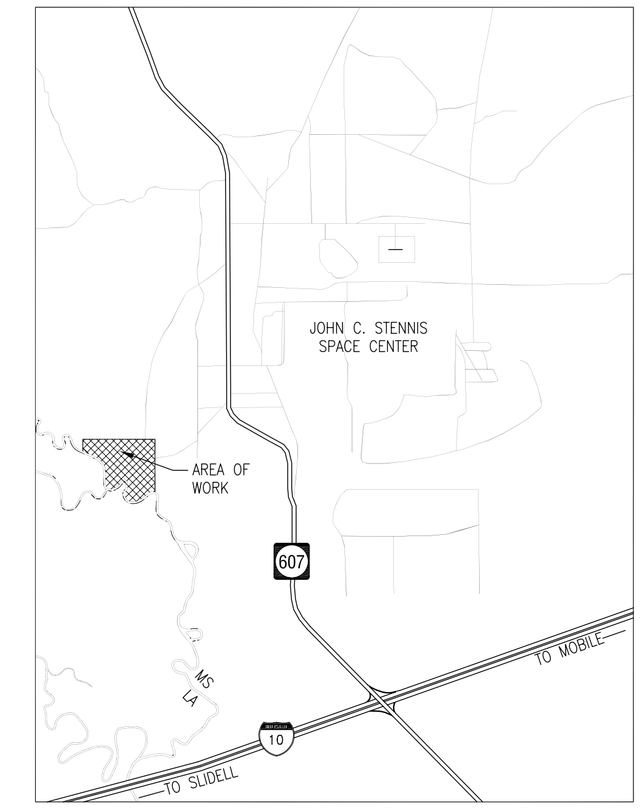

VICINITY MAP

N.T.S.

INDEX OF DRAWINGS

#	DAMMON DWG#	NAVFAC DWG#	DRAWING NAME	REVISED
1	T-1		TITLE SHEET	
2	T-2		DRAWING INDEX	
3	T-3		IBC REVIEW	
4	LS.1		OPS. / MAINT. BLDG. FIRST & SECOND FLOOR LIFE SAFETY PLAN	
5	LS.2		BOAT STORAGE LIFE SAFETY PLAN	
6	C1.0		CIVIL GENERAL PROJECT NOTES & TITLE SHEET	
7	C1.1		OVERALL SITE PLAN	
8	C1.2		SITE PLAN PART 1	
9	C1.3		SITE PLAN PART 2	
10	C1.4		SITE CIVIL DETAILS	
11	C1.5		SITE CIVIL DETAILS	
12	C1.6		SITE CIVIL DETAILS	
13	C2.1		OVERALL DRAINAGE PLAN	
14	C2.2		DRAINAGE PLAN PART 1	
15	C2.3		DRAINAGE PLAN PART 2	
16	C2.4		DRAINAGE DETAILS	
17	C3.1		PAVING PLAN PART 1	
18	C3.2		PAVING PLAN PART 2	
19	C3.3		ENLARGED VEHICLE / PEDESTRIAN ENTRANCE	
20	C3.4		PAVING DETAILS	
21	C4.1		LANDSCAPING PLAN PART 1	
22	C4.2		LANDSCAPING PLAN PART 2	
23	C5.1		STORM WATER POLLUTION PREVENTION PLAN (SWPPP) PART 1	
24	C5.2		STORM WATER POLLUTION PREVENTION PLAN (SWPPP) PART 2	
25	C6.1		OVERALL UTILITY PLAN	
26	C6.2		UTILITY PLAN PART 1	
27	C6.3		UTILITY PLAN PART 2	
28	C6.4		UTILITY PLAN PART 3	
29	C6.5		UTILITY DETAILS	
30	A1.0		ARCHITECTURAL GENERAL NOTES & TITLE SHEET	
31	A1.1		OPS./MAINT. BLDG. 2440/2441 FIRST FLOOR PLAN	
32	A1.2		OPERATIONS BLDG. 2440 SECOND FLOOR PLAN	
33	A1.3		OPERATIONS BLDG. 2440 SECTION	
34	A1.4		OPERATIONS BLDG. 2440 SECTION	
35	A1.5		MAINTENANCE BLDG. 2441 SECTION	
36	A1.6		TYPICAL SECTIONS AND DETAILS	
37	A1.7		DOOR, WINDOW & FINISH SCHEDULES	
38	A1.8		OPS./MAINT. BLDG. 2440/2441 ELEVATIONS	
39	A1.9		OPS./MAINT. BLDG. 2440/2441 ELEVATIONS	
40	A1.10		OPS./MAINT. BLDG. 2440/2441 1ST FLOOR REFLECTED CEILING PLAN	
41	A1.11		OPERATIONS BLDG. 2440 2ND FLOOR REFLECTED CEILING PLAN	
42	A1.12		ENLARGED FLOOR PLAN MALE/FEMALE HEADS	
43	A1.13		ENLARGED INTERIOR STAIR & VESTIBULE PLAN	
44	A1.14		OPS./MAINT. BLDG. 2440/2441 ROOF PLAN	
45	A1.15		BLDG. 2440/2441 INTERIOR ELEVATIONS	
46	A1.16		BLDG. 2440/2441 INTERIOR ELEVATIONS	
47	A1.17		BLDG. 2440/2441 INTERIOR ELEVATIONS	
48	A1.18		BLDG. 2440/2441 DOOR ELEVATIONS	
49	A1.19		BLDG. 2440/2441 WINDOW/DOOR ELEVATIONS	
50	A1.20		BLDG. 2440/2441 DOOR DETAILS	

INDEX OF DRAWINGS

#	DAMMON DWG#	NAVFAC DWG#	DRAWING NAME	REVISED
51	A1.21		BLDG. 2440/2441 DOOR DETAILS	
52	A1.22		BLDG. 2440/2441 WINDOW DETAILS	
53	A1.23		BLDG. 2440/2441 BLDG. DETAILS	
54	A2.1		BOAT STORAGE BLDG. 2442 FLOOR PLAN	
55	A2.2		BOAT STORAGE BLDG. 2442 SECTION	
56	A2.3		DOOR, WINDOW & FINISH SCHEDULES	
57	A2.4		BOAT STORAGE BLDG. 2442 ELEVATIONS	
58	A2.5		BOAT STORAGE BLDG. 2442 ELEVATIONS	
59	A2.6		BOAT STORAGE BLDG. 2442 ROOF PLAN	
60	A2.7		BLDG. 2442 DOOR/WINDOW ELEVATIONS	
61	A2.8		BLDG. 2442 BLDG. DETAILS	
62	CID-1		FIRST FLOOR FURNITURE PLAN	
63	CID-2		SECOND FLOOR FURNITURE PLAN	
64	S1.0		STRUCTURAL TITLE SHEET	
65	S1.1		OPERATIONS BLDG. 2440 FOUNDATION PLAN	
66	S1.2		OPERATIONS BLDG. 2440 MODIFIED CAGE & PLUMBING LAYOUT	
67	S1.3		MAINTENANCE BLDG. 2441 FOUNDATION PLAN	
68	S1.4		MAINTENANCE BLDG. 2441 MODIFIED PLUMBING LAYOUT	
69	S2.1		STORAGE BLDG. 2442 FOUNDATION PLAN	
70	S2.2		BOAT STORAGE BLDG. 2442 CATWALK FRAMING PLAN	
71	S3.1		ARMORY/EQ. MEZZANINE STRUCTURAL FRAMING PLAN	
72	S3.2		OPS./MAINT. 2440/2441 MASONRY PLAN	
73	S3.3		MASONRY DETAILS	
74	S3.4		CONTROL WATCH WINDOW DETAILS	
75	S4.1		STRUCTURAL DETAILS	
76	S4.2		STRUCTURAL DETAILS	
77	S4.3		STRUCTURAL DETAILS	
78	M1.0		MECHANICAL LEGEND & SCHEDULES	
79	M1.1		OPERATIONS BUILDING FIRST FLOOR HVAC PLAN	
80	M1.2		OPERATIONS BUILDING SECOND FLOOR HVAC PLAN	
81	M2.1		BOAT STORAGE BUILDING HVAC PLAN	
82	M3.0		MECHANICAL DETAILS & DIAGRAMS	
83	M3.1		ENLARGED ROOM PLANS	
84	P1.0		PLUMBING LEGEND & SCHEDULES	
85	P1.1		OPERATIONS BUILDING 1ST FLOOR PLUMBING PLAN	
86	P1.2		OPERATIONS BUILDING 2ND FLOOR PLUMBING PLAN	
87	P2.1		BOAT STORAGE PLUMBING PLAN	
88	E1.0		ELECTRICAL TITLE SHEET	
89	E1.1		ONE-LINE DIAGRAM	
90	E1.2		PANEL SCHEDULES	
91	E1.3		PANEL SCHEDULES	
92	E1.4		PANEL SCHEDULES	
93	E1.5		ELECTRICAL DETAILS	
94	E2.1		SITE PLAN - LIGHTING	
95	E2.2		SITE PLAN - POWER	
96	E2.3		SITE PLAN - SPECIAL SYSTEMS	
97	E2.4		SITE PLAN - INFRASTRUCTURE	
98	E3.1		BLDG 2440/2441 1ST FLOOR PLAN - LIGHTING	
99	E3.2		BLDG 2440 2ND FLOOR PLAN - LIGHTING	
100	E3.3		BLDG 2442 FLOOR PLAN - LIGHTING	

INDEX OF DRAWINGS

#	DAMMON DWG#	NAVFAC DWG#	DRAWING NAME	REVISED
101	E4.1		BLDG 2440/2441 1ST FLOOR PLAN - POWER	
102	E4.2		BLDG 2440 2ND FLOOR PLAN - POWER	
103	E4.3		BLDG 2442 FLOOR PLAN - POWER	
104	E5.1		BLDG 2440/2441 1ST FLOOR - TELECOMMUNICATIONS	
105	E5.2		BLDG 2440 2ND FLOOR PLAN - TELECOMMUNICATIONS	
106	E5.3		BLDG 2442 FLOOR PLAN - TELECOMMUNICATIONS	
107	E6.1		BLDG 2440/2441 1ST FLOOR - SECURITY	
108	E6.2		BLDG 2440 2ND FLOOR PLAN - SECURITY	
109	E6.3		BLDG 2442 FLOOR PLAN - SECURITY	
110	FP-1		UNDERGROUND & KEY PLAN GENERAL NOTES	
111	FP-2		BOAT STORAGE BLDG. 2442 PLAN	
112	FP-3		OPERATIONS BLDG. 2440 / 2441 1ST FLOOR PLAN	
113	FP-4		OPERATIONS/MAINTENANCE BLDG. 2440 / 2441 2ND FLOOR PLAN	
114	FA1.0		FIRE ALARM TITLE SHEET	
115	FA1.1		BLDG 2440/2441 1ST FLOOR - FIRE ALARM	
116	FA1.2		BLDG 2440 2ND FLOOR PLAN - FIRE ALARM	
117	FA1.3		BLDG 2442 FLOOR PLAN - FIRE ALARM	
118				
119				
#	DATE	DESCRIPTION	APPR

NAVFAC

DAMMON ENGINEERING, INC.
CHIEF ENGINEER EMMETT G. DAMMON, P.E.
CHIEF ARCHITECT ROBERT WILTSE
1095 FLORIDA AVENUE
SUDELL, LA 70458
(985) 649-5832

MAY 15, 2009

EMMETT G. DAMMON, JR. REGISTERED PROFESSIONAL ENGINEER 9652 STATE OF MISSISSIPPI

DES: R. WILTSE | DRW: J. TIFFANY

REVIEWED BY: R. WILTSE

PM/DM: T. ARTRIP

CHIEF ENG/ARCH. P. DAMMON

DEPARTMENT OF THE NAVY
NAVAL FACILITIES ENGINEERING COMMAND
IPT SOUTH ATLANTIC

NAVAL FACILITIES ENGINEERING COMMAND SOUTHEAST
NAVAL AIR STATION JACKSONVILLE

JOHN C. STENNIS SPACE CENTER MISSISSIPPI

SOF RIVERINE AND COMBATANT CRAFT OPERATIONS FACILITY - PRE-FINAL

DRAWING INDEX

CODE ID. NO. N4412 | SIZE D

SCALE: AS SHOWN

MAXIMO NO. ######

STA. PROJ. NO. P-210

WORK ORDER NO. 510247

CONSTR. CONTR. NO. N62467-05-D-0096

NAVFAC DRAWING NO. ######-##-#-####

SHEET 2 OF 117

T-2

DRAWFORM REVISION: 01 JAN 2009

REV/DATE: