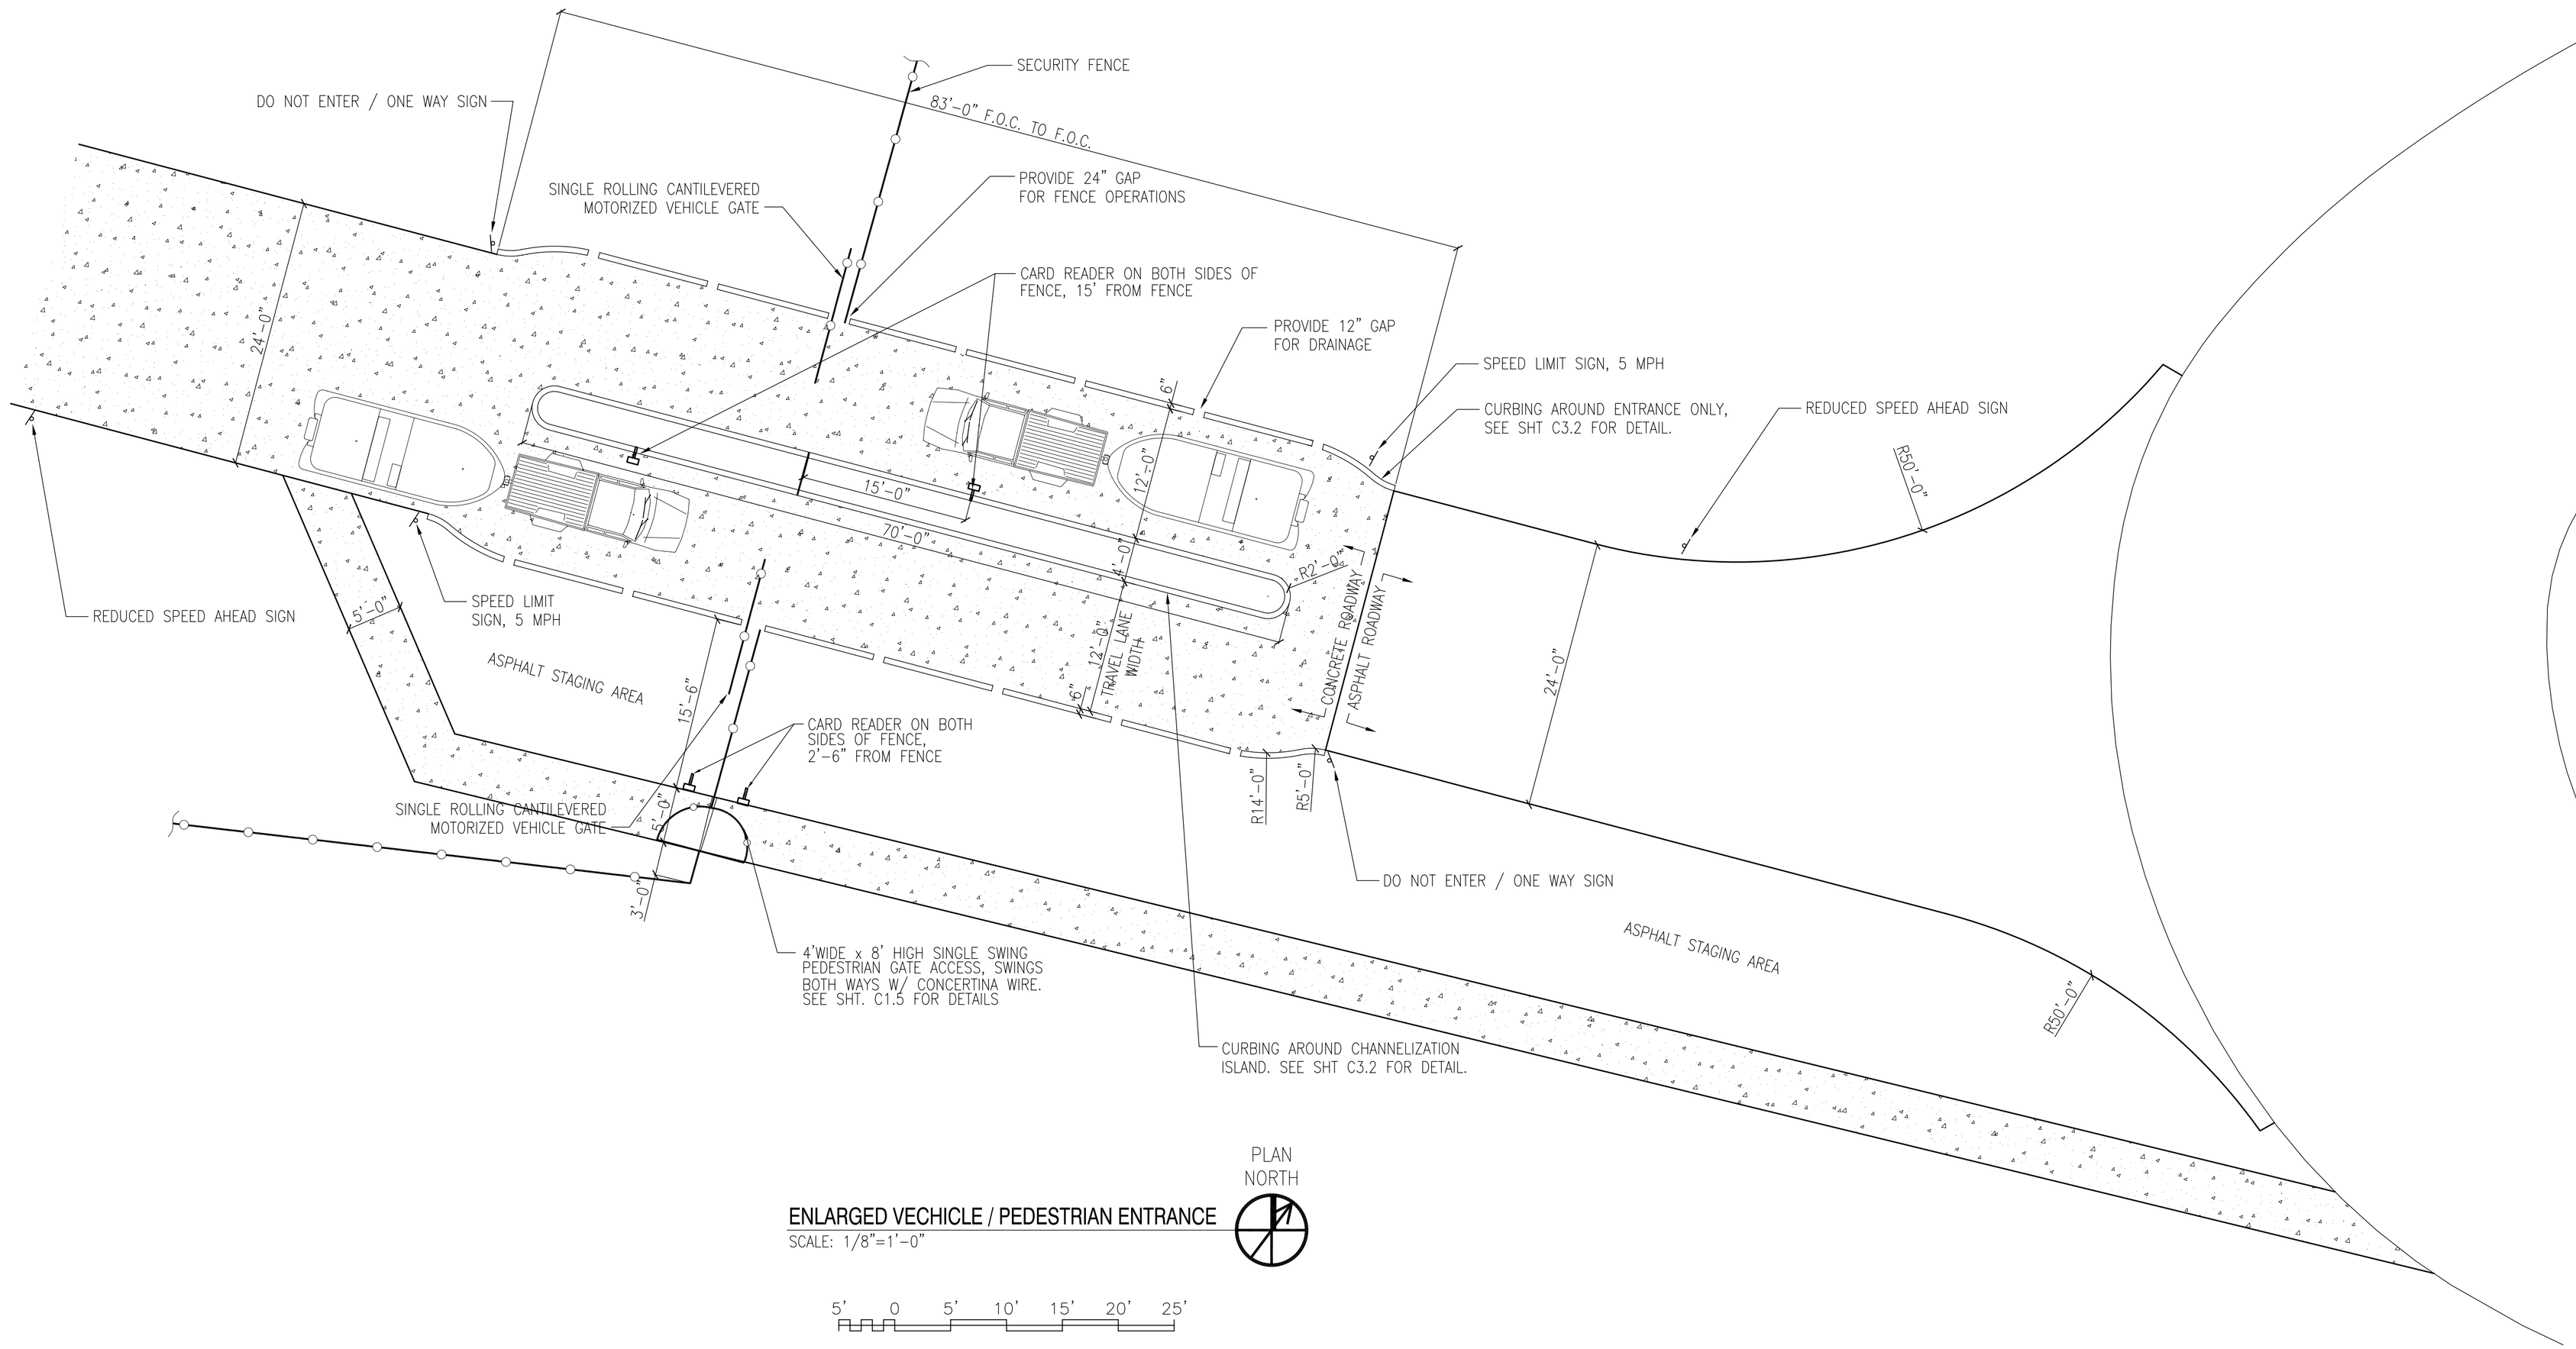

ENLARGED VECHICLE / PEDESTRIAN ENTRANCE

SCALE: 1/8"=1'-0"

SYM	DESCRIPTION	DATE	APPR

NAVFAC

DAMMON ENGINEERING, INC.
CHIEF ENGINEER EMMETT G. DAMMON, P.E. — CHIEF ARCHITECT ROBERT WILTSE
1095 FLORIDA AVENUE
SLIDELL, LA 70458
(985) 649-5832
SEPTEMBER 4, 2009

EMMETT G. DAMMON — LICENSED PROFESSIONAL ENGINEER — 9652 — STATE OF MISSISSIPPI

DES: R. WILTSE | DRW: J. TIFFANY
REVIEWED BY: R. WILTSE
PM/DM: T. ARTRIP
CHIEF ENG/ARCH. P. DAMMON

DEPARTMENT OF THE NAVY
NAVAL FACILITIES ENGINEERING COMMAND SOUTHEAST
IPT GULF COAST — NAVAL FACILITIES ENGINEERING COMMAND
JOHN C. STENNIS SPACE CENTER — NAVAL AIR STATION JACKSONVILLE — MISSISSIPPI

SOF RIVERINE AND COMBATANT CRAFT OPERATIONS FACILITY - PRE-FINAL

ENLARGED VEHICLE / PEDESTRIAN ENTRANCE

ROBERT LEE WILTSE — REG. NO. 2738 — STATE OF LOUISIANA — REGISTERED ARCHITECT

CODE ID. NO. N4412	SIZE D
SCALE:	AS SHOWN
MAXIMO NO.	######
STA. PROJ. NO.	P-210
WORK ORDER NO.	510247
CONSTR. CONTR. NO.	N62467-05-D-0096
NAVFAC DRAWING NO.	15026666
SHEET	19 OF 132

C3.3

DRAWFORM REVISION: 01 JAN 2009

REVDATE: