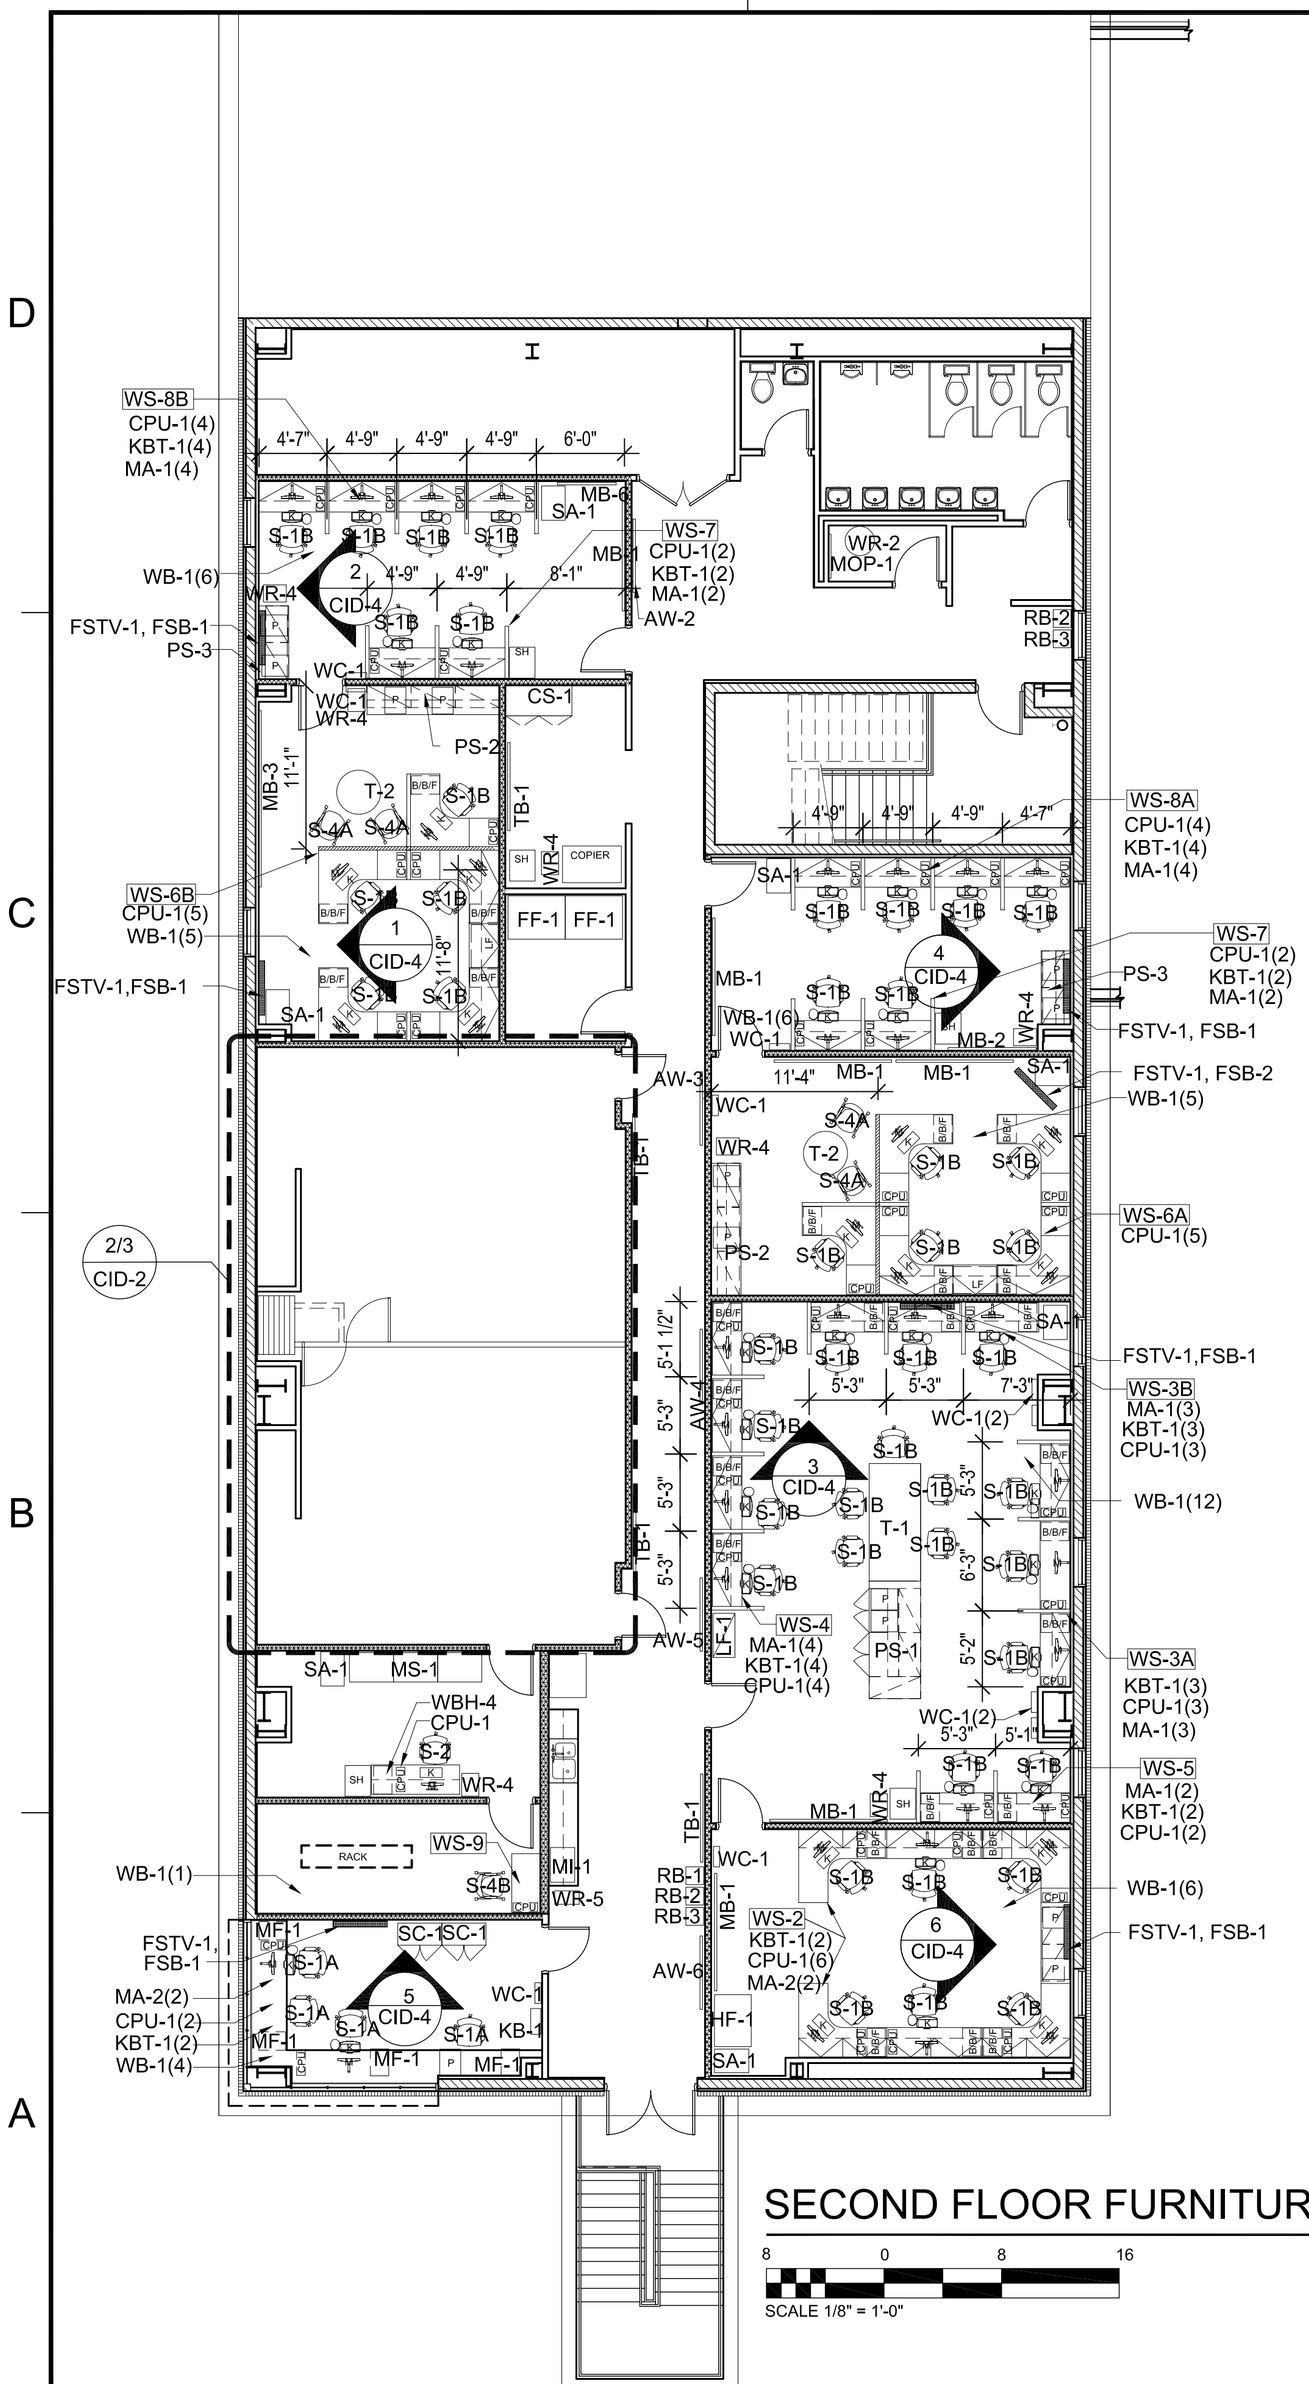

SECOND FLOOR FURNITURE PLAN

1 / CID-2

8 0 8 16

SCALE 1/8" = 1'-0"

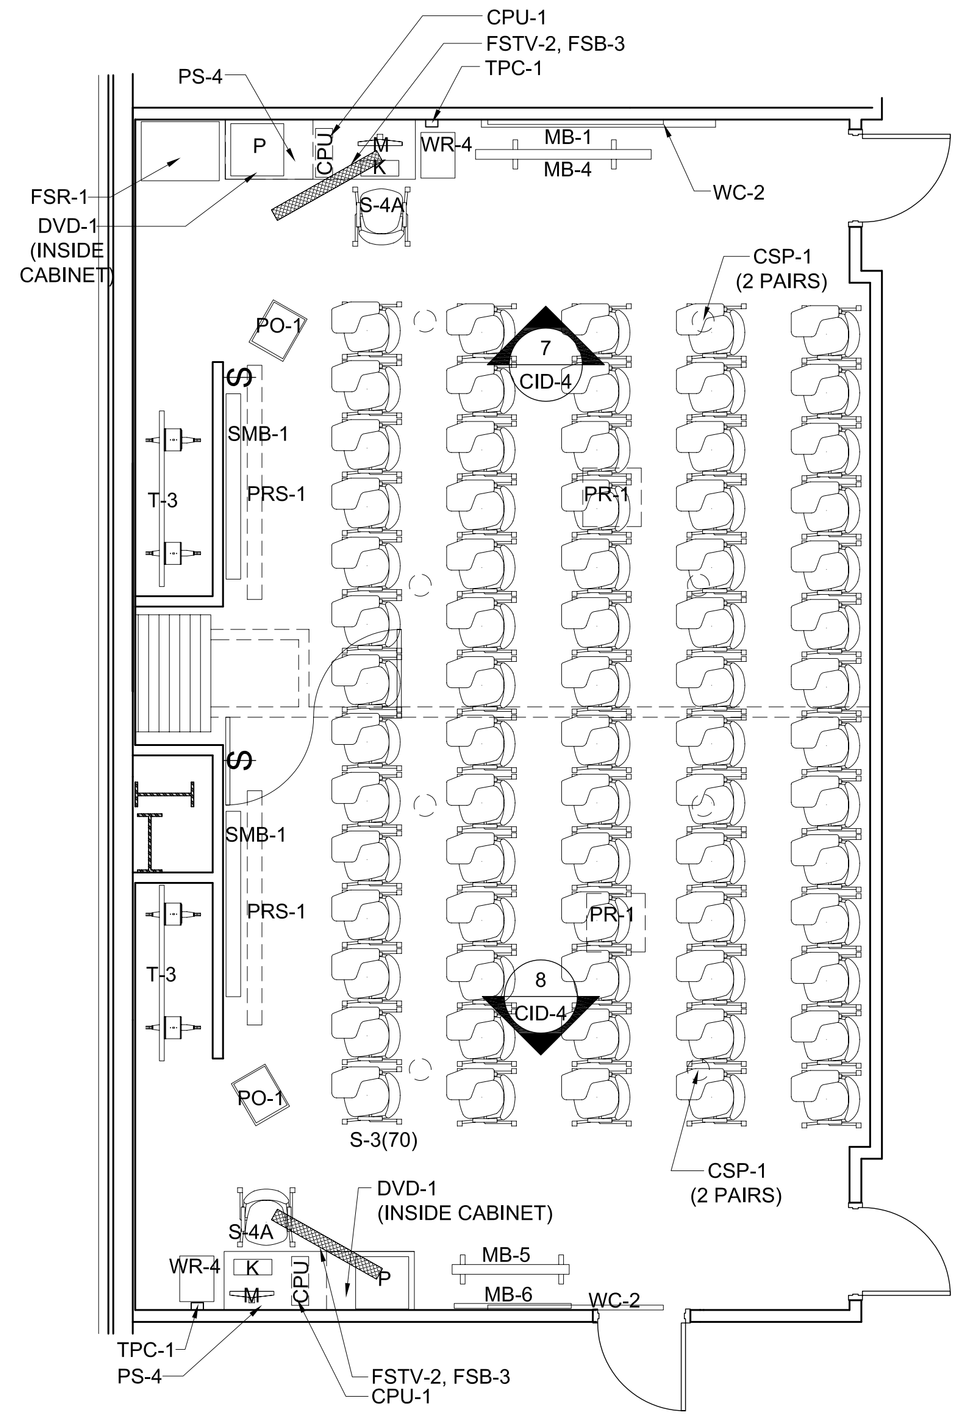

DETAIL PLAN

RM 203 - BRIEFING - LARGE ASSEMBLY

2 / CID-2

4 0 4 8

SCALE 1/4" = 1'-0"

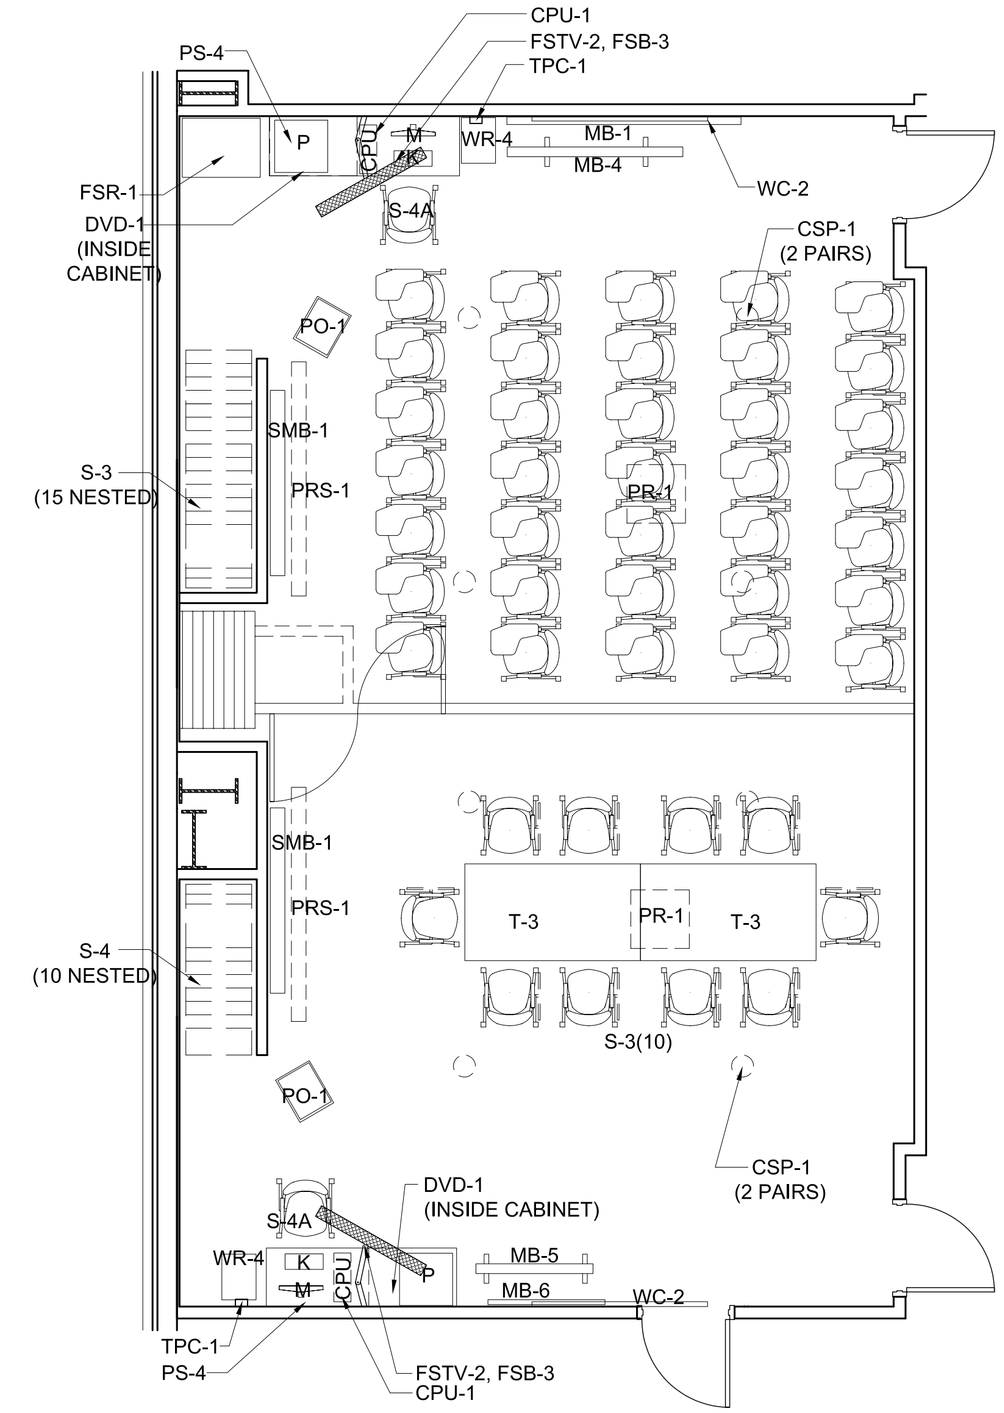

DETAIL PLAN

RM 203 - BRIEFING - SMALL ASSEMBLY / CONFERENCE

3 / CID-2

4 0 4 8

SCALE 1/4" = 1'-0"

PLAN NORTH

NOTE: CONTRACTOR TO AVOID LOCATING POWER / DATA OUTLETS BEHIND B/B/F (BOX / BOX / FILE PEDESTAL) LOCATIONS.

CID FINAL SUBMITTAL ISSUE

DEAN M. DUPLANTIER REG. No. 3061 STATE OF LOUISIANA REGISTERED ARCHITECT

APPR.	DATE	DESCRIPTION	MK

NAVFAC

BROADMOOR DESIGN
BROADMOOR, L.L.C.
2740 NORTH ARNOULT ROAD METAIRIE, LA 70002 (504) 885-5401
WWW.broadmoorllc.com

DEPARTMENT OF THE NAVY
NAVAL FACILITIES ENGINEERING COMMAND
IPT SOUTH ATLANTIC
NAVAL FACILITIES ENGINEERING COMMAND SOUTHEAST
NAVAL AIR STATION JACKSONVILLE
JOHN C. STENNIS SPACE CENTER MISSISSIPPI

SOF RIVERINE AND COMBATANT CRAFT OPERATIONS FACILITY

2ND FLR FURNITURE PLAN / DTL PLANS

CODE ID. NO. N4412	SIZE D
SCALE:	
MAXIMO NO.	######
STA. PROJ. NO.	P-210
WORK ORDER NO.	510247
CONSTR. CONTR. NO.	N62467-05-D-0096
NAVFAC DRAWING NO.	15026710
SHEET 63 OF 132	

SEPT. 4, 2009

CID- 2

DRAWFORM REVISION: 01 JAN 2009

REVDATE: