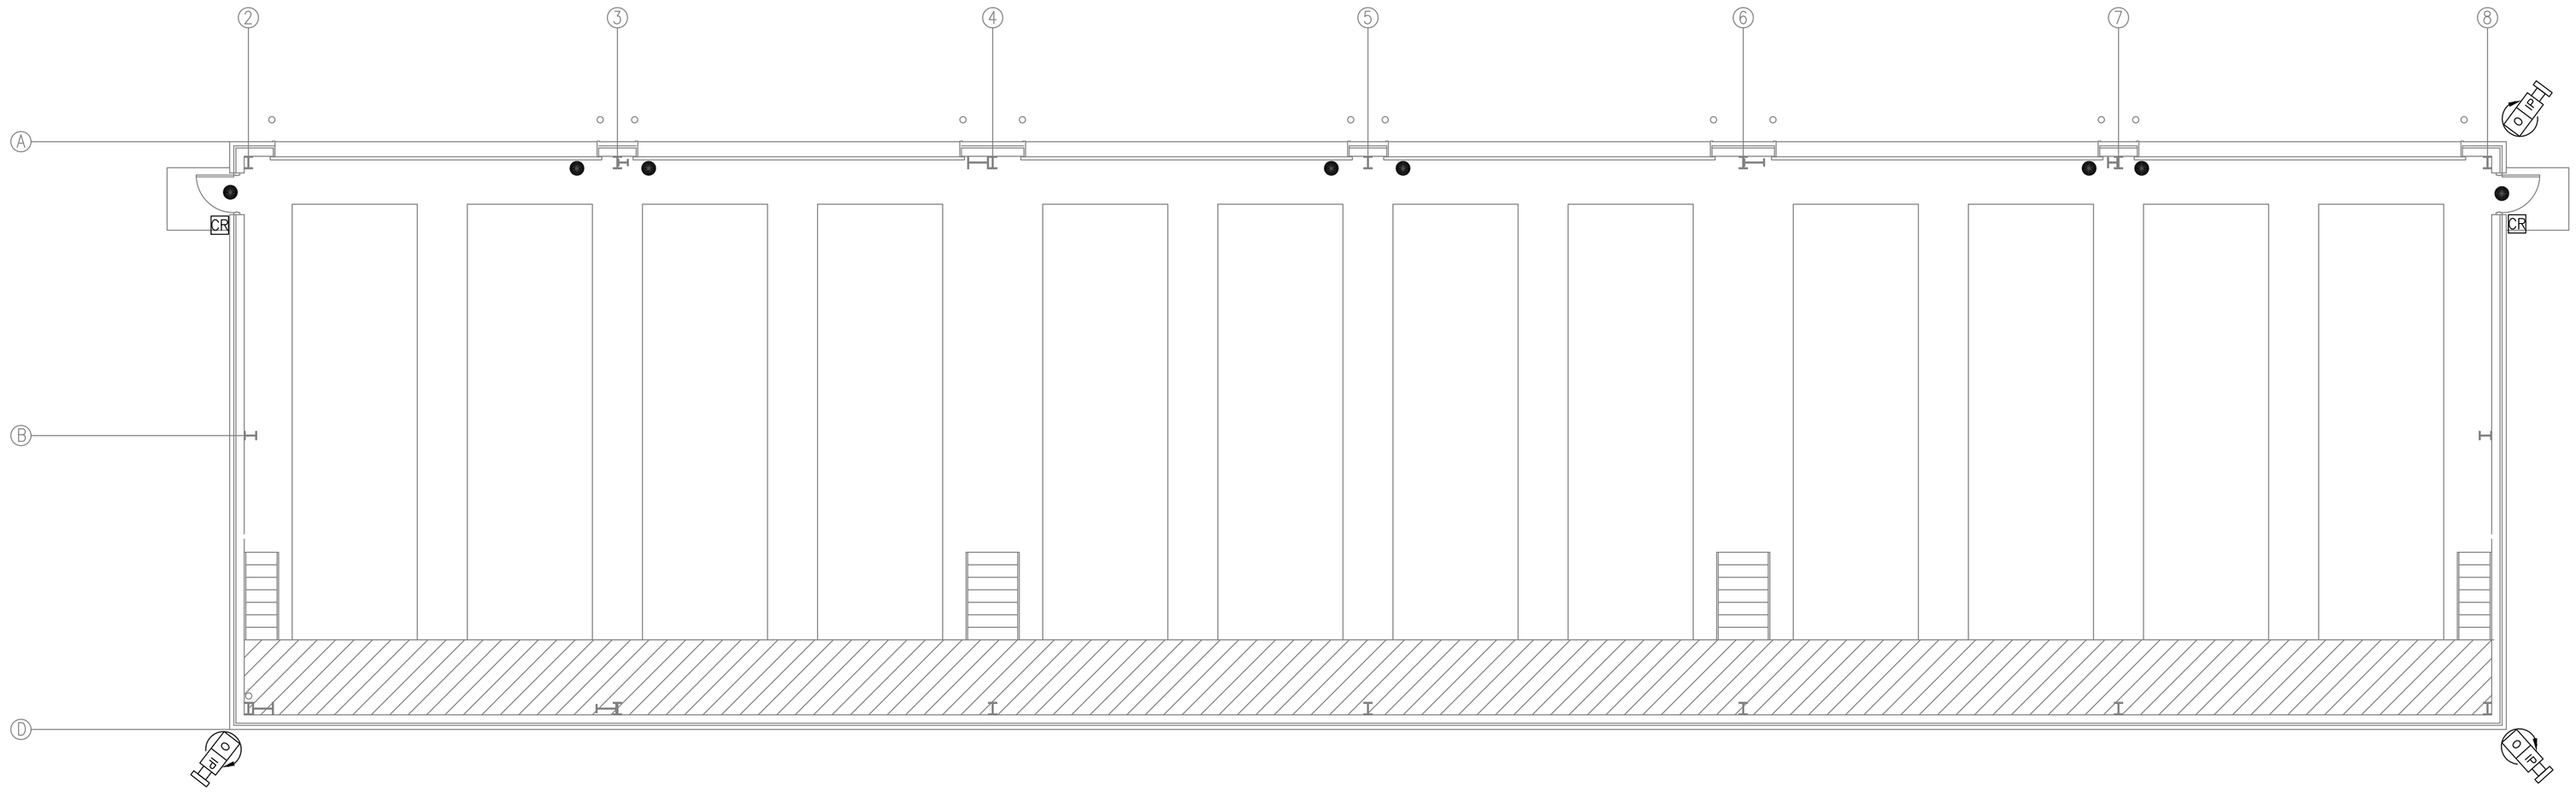

BOAT STORAGE BLDG. 2442
FLOOR PLAN - INTEGRATED SECURITY

SCALE: 1/8"=1'-0"

0 4' 8' 16'

PLAN NORTH

THESE PLANS AND SPECIFICATIONS HAVE BEEN PREPARED BY OR UNDER OUR DIRECT SUPERVISION. TO THE BEST OF OUR KNOWLEDGE, THEY COMPLY WITH ALL REGULATORY REQUIREMENTS. WE ARE NOT GENERALLY ADMINISTERING THE WORK.

SCHLAFLY ENGINEERING LLC 9-4-09

PER:

REG. # 27699

APPR	DATE	DESCRIPTION	MK'S

NAVFAC

SCHLAFLY ENGINEERING LLC

121 SOUTH GENOIS STREET
NEW ORLEANS LA 70119
PHONE 504-415-3347
FAX 504-482-7943

M. KIMBALL SCHLAFLY, P.E.
LA REG 27699

SEPTEMBER 4, 2009

STATE OF LOUISIANA
M. KIMBALL SCHLAFLY
REG. No. 27699
REGISTERED
PROFESSIONAL ENGINEER
IN
ELECTRICAL ENGINEERING

SEAL

DES: K. SCHLAFLY | DRW: K. SCHLAFLY
REVIEWED BY: R. WILTSE
PM/DM: T. ARTRIP
CHIEF ENG/ARCH: P. DAMMON

DEPARTMENT OF THE NAVY
NAVAL FACILITIES ENGINEERING COMMAND SOUTHEAST
NAVAL FACILITIES ENGINEERING COMMAND
NAVAL AIR STATION JACKSONVILLE
IPT SOUTH ATLANTIC
JOHN C. STENNIS SPACE CENTER
MISSISSIPPI

SOF RIVERINE AND COMBATANT CRAFT OPERATIONS FACILITY

BLDG. 2442 FLOOR PLAN - SECURITY

CODE ID. NO. N4412	SIZE D
SCALE:	1/8"=1'-0"
MAXIMO NO,	######
STA. PROJ. NO.	P-210
WORK ORDER NO.	510247
CONSTR. CONTR. NO.	N62467-05-D-0096
NAVFAC DRAWING NO.	15026769
SHEET	122 OF 132

E6.3

DRAWFORM REVISION: 01 JAN 2009

REVDATE: FILE NAME: C:\Schlafly ENGR\08010 SOF Riverine\Drawings\Elec\4-Final\E6.1.dwg LAYOUT NAME: E6.3 PLOTTED: Wednesday, September 02, 2009 - 10:42am