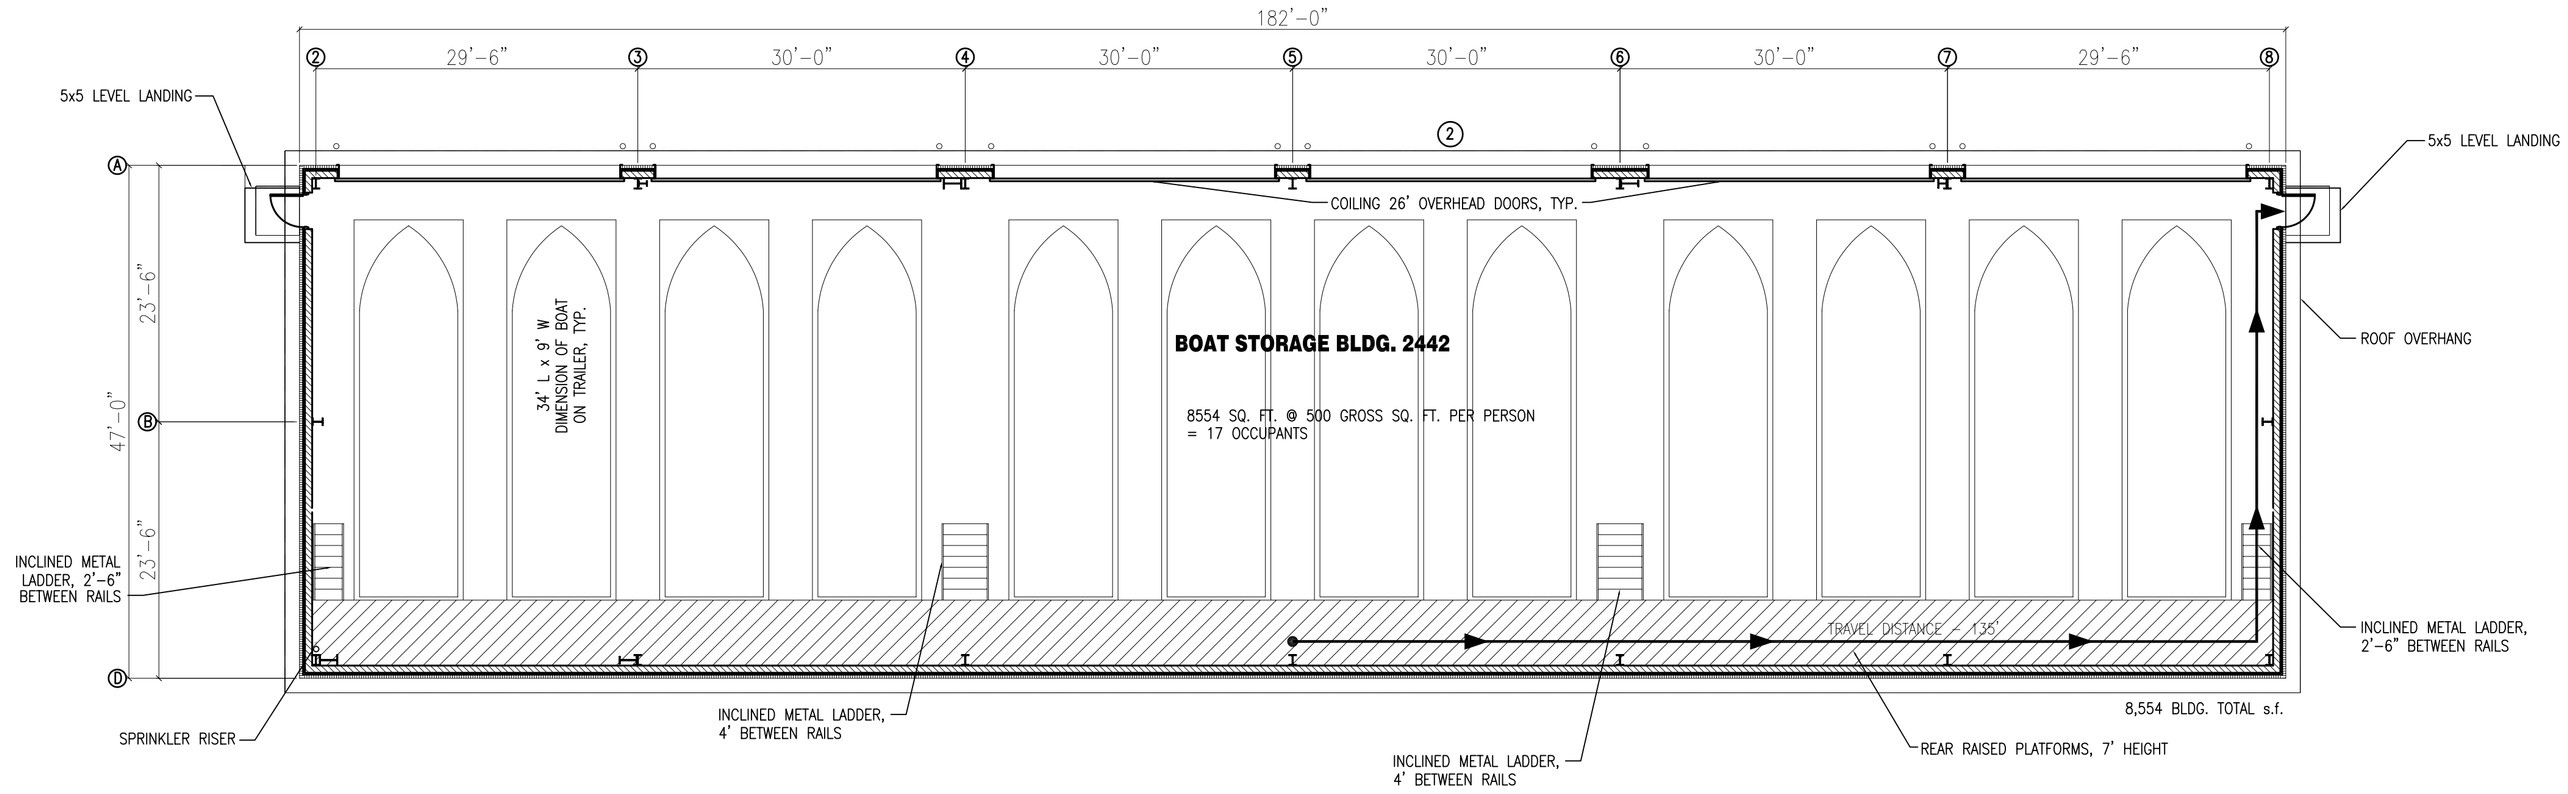

PLAN
NORTH

BOAT STORAGE BLDG. 2442 FLOOR PLAN

SCALE: 1/8"=1'-0"

5' 0 5' 10' 15' 20' 25'

EGRESS CAPACITY PROVIDED					
	DOORS 0.2 IN. / PERSON 0.55 CM / PERSON	STAIRS 0.3 IN. / PERSON 0.75 CM / PERSON	RAMPS 0.2 IN. / PERSON 0.5 CM / PERSON	TOTAL EGRESS CAPACITY BY AREA	TOTAL EGRESS CAPACITY REQUIED
STORAGE BUILDING BUILDING 2442	2 DOORS @ 34" = 340 PERSONS			340 PERSONS	17 PERSONS

DOOR CLEAR WIDTH: 34" / 86 CM

MAXIMUM TRAVEL DISTANCE		
	STORAGE	
	ALLOWED	ACTUAL
COMMON PATH OF TRAVEL	100 FT 30 M	0 FT 0 M
TRAVEL DISTANCE TO EXIT	400 FT 122 M	135 FT 41 M

ENGINEERED FIRE PROTECTION, LLC
DAVID L. MILLER, P.E.
11920 RICHCROFT AVENUE
Baton Rouge, Louisiana 70814
(225) 273-5040 FAX (225) 275-2535

REVDATE:

APPR	DATE	DESCRIPTION	SYM

NAVFAC

DAMMON
ENGINEERING, INC.
CHIEF ENGINEER EMMETT DAMMON, P.E.
CHIEF ARCHITECT ROBERT WILTSE
1095 FLORIDA AVENUE
SLIDELL, LA 70458
(985) 649-5832

SEPTEMBER 4, 2009

STATE OF LOUISIANA
DAVID L. MILLER
License No. 23505
PROFESSIONAL ENGINEER
FIRE PROTECTION
SEAL

DES	DRW D. MILLER
REVIEWED BY D. MILLER	
PM/DM	
CHIEF ENG/ARCH. D. MILLER	

DEPARTMENT OF THE NAVY
NAVAL FACILITIES ENGINEERING COMMAND SOUTHEAST
FPT SOUTH ATLANTIC
NAVAL FACILITIES ENGINEERING COMMAND
NAVAL AIR STATION JACKSONVILLE
JOHN C. STENNIS SPACE CENTER
MISSISSIPPI

SOF RIVERINE AND COMBATANT CRAFT OPERATIONS FACILITY

BOAT STORAGE BUILDING 2442

CODE ID. NO. N4412	SIZE D
SCALE: 1/8" = 1'	
MAXIMO NO.	######
STA. PROJ. NO.	P-210
WORK ORDER NO.	510247
CONSTR. CONTR. NO.	N62467-05-D-0096
NAVFAC DRAWING NO.	15026652
SHEET 5	OF 126

LS.2

DRAWFORM REVISION: 01 JAN 2009