Part Mark Key
1 GCE051050
2 PSM03107
3 PSM02053

Secondary Part Schedule

Mark	Part	Thick.	Depth	Lap
G351	44G3602416	0.0650	8 1/2"	3'-0"
G358	44G3602417	0.0590	8 1/2"	3'-0"
G400	46G3802417	0.0590	8 1/2"	4'-0"
G425	46G3802416	0.0650	8 1/2"	4'-0"
G445	007G3107417	0.0590	8 1/2"	1'-0"
G446	008G3107416	0.0650	8 1/2"	1'-0"
G447	009G3407413	0.0920	8 1/2"	4'-0"
G448	010G3407415	0.0730	8 1/2"	4'-0"
G449	011G3107417	0.0590	8 1/2"	1'-0"
G450	014G3107416	0.0650	8 1/2"	1'-0"
G451	012G3407413	0.0920	8 1/2"	4'-0"
G452	013G3407415	0.0730	8 1/2"	4'-0"

Frame Member Schedule

Part	Width	Thick.	Webthk	Depth1	Approx. Lgth
PCCX313	CH 9 x 13.40			9"	28'-8"
PCCX314	CH 9 x 13.40			9"	29'-3"
PCCX315	CH 9 x 13.40			9"	28'-8"

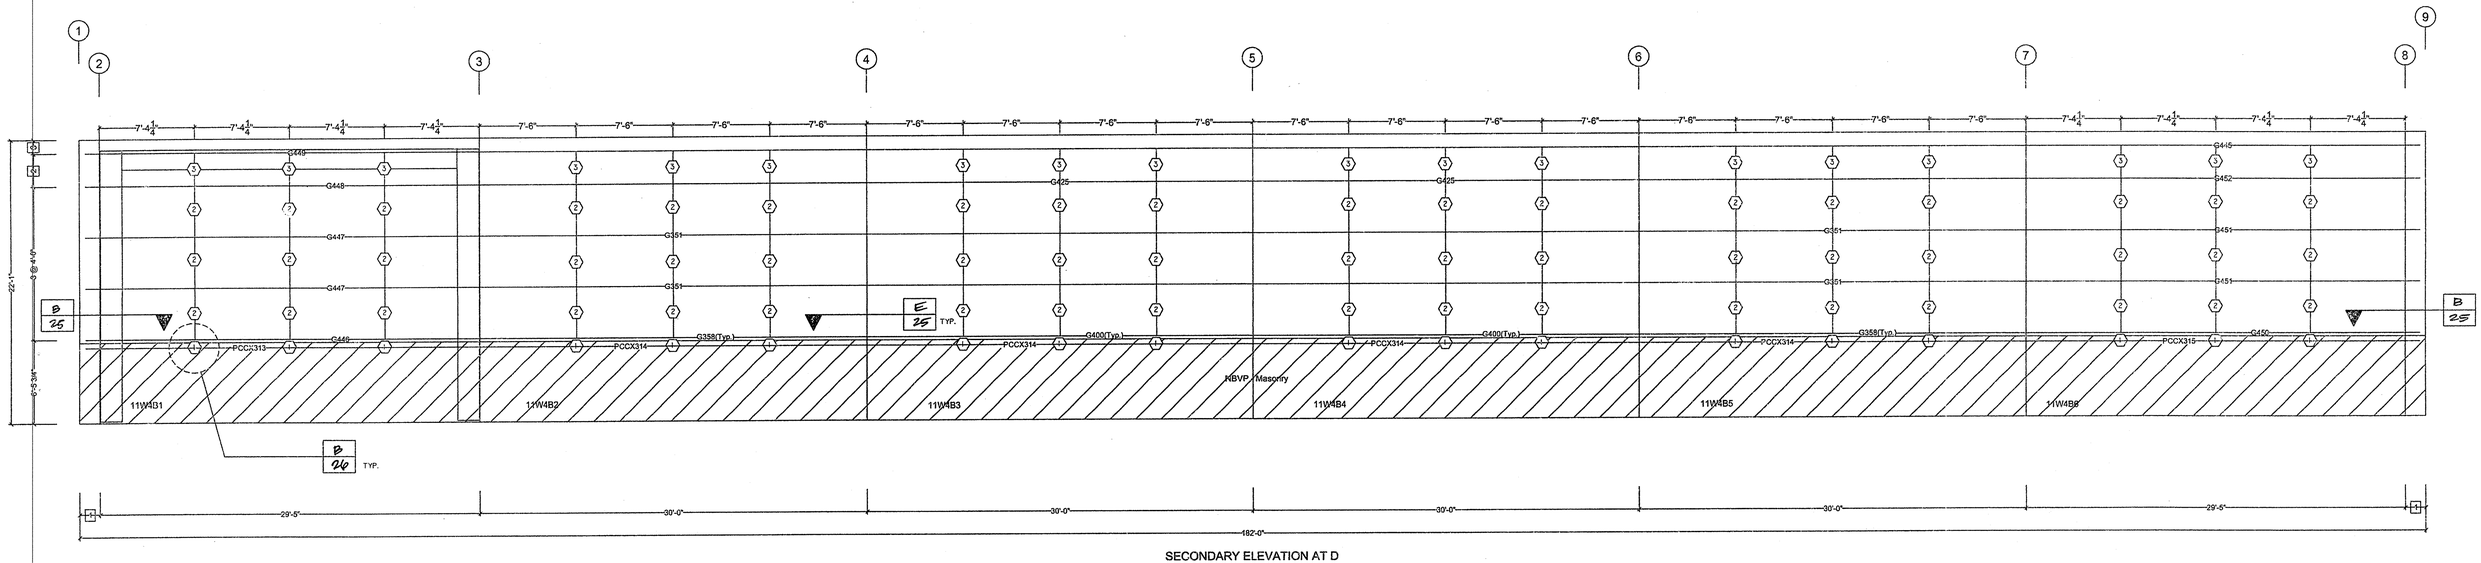

SECONDARY ELEVATION AT D

3 1'-0 11/16"
2 2'-6 9/16"
1 1'-7"
Dimension Key

Shape Name = Boat Storage Building, Wall = 4

FOR CONSTRUCTION

RONNIE D. PALMER
REGISTERED PROFESSIONAL ENGINEER
NO. 7097
STATE OF MISSISSIPPI
5/8/09

1. UNLESS NOTED, USE 1/2 X 1 1/2 A-325 SNUG TIGHTENED BOLTS FOR GIRT LAP, GIRT TO FRAME, FLANGE BRACE TO FRAME, FLANGE BRACE TO GIRT, JAMB AND HEADER CONNECTIONS.
2. WIND AND FLANGE BRACING ARE AN INTEGRAL PART OF THE WALL STRUCTURAL SYSTEM AND SHOULD BE PROPERLY INSTALLED PRIOR TO ERECTION OF WALL AND ROOF SHEETS. REMOVAL OR ALTERATION OF WALL BRACING WITHOUT PRIOR AUTHORIZATION IS PROHIBITED.

THE VP ENGINEER'S SEAL APPLIES ONLY TO THE WORK PRODUCT OF VP AND DESIGN AND PERFORMANCE REQUIREMENTS SPECIFIED BY VP. THE VP ENGINEER'S SEAL DOES NOT APPLY TO THE PERFORMANCE OR DESIGN OF ANY OTHER PRODUCT OR COMPONENT FURNISHED BY VP EXCEPT TO ANY DESIGN OR PERFORMANCE REQUIREMENTS SPECIFIED BY VP.

THIS DRAWING, INCLUDING THE INFORMATION HEREON, REMAINS THE PROPERTY OF VP BUILDINGS.
IT IS PROVIDED SOLELY FOR ERECTING THE BUILDING DESCRIBED IN THE APPLICABLE PURCHASE ORDER AND SHALL NOT BE MODIFIED, REPRODUCED OR USED FOR ANY OTHER PURPOSE WITHOUT PRIOR WRITTEN APPROVAL OF VP BUILDINGS.

THE GENERAL CONTRACTOR AND/OR ERECTOR IS SOLELY RESPONSIBLE FOR ACCURATE, GOOD QUALITY WORKMANSHIP IN ERECTING THIS BUILDING IN CONFORMANCE WITH THIS DRAWING, DETAILS REFERENCED IN THIS DRAWING, ALL APPLICABLE VP ERECTION GUIDES, AND INDUSTRY STANDARDS PERTAINING TO PROPER ERECTION, INCLUDING THE CORRECT USE OF TEMPORARY BRACING.

VP Buildings, Inc.
3200 Players Club Circle Memphis TN 38125

REV	DATE	BY	DESCRIPTION

NTS

SECONDARY ELEVATION AT D

BUILDER Broadmoor, LLC
CUSTOMER John F. Stennis Space Center
LOCATION Stennis Space Center, Mississippi
PROJECT Riverine and Combatant Craft Operations
BUILDERS PO#

VP BUILDINGS
SAN DIEGO, CALIFORNIA
VPC VERSION: 7.1f

JOBNO 08-28914EP3
DATE 4/30/09
DRAWN/CHECK BR BR
PAGE 21

4/28/2009 15:01:56 FILENAME: 08-28914 EP3.VPC