Covering Schedule

Id	Qty	Length	Type	Gage	OP	Fin.	Color
#3	138	14'-11"	SLR2	22	1	G	TD
#7	138	37'-11 3/8"	SLR2	22	1	G	TD

Oper. Code:1=SQ,SQ

Finish:G=Galvalume

Color:TD=Standard Color

Trim Schedule

Id	Parts	Color	Details
T1	(20)EST102,(138)SLRC2	Not Applicable	
T2	(2.5)GAGX02,(2.5)GAGX03,(3)RSC10	Match Roof Color	
T3	(1.7)GAGX02,(1.7)GAGX03,(2)RSC10	Match Roof Color	
T4	(9.2)GAGX04	Match Roof Color	
T5	GAGX305	Match Roof Color	

Insulation Schedule (Install in same direction as Covering)

Id	Qty	Type	Start Run	Last Run	Thick.	Facing
BLK1	31	IC	17'-0"	17'-0"	3.00	AV
BLK2	31	IC	40'-0"	40'-0"	3.00	AV

Starter Width= 6'-0", Interm. Width= 6'-0", End Width= 6'-0"

Location =Outside Secondary Structural

Direction =Across Secondary Structural

Type:IC=Fiberglass Blanket

Facing:AV=VR-R

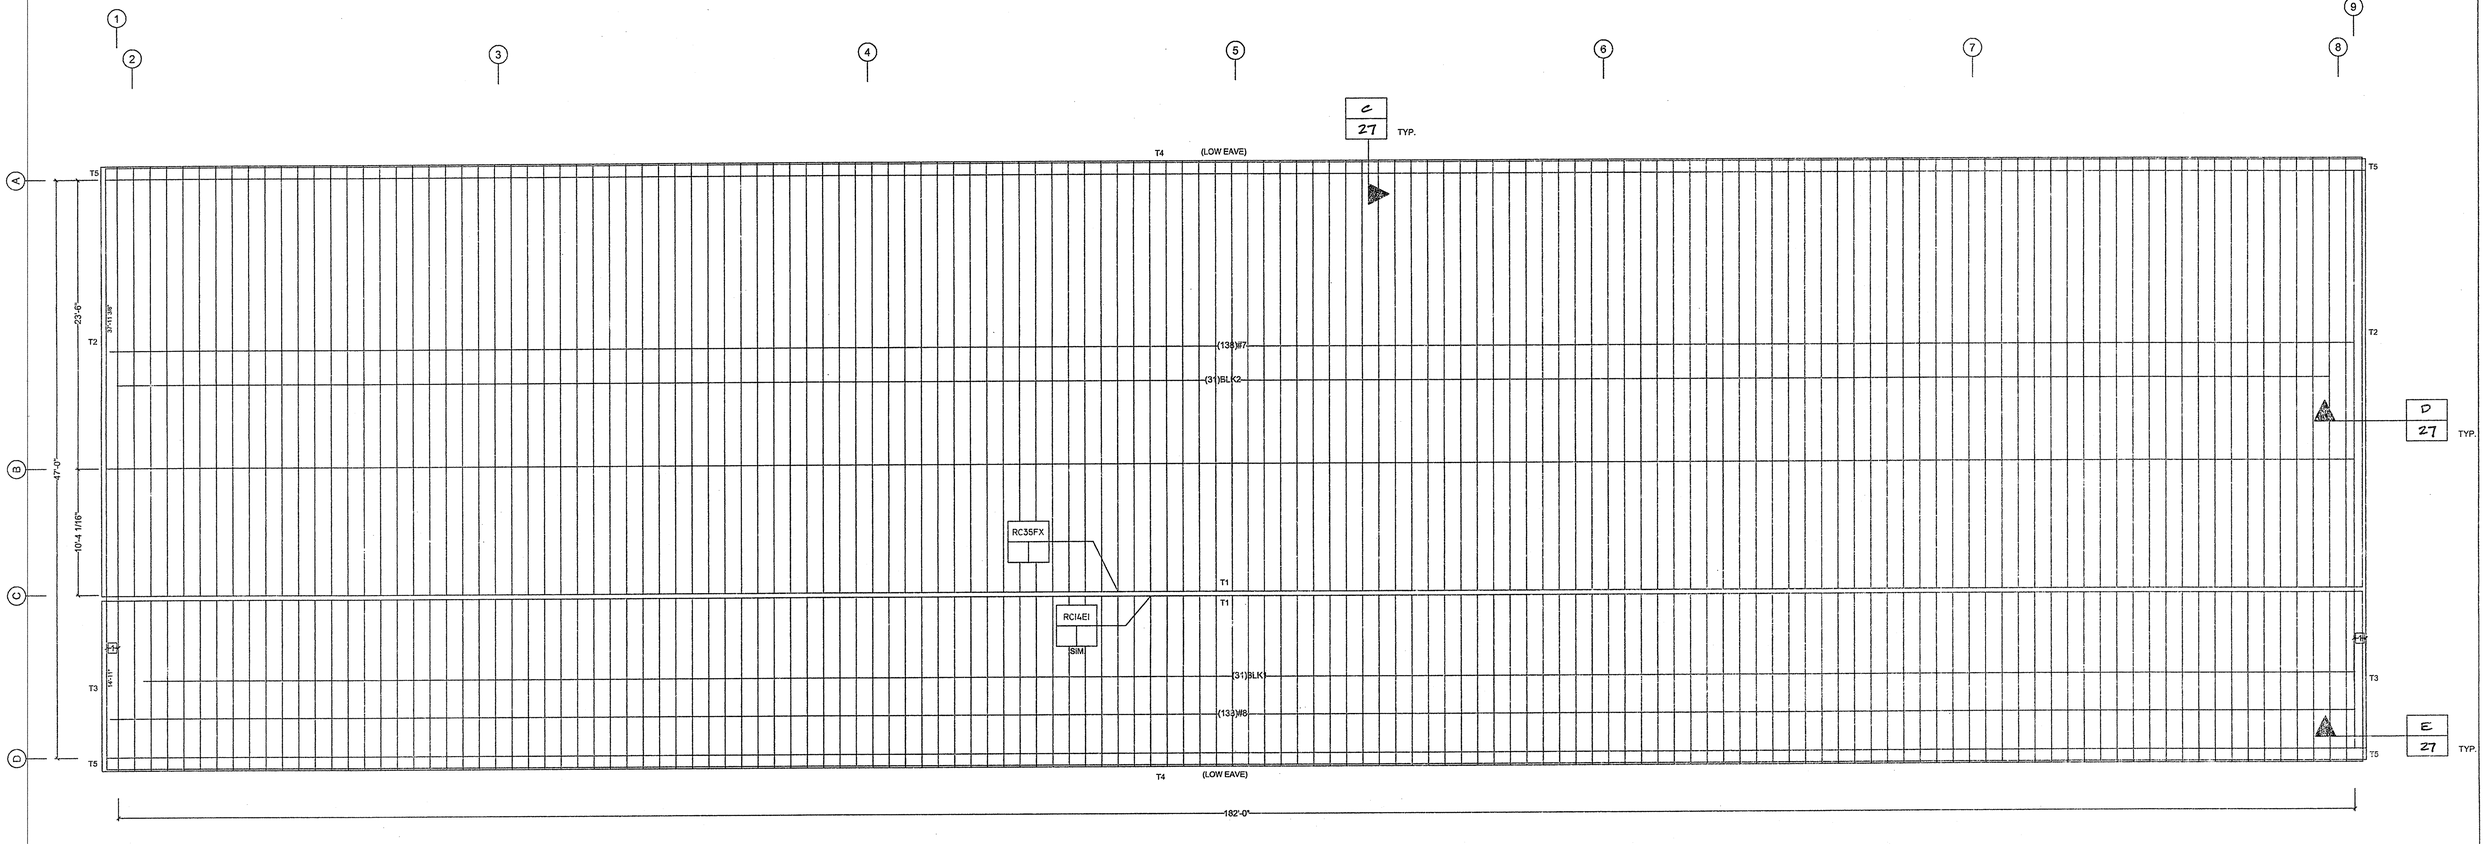

ROOF COVERING PLAN

- (Field Repair Fastener:)

(1 ngs) #55308 #17-14x1" S.S. Roof Fastener

1 1'-3 3/8" Starter Panel (Cut Dim. = 1'-4")

Dimension Key

1. PRE-DRILLING 1/8 DIAMETER HOLES FOR ROOF STRUCTURAL FASTENERS MAY BE REQUIRED AT 11 GAGE PURLINS, NESTED PURLINS, PURLIN LAP LOCATIONS, AND/OR SECONDARY STRUCTURAL BEAMS
2. ROOF SHEETS ARE AN INTEGRAL PART OF THE STRUCTURAL SYSTEM, REMOVAL OR ALTERATION WITHOUT PRIOR AUTHORIZATION IS PROHIBITED.
3. PANELS SHOWN WITH A LENGTH LESS THAN 1-0, 5-0 FOR SSR, MAY HAVE TO BE FIELD CUT.
4. SEE JOB DETAILS FOR SHEETING AND TRIM FASTENER SPECIFICATION.

THE VP ENGINEER'S SEAL APPLIES ONLY TO THE WORK PRODUCT OF VP AND DESIGN AND PERFORMANCE REQUIREMENTS SPECIFIED BY VP. THE VP ENGINEER'S SEAL DOES NOT APPLY TO THE PERFORMANCE OR DESIGN OF ANY OTHER PRODUCT OR COMPONENT FURNISHED BY VP EXCEPT TO ANY DESIGN OR PERFORMANCE REQUIREMENTS SPECIFIED BY VP.

Shape Name = Boat Storage Building, Shape = Boat Storage Building, Shape = Boat Storage Building, Shape = Clerestory A

THIS DRAWING, INCLUDING THE INFORMATION HEREON, REMAINS THE PROPERTY OF VP BUILDINGS.

IT IS PROVIDED SOLELY FOR ERECTING THE BUILDING DESCRIBED IN THE APPLICABLE PURCHASE ORDER AND SHALL NOT BE MODIFIED, REPRODUCED OR USED FOR ANY OTHER PURPOSE WITHOUT PRIOR WRITTEN APPROVAL OF VP BUILDINGS.

THE GENERAL CONTRACTOR AND/OR ERECTOR IS SOLELY RESPONSIBLE FOR ACCURATE, GOOD QUALITY WORKMANSHIP IN ERECTING THIS BUILDING IN CONFORMANCE WITH THIS DRAWING, DETAILS REFERENCED IN THIS DRAWING, ALL APPLICABLE VP ERECTION GUIDES, AND INDUSTRY STANDARDS PERTAINING TO PROPER ERECTION, INCLUDING THE CORRECT USE OF TEMPORARY BRACING.

FOR CONSTRUCTION

RONNIE D. PALMER — REGISTERED PROFESSIONAL ENGINEER — NO. 20071 — STATE OF MISSISSIPPI

VP Buildings, Inc.
3200 Players Club Circle Memphis TN 38125

REV	DATE	BY	DESCRIPTION

NTS

4/30/2009 10:57:46

ROOF COVERING PLAN

BUILDER Broadmoor, LLC
CUSTOMER John F. Stennis Space Center
LOCATION Stennis Space Center, Mississippi
PROJECT Riverine and Combatant Craft Operations
BUILDERS PO#

VP BUILDINGS
VPC VERSION: 7.1f

JOBNO 08-28914EP3
DATE 4/30/09
DRAWN/CHECK BR BR
PAGE 27

FILENAME: 08-28914_EP3.VPC