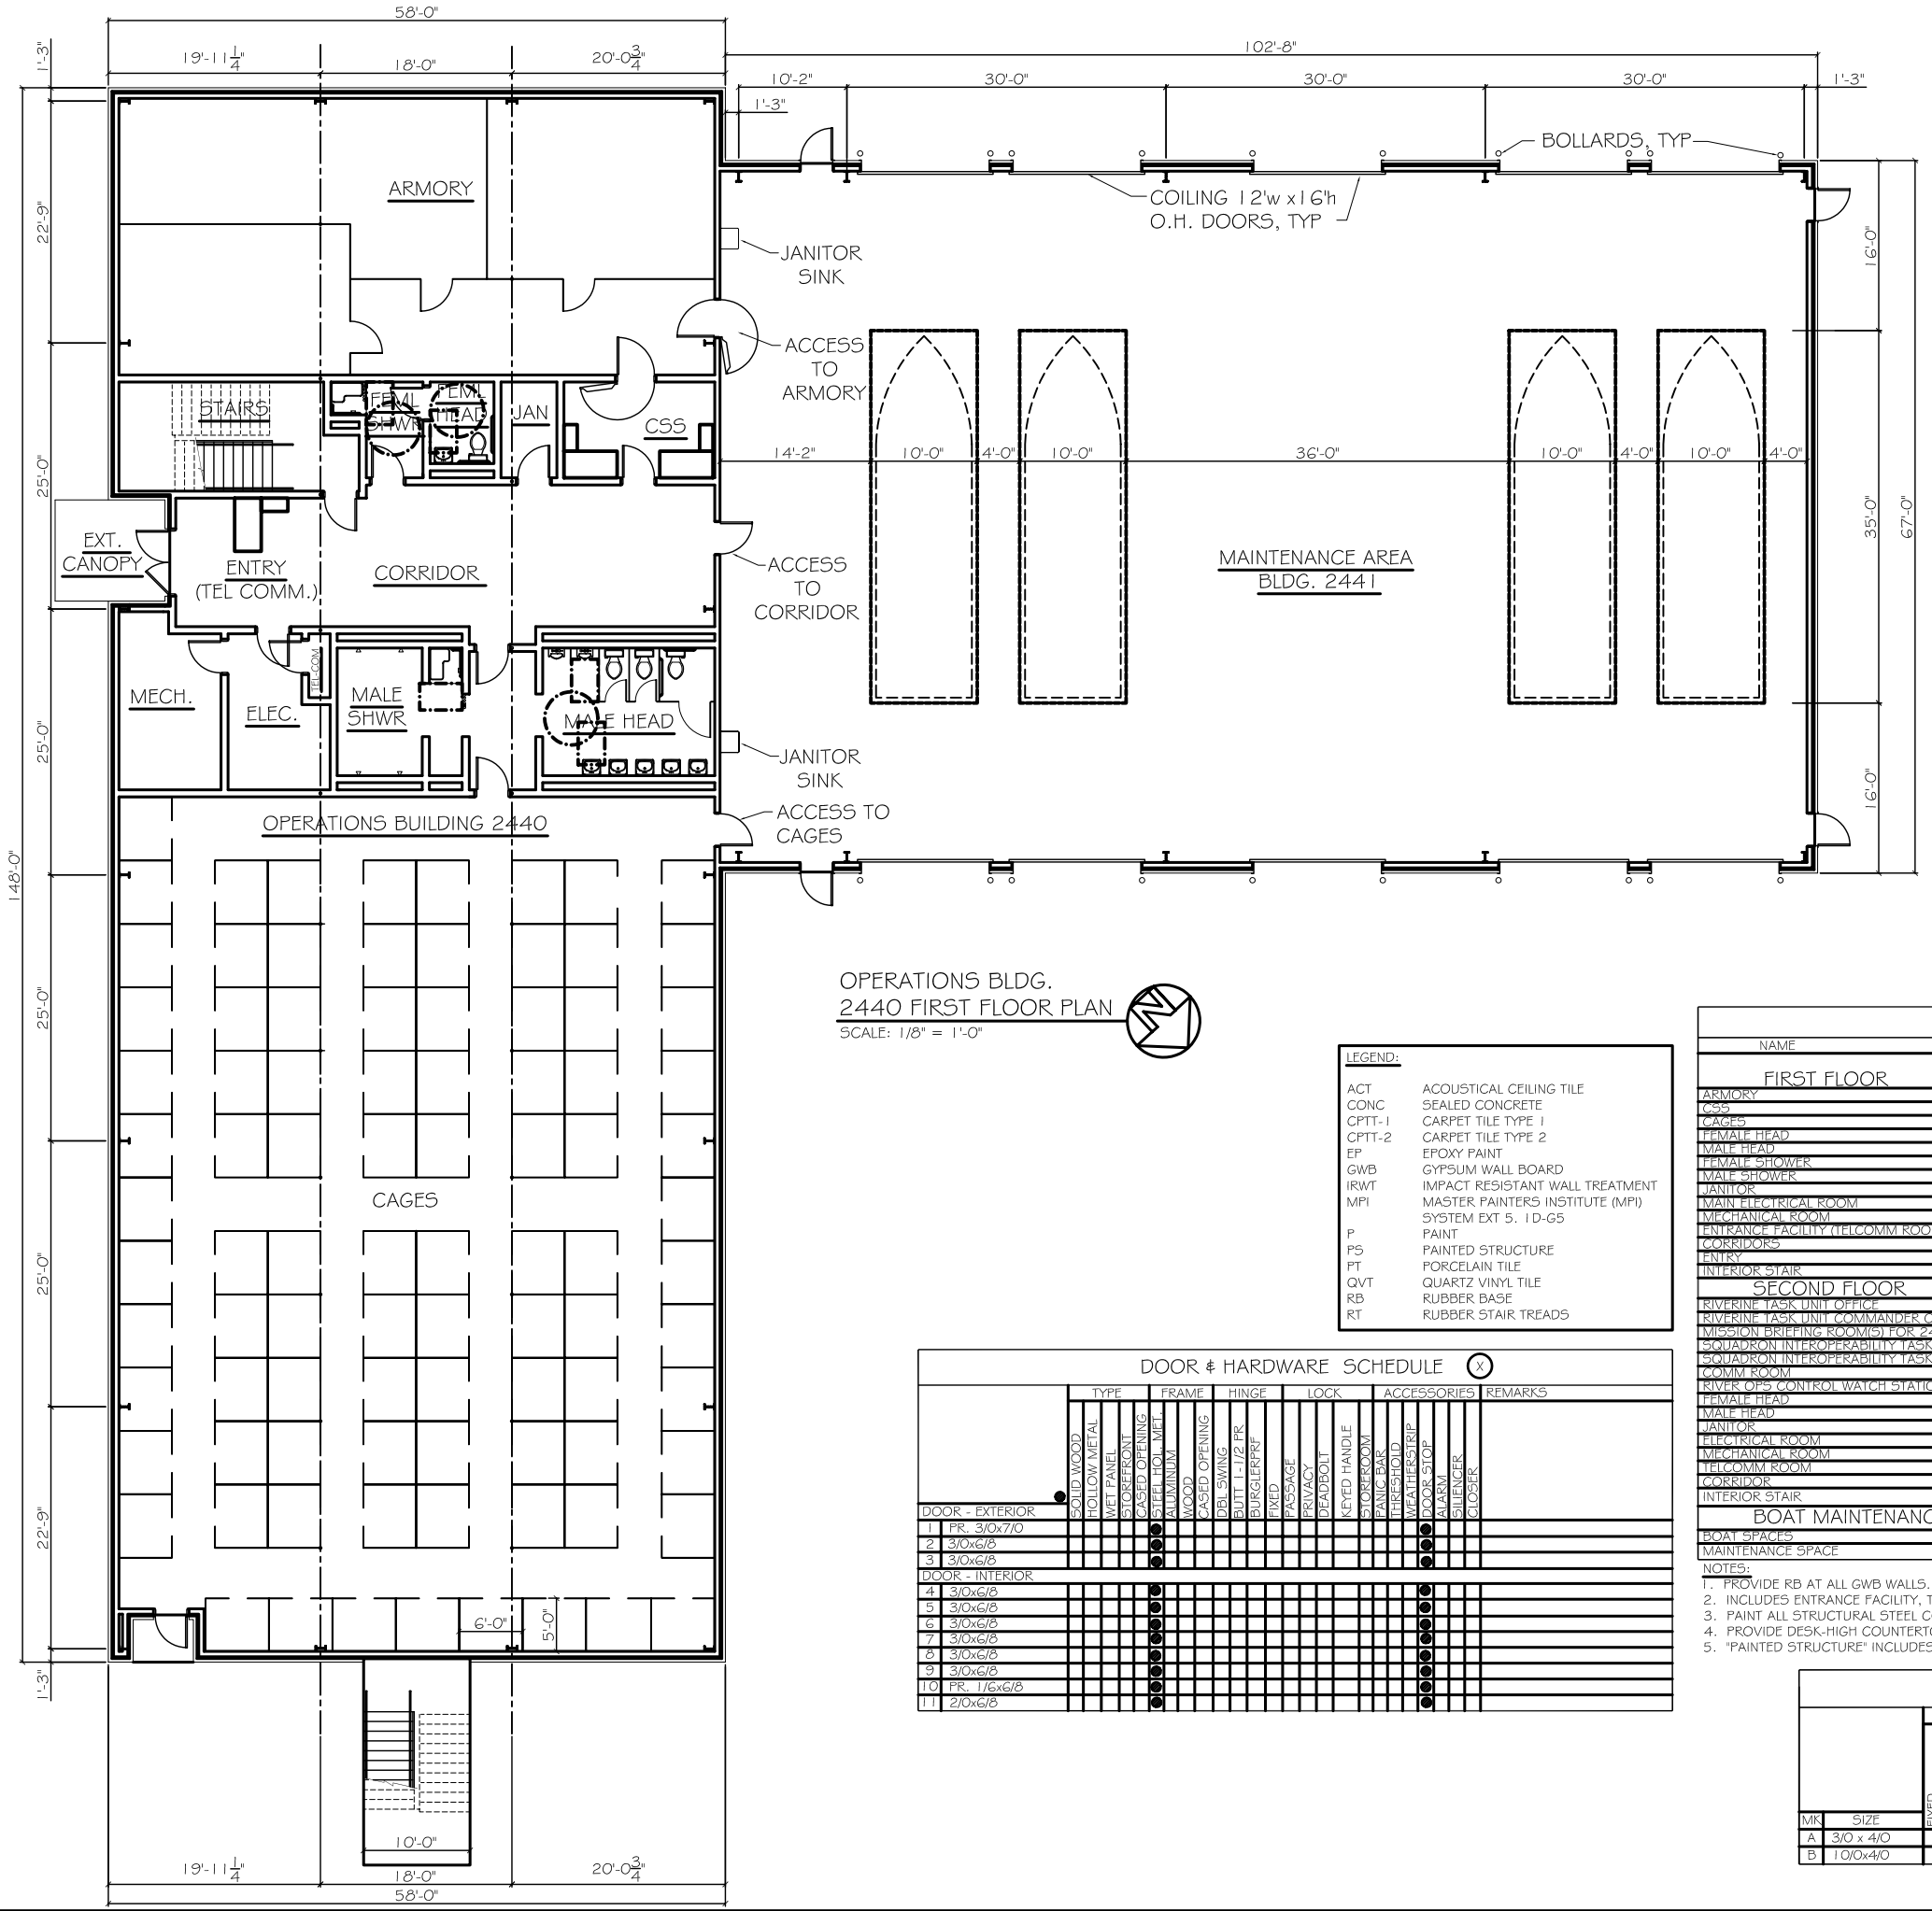

OPERATIONS BLDG.
2440 FIRST FLOOR PLAN
SCALE: 1/8" = 1'-0"

LEGEND:

ACT	ACOUSTICAL CEILING TILE
CONC	SEALED CONCRETE
CPTT-1	CARPET TILE TYPE 1
CPTT-2	CARPET TILE TYPE 2
EP	EPOXY PAINT
GWB	GYPSUM WALL BOARD
IRWT	IMPACT RESISTANT WALL TREATMENT
MPI	MASTER PAINTERS INSTITUTE (MPI) SYSTEM EXT 5. 1D-G5
P	PAINT
PS	PAINTED STRUCTURE
PT	PORCELAIN TILE
QVT	QUARTZ VINYL TILE
RB	RUBBER BASE
RT	RUBBER STAIR TREADS

DOOR & HARDWARE SCHEDULE (X)

		TYPE				FRAME			HINGE			LOCK				ACCESSORIES					REMARKS
		SOLID WOOD	HOLLOW METAL	WET PANEL	STOREFRONT	CASED OPENING	STEEL (TOL. MFT.)	ALUMINUM	WOOD	CASED OPENING	DBL SWING	BUTT 1-1/2 PR.	BURGLERPRF	FIXED	PASSAGE	PRIVACY	DEADBOLT	KEYED HANDLE	STOREROOM	PANIC BAR	THRESHOLD	WEATHERSTRIP	DOOR STOP	ALARM	SILENCER	CLOSER	
DOOR - EXTERIOR																											
1	PR. 3/0x7/0						●																●				
2	3/0x6/8						●																●				
3	3/0x6/8						●																●				
DOOR - INTERIOR																											
4	3/0x6/8						●																●				
5	3/0x6/8						●																●				
6	3/0x6/8						●																●				
7	3/0x6/8						●																●				
8	3/0x6/8						●																●				
9	3/0x6/8						●																●				
10	PR. 1/6x6/8						●																●				
11	2/0x6/8						●																●				

OPERATIONS BUILDING FINISH SCHEDULE

NAME	WALLS C3010 (NOTE 3)	FLOOR C3020	WALL BASE C302008 (NOTE 1)	CEILING C3030 (NOTE 3)	CABINETRY	NOTES
FIRST FLOOR						
ARMORY	EP	CONC	RB	PS/MPI		(NOTE 5)
CSS	P	CPTT-1	RB	ACT		
CAGES	EP	CONC	RB	PS/MPI		(NOTE 5)
FEMALE HEAD	PT	PT	PT	GWB		
MALE HEAD	PT	PT	PT	GWB		
FEMALE SHOWER	PT	PT	PT	GWB		
MALE SHOWER	PT	PT	PT	GWB		
JANITOR	EP	PT	PT	PS		(NOTE 5)
MAIN ELECTRICAL ROOM	P	CONC	RB	PS		(NOTE 5)
MECHANICAL ROOM	P	CONC	RB	PS		(NOTE 5)
ENTRANCE FACILITY (TELCOMM ROOM)	P	QVT	RB	PS		(NOTE 2) (NOTE 5)
CORRIDORS	IRWT/EP	QVT	RB	ACT		
ENTRY	IRWT/EP	QVT	RB	GWB		PROVIDE RECESSED MATS
INTERIOR STAIR	IRWT/EP	QVT/RT	RB	PS/MPI		(NOTE 5)
SECOND FLOOR						
RIVERINE TASK UNIT OFFICE	P	CPTT-1	RB	ACT		
RIVERINE TASK UNIT COMMANDER OFFICE	P	CPTT-2	RB	ACT		
MISSION BRIEFING ROOM(5) FOR 24	P	CPTT-2	RB	ACT		
SQUADRON INTEROPERABILITY TASK UNIT OFFICE	P	CPTT-1	RB	ACT		
SQUADRON INTEROPERABILITY TASK UNIT COMMANDER OFFICE	P	CPTT-2	RB	ACT		
COMM ROOM	P	CPTT-1	RB	ACT		
RIVER OPS CONTROL WATCH STATION	P	CPTT-1	RB	ACT	(NOTE 4)	
FEMALE HEAD	PT	PT	PT	GWB		
MALE HEAD	PT	PT	PT	GWB		
JANITOR	EP	PT	PT	PS		(NOTE 5)
ELECTRICAL ROOM	P	CONC	RB	PS		(NOTE 5)
MECHANICAL ROOM	P	CONC	RB	PS		(NOTE 5)
TELCOMM ROOM	P	QVT	RB	PS		(NOTE 5)
CORRIDOR	IRWT/EP	Q	RB	ACT		
INTERIOR STAIR	IRWT/EP	QVT/RT	RB	PS/MPI		(NOTE 5)
BOAT MAINTENANCE BUILDING						
BOAT SPACES	EP/MPI	CONC	RB	PS/MPI		(NOTE 5)
MAINTENANCE SPACE	EP/MPI	CONC	RB	PS/MPI		(NOTE 5)

NOTES:
1. PROVIDE RB AT ALL GWB WALLS.
2. INCLUDES ENTRANCE FACILITY, TELECOMMUNICATIONS ROOMS AND OTHER SERVER/LAN ROOMS.
3. PAINT ALL STRUCTURAL STEEL COLUMNS, BRACING AND OTHER STRUCTURAL MEMBERS UNLESS INDICATED OTHERWISE.
4. PROVIDE DESK-HIGH COUNTERTOP ALONG WINDOWS AND BASE CABINETS, WALL CABINETS AND COUNTERTOP AT COFFEE MESS.
5. "PAINTED STRUCTURE" INCLUDES ALL VERTICAL AND HORIZONTAL STRUCTRUAL MEMBERS OCCURING WITHIN THIS SPACE.

WINDOW SCHEDULE (X)

		TYPE				FRAME				GLASS				LITES				ACCESSORIES						REMARKS
MK	SIZE	FIXED	S. HUNG	D. HUNG	HORIZ. SLIDE	VERT. SLIDE	STEEL	ALUMINUM*	WOOD	TINTED	INSUL. LOW E	TEMPERED	WIREGLASS	NONE	2/2	2/4	6/6	SEE ELEV.	ALARM	SCREEN	SHUTTER	BLINDS		
A	3/0 x 4/0																					●		
B	10/0x4/0																					●		

DAMMON
ENGINEERING, INC.

CHIEF ENGINEER
EMMETT
DAMMON, P.E.

CHIEF ARCHITECT
ROBERT
WILTSE

1095 FLORIDA AVENUE
SLIDELL, LA. 70458
OFFICE: 985-649-5832
FAX: 985-641-5950

WEBSITE:
WWW.DAMMONENGINEERING.COM

EMAIL:
DAMMONENG@BELLSOUTH.NET

ARCHITECTURE

ENGINEERING

STUDIES

PLANNING

INVESTIGATION

EXPERT WITNESS

NEW RIVERINE
AND COMBATANT
CRAFT OPERATIONS
FACILITY

JOHN C. STENNIS
SPACE CENTER
MISSISSIPPI

BLDG 2440/2441
FIRST FLOOR
PLAN

REV:

SCALE: AS NOTED

JOB#: 1986

DATE: 8-14-08

SHEET

A1.1

OF