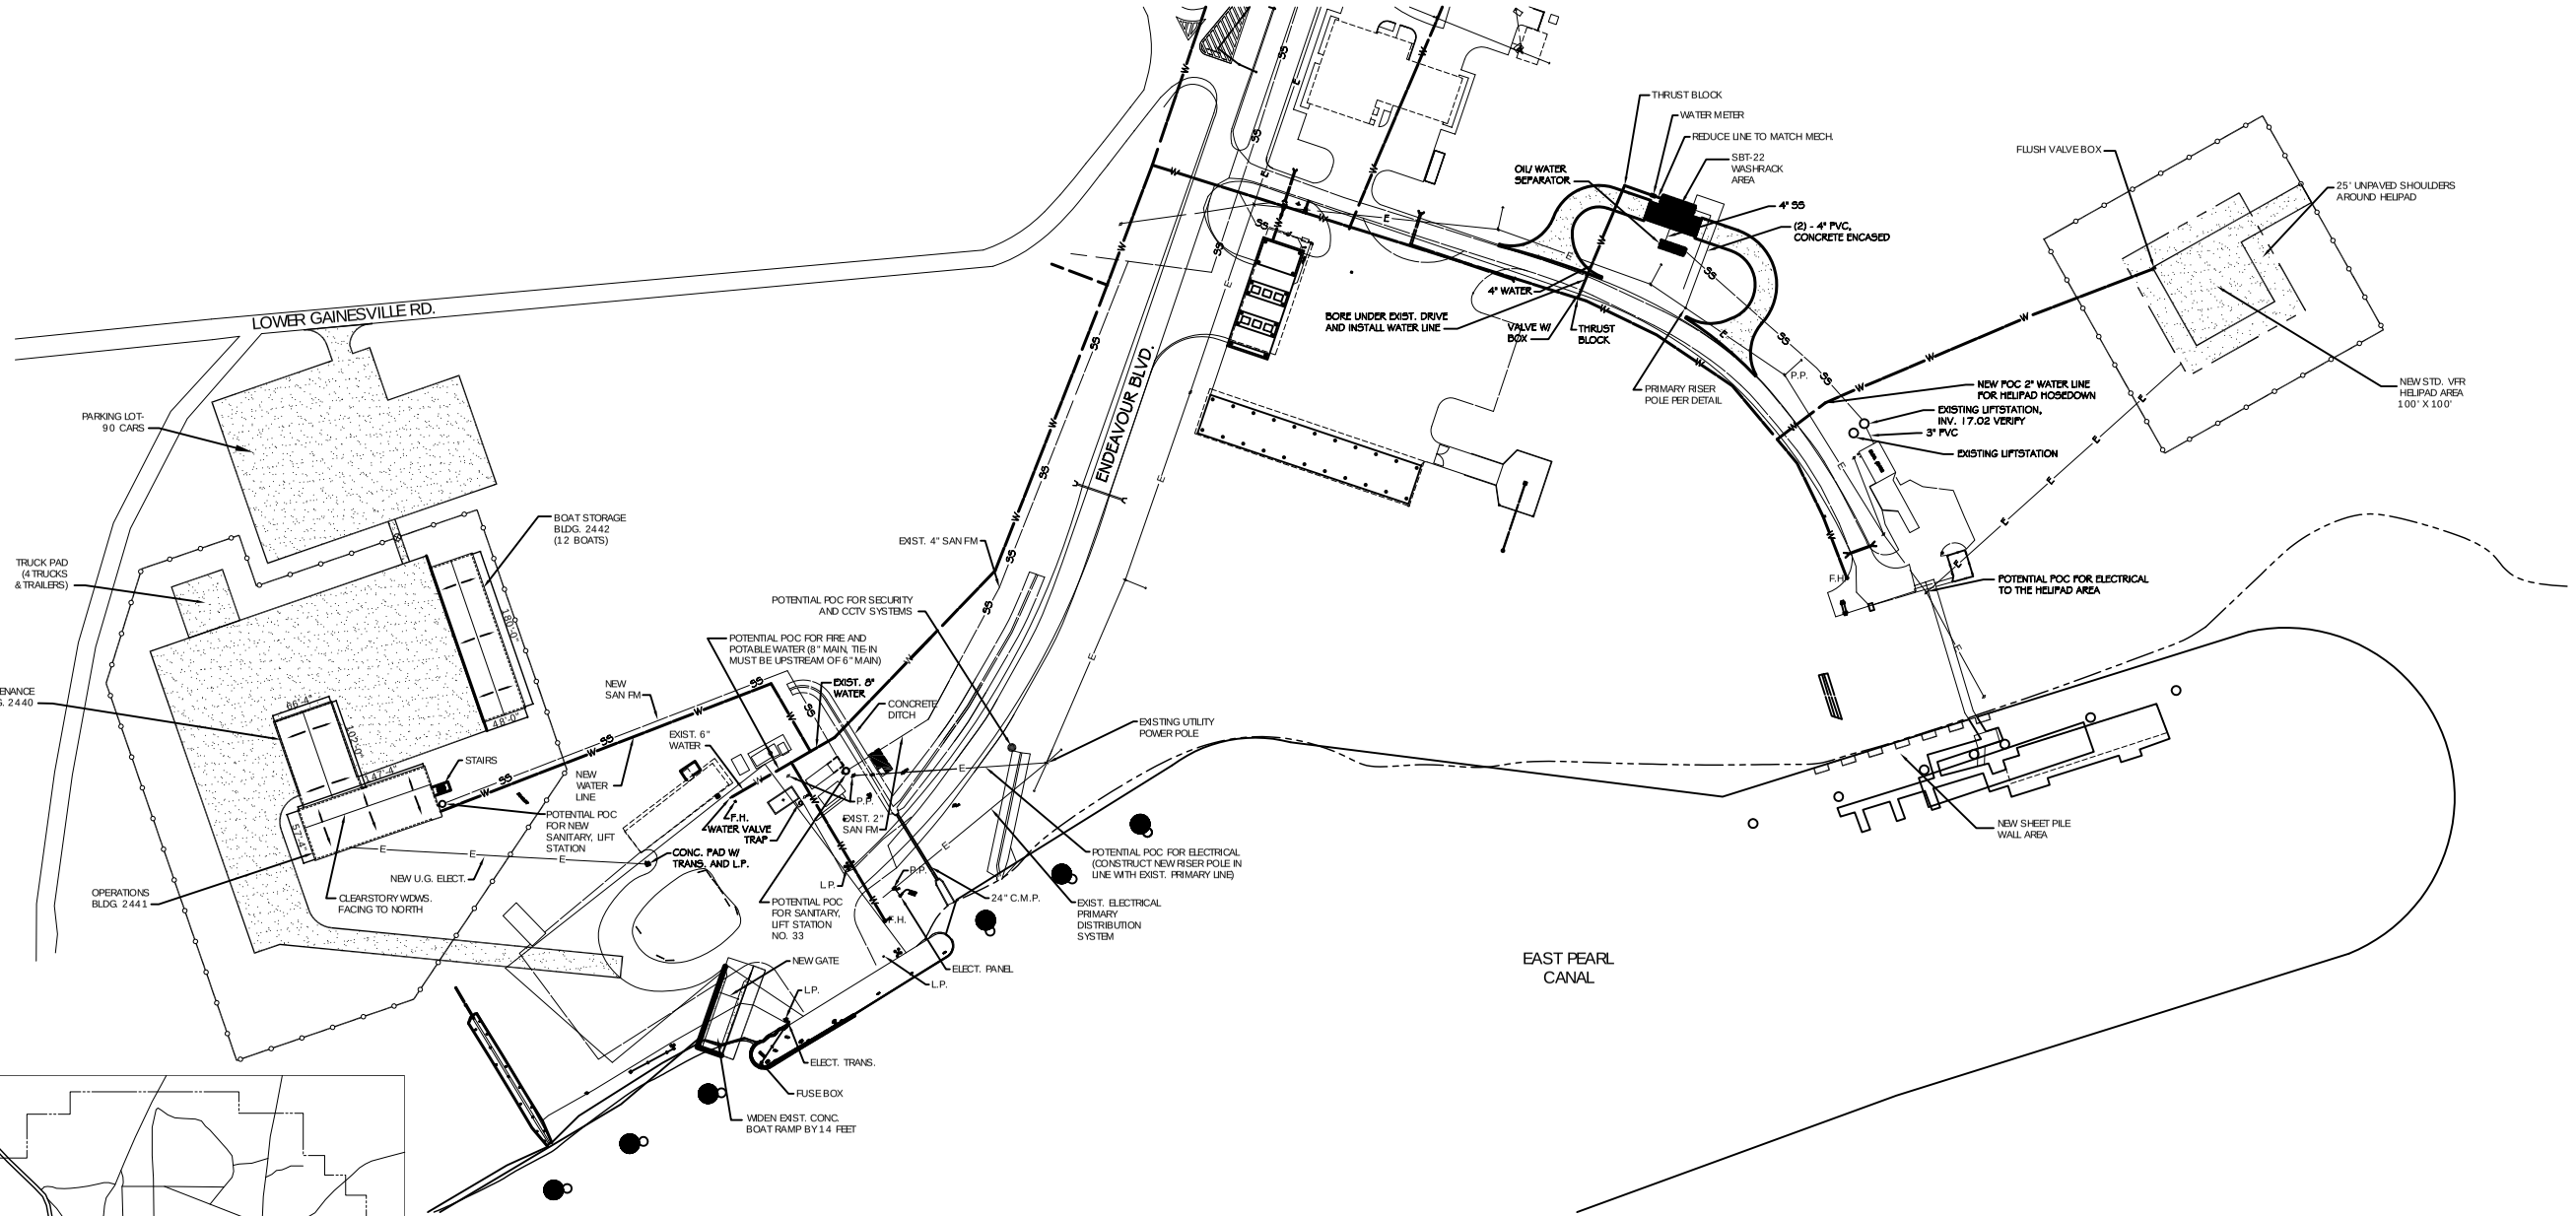

PROPOSED UTILITY SITE PLAN
SCALE: 1"= 100'-0"

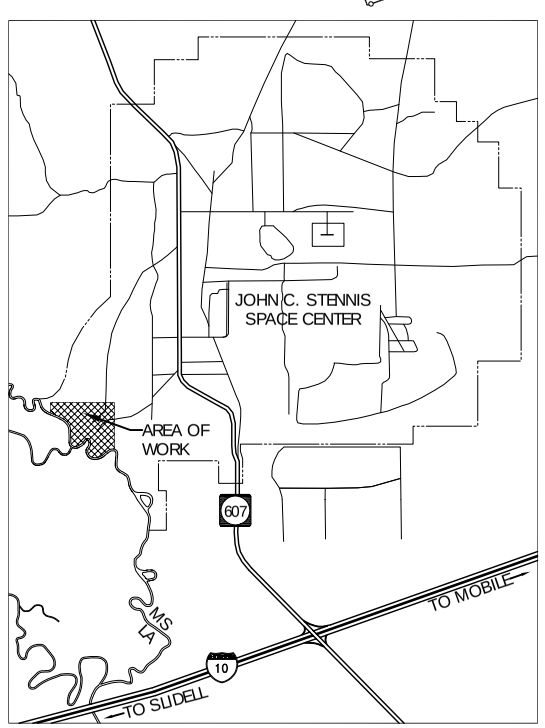

VICINITY MAP
N. T. S.

DAMMON ENGINEERING, INC

CHIEF ENGINEER
EMMETT DAMMON, P.E.

CHIEF ARCHITECT
ROBERT WILTSE

1095 FLORIDA AVENUE
SLIDELL, LA. 70458
OFFICE: 985-649-5832
FAX: 985-641-5950

WEBSITE:
WWW.DAMMONENGINEERING.COM

EMAIL:
DAMMONENG@BELLSOUTH.NET

ARCHITECTURE

ENGINEERING

STUDIES

PLANNING

INVESTIGATION

EXPERT WITNESS

NEW RIVERINE AND COMBATANT CRAFT OPERATION FACILITY

JOHN C. STENNIS SPACE CENTER MISSISSIPPI

PROPOSED UTILITY SITE PLAN

REV:

SCALE: AS NOTED

JOB#: 1986

DATE: 08-07-08

SHEET

C-2

OF