LEGEND

– – – – – – – –	DEMO
————————	EXISTING CONSTURCTION TO REMAIN

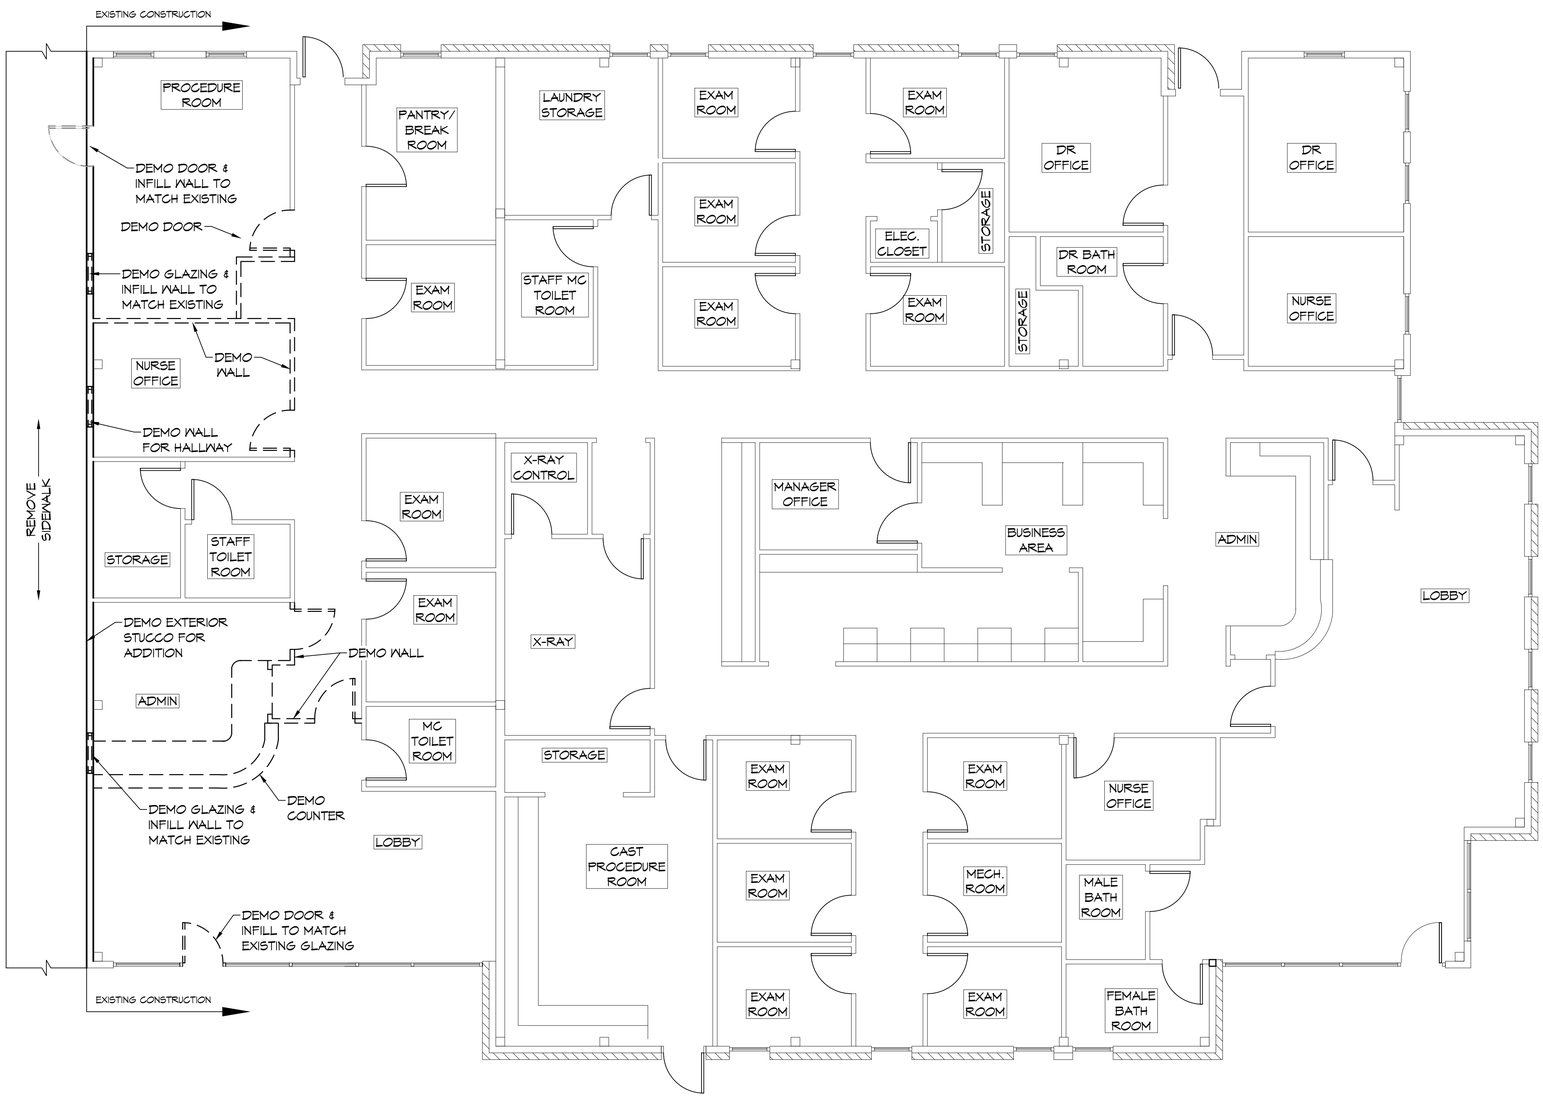

16 DEMO PLAN
SCALE: 3/16" = 1'-0"

DAMMON ENGINEERING, INC.
LOUISIANA & MISSISSIPPI

www.dammonengineering.com
info@dammonengineering.com
PH: 985.649.5832

Chief Engineer: Brian Mistich, PE
554 Old Spanish Trail
Slidell, LA 70458

#	DESCRIPTION	DATE
	REVISIONS	

SEAL:

Review Set
5/6/2022

NEW ADDITION
HONTAS MOB
71211 LA HWY 21
COVINGTON, LA 70433

JOB No:	2445	DATE:	05-06-2022
DRAWN BY:	DPD	CHECKED BY:	CKD

This plan, specification, or other document, regardless of form, is and shall remain the property of Dammon Engineering and shall not be used for any purpose other than the specific project for which it was prepared and developed without written consent of Dammon Engineering. Visual contact with these documents shall constitute conclusive evidence of acceptance of these restrictions.

SHEET TITLE:
DEMO PLAN

DRAWING NUMBER:
D101

SHEET No: 10 of 19

FILE NAME: J:_Hospitals - MoBoS - Dental\2445 - Hontas MOB Addition\Drawings\Current Drawings\D101 - DEMO PLAN.dwg PLOT DATE & TIME: Friday, May 6, 2022 10:31:18 AM