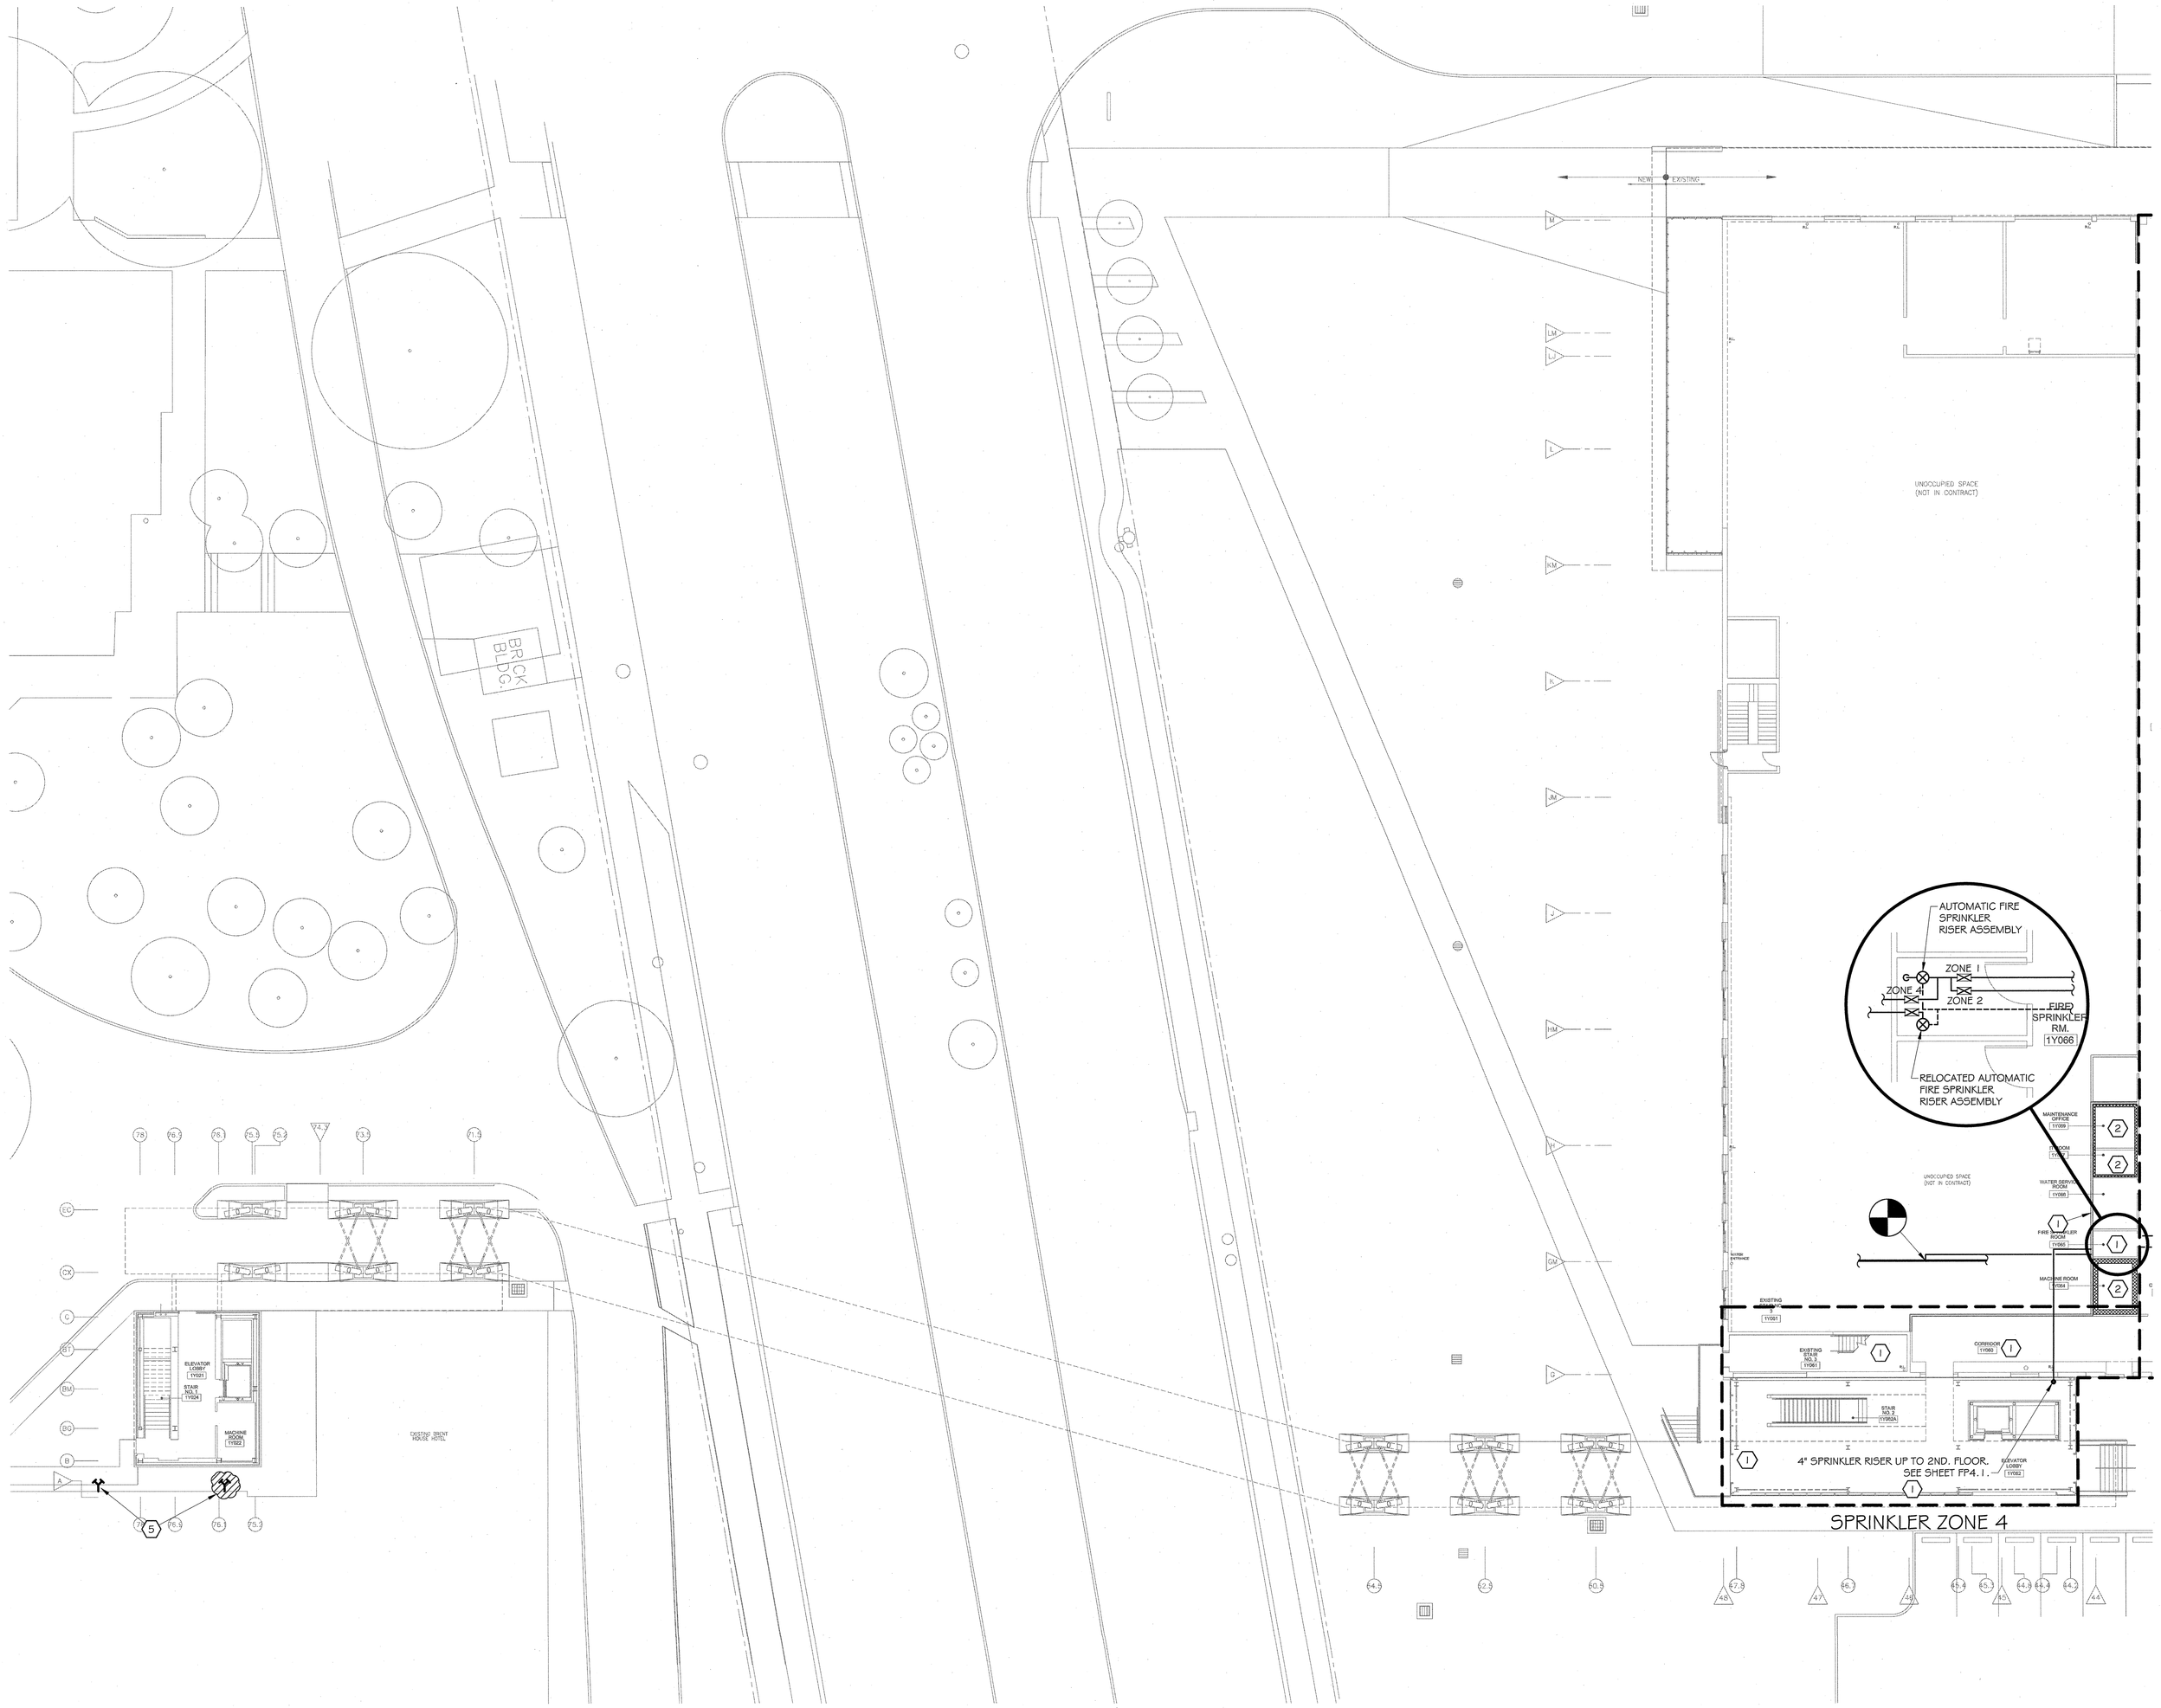

1 FIRST FLOOR – FIRE PROTECTION PARTIAL PLAN

FP2.1 SECTION 1 1/16" = 1'–0"

SPECIFIC NOTES (THIS SHEET ONLY):

1. PROVIDE LIGHT HAZARD, SPRINKLER PROTECTION.
2. PROVIDE ORDINARY HAZARD, GROUP 1, SPRINKLER PROTECTION.
3. REMOVE EXISTING SPRINKLER RISER AND ASSOCIATED PIPING. CAP RISER FLUSH WITH SLAB.
4. PROVIDE SPRINKLER PROTECTION FOR ELEVATOR HOISTWAY. PROVIDE SIDEWALL SPRAY SPRINKLER(S) AT BOTTOM OF HOISTWAY. MAXIMUM 2FT. ABOVE THE FLOOR OF THE PIT.
5. EXISTING FIRE DEPARTMENT CONNECTION TO BE RELOCATED.
6. EXISTING SPRINKLER RISER TO REMAIN.

NOTE:
UNLESS OTHERWISE NOTED, ALL AREAS SHALL BE PROVIDED WITH COVERAGE FOR LIGHT HAZARD OCCUPANCY.

WDG | ARCHITECTS ENGINEERS
1100 POYDRAS ST. SUITE 1360 · NOLA 70163 · t. 504.754.5280

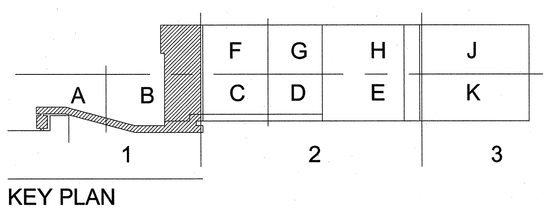

KEY PLAN

EDR
ESKEW+DUMEZ+RIPPLE
365 Canal Street, Suite 3150
New Orleans, LA 70130
T 504.561.8686
F 504.522.2253

RW
ROZAS • WARD
1100 Poydras Street, Suite 3550
New Orleans, LA 70163
T 504.524.4375
F 504.524.2493

THE ABOVE DRAWINGS AND SPECIFICATIONS AND IDEAS, DESIGNS, AND ARRANGEMENTS REPRESENTED THEREBY ARE AND SHALL REMAIN THE PROPERTY OF THE ARCHITECT, AND NO PART THEREOF SHALL BE COPIED, DISCLOSED TO OTHERS OR USED IN CONNECTION WITH ANY WORK OR PROJECT OTHER THAN THE SPECIFIC PROJECT FOR WHICH THEY HAVE BEEN PREPARED AND DEVELOPED WITHOUT THE WRITTEN CONSENT OF THE ARCHITECT. VISUAL CONTACT WITH THESE DRAWINGS OR SPECIFICATIONS SHALL CONSTITUTE CONCLUSIVE EVIDENCE OF ACCEPTANCE OF THESE RESTRICTIONS.

WRITTEN DIMENSIONS ON THESE DRAWINGS SHALL HAVE PRECEDENCE OVER SCALED DIMENSIONS. CONTRACTORS SHALL VERIFY, AND BE RESPONSIBLE FOR, ALL DIMENSIONS AND CONDITIONS ON THE JOB AND THIS OFFICE MUST BE NOTIFIED OF ANY VARIATIONS FROM THE DIMENSIONS AND CONDITIONS SHOWN BY THESE DRAWINGS. SHOP DETAILS MUST BE SUBMITTED TO THIS OFFICE FOR APPROVAL BEFORE PROCEEDING WITH FABRICATION.

OCHSNER NORTH CAMPUS INTERNAL MEDICINE RELOCATION

OCHSNER MEDICAL CENTER

1401 Jefferson Highway
Jefferson, LA 70121

Copyright © 2010
Eskew+Dumez+Ripple /
Rozas-Ward, Joint Venture

Date: 16 MAY 2011

STATE OF LOUISIANA
MARYM. JENKINS
License No. 24243
PROFESSIONAL ENGINEER
IN
MECHANICAL ENGINEERING
9/16/11

FIRE PROTECTION
FIRST FLOOR PLAN
SECTION 1

EDR No. 09023	
RWA No. 09024	
drawn:	SMS
checked:	MMJ
approved:	MMJ
sheet:	

FP2.1