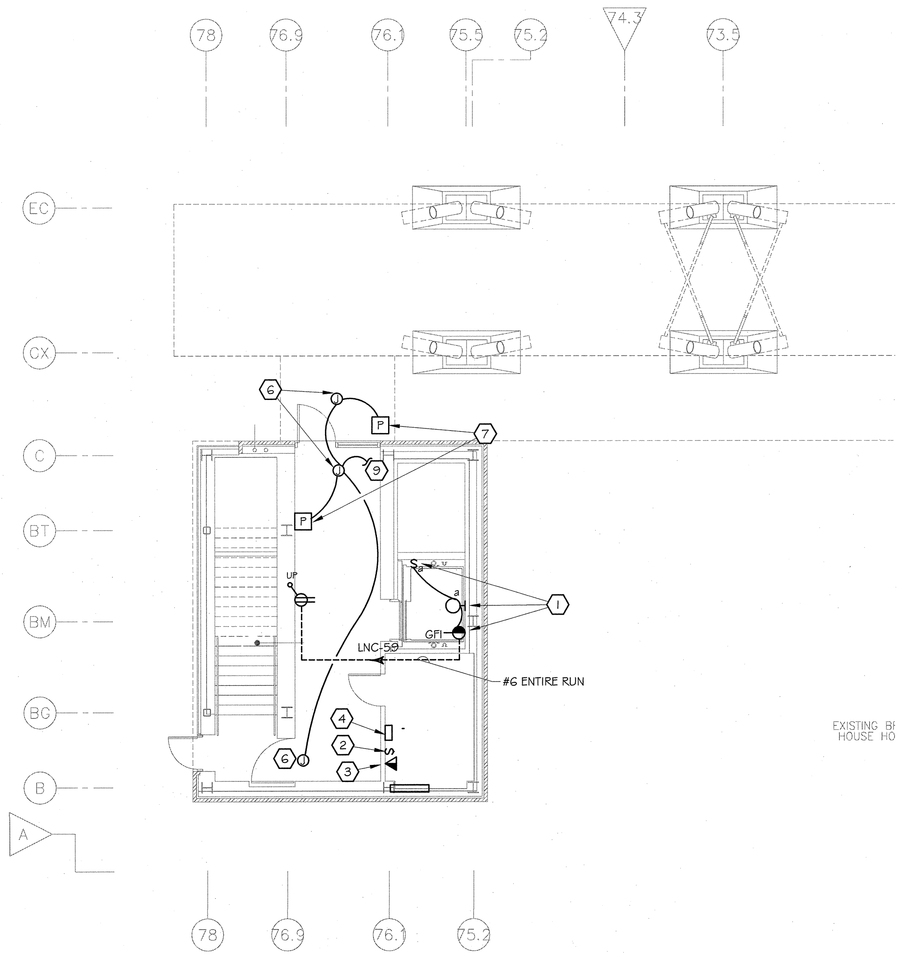

1 FIRST FLOOR POWER PLAN

3.1.1 SECTION A — 1/8" = 1'-0"

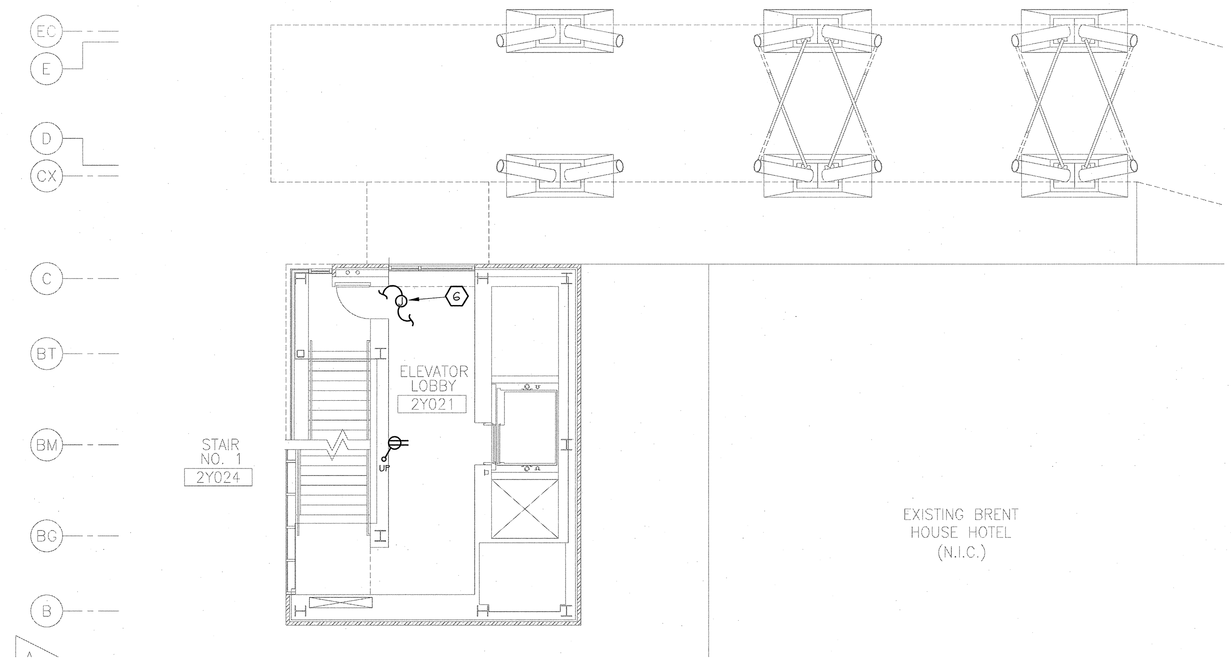

2 SECOND FLOOR POWER PLAN

3.1.1 SECTION A — 1/8" = 1'-0"

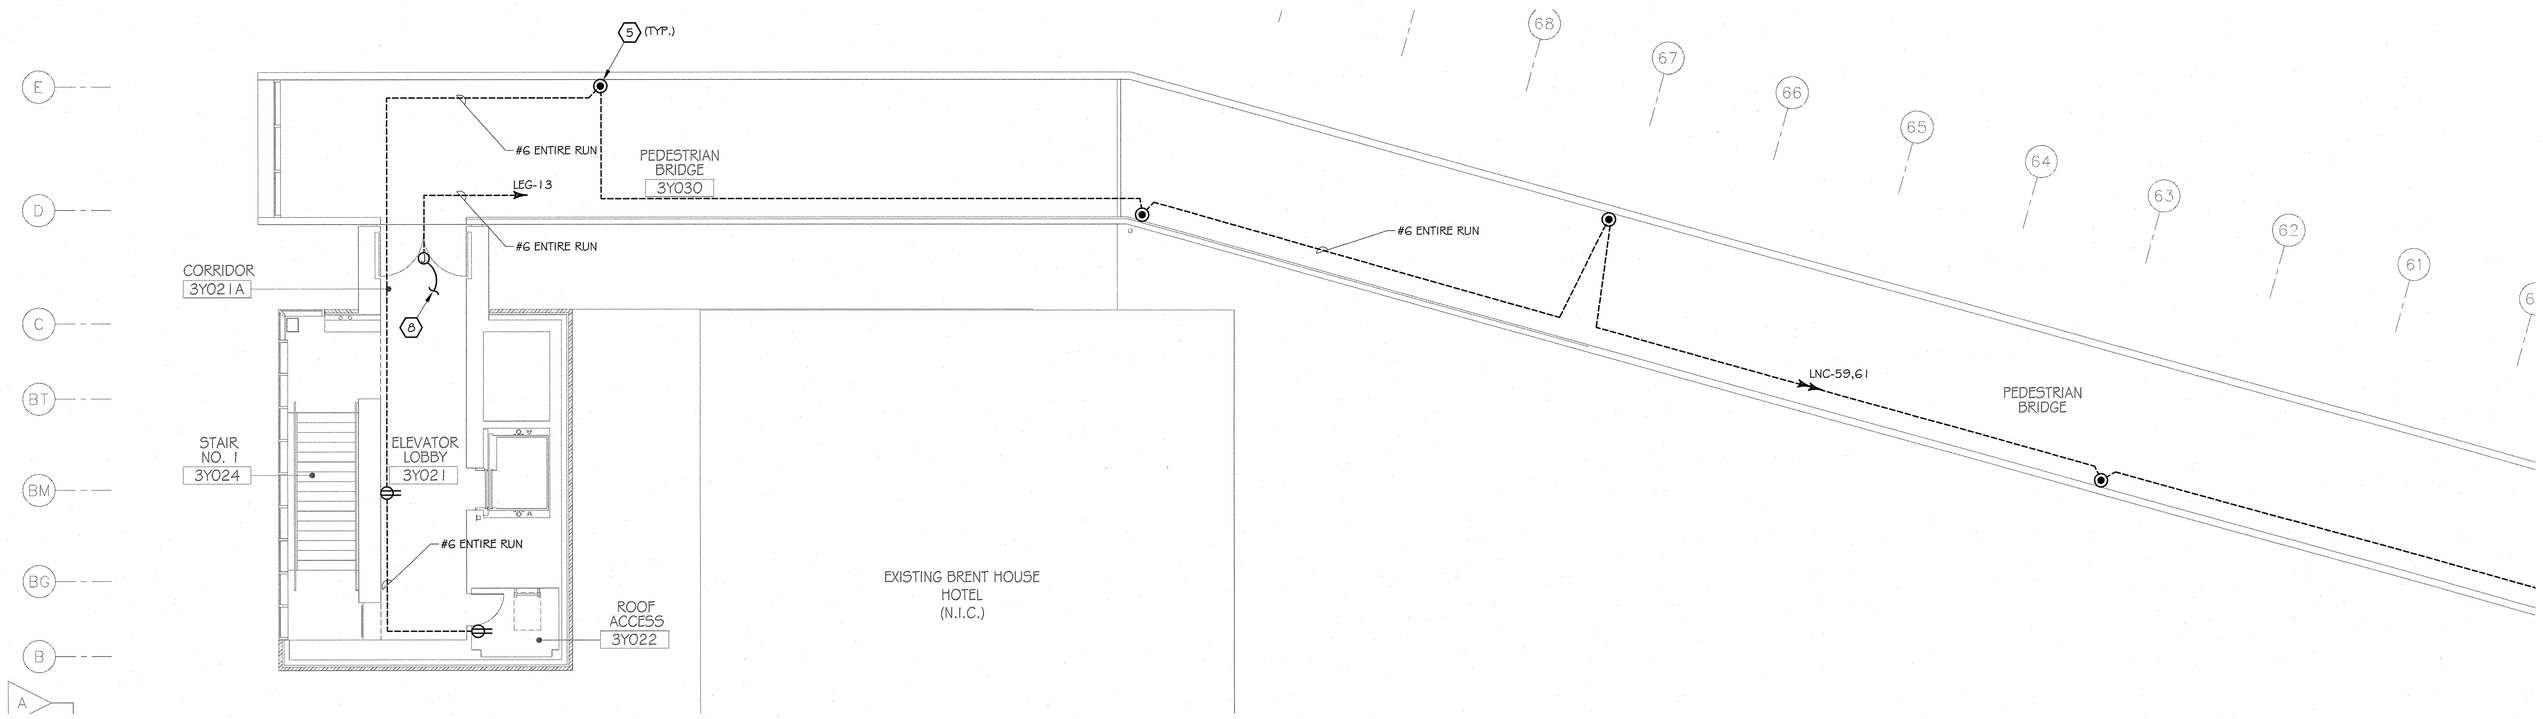

3 THIRD FLOOR POWER PLAN

3.1.1 SECTION A — 1/8" = 1'-0"

SPECIFIC NOTES (THIS SHEET ONLY):

1. EXACT LOCATION OF ELEVATOR PIT LIGHTING, SWITCH AND GFI RECEPTACLE SHALL BE AS DIRECTED BY THE ELEVATOR SUPPLIER.
2. SWITCH FOR ELEVATOR CAB LIGHTING CIRCUIT. SWITCH SHALL HAVE A LOCK-OFF DEVICE AND PLATE TO READ "ELEVATOR CAB LIGHTING" CONNECT FROM SWITCH TO ELEVATOR CONTROLLER.
3. PROVIDE OUTLET WITH TELEPHONE WIRING FROM TELEPHONE SYSTEM LOCATION AND CONNECT TO ELEVATOR CONTROLLER AS REQUIRED FOR ELEVATOR CAB TELEPHONE.
4. CIRCUIT BREAKER FOR ELEVATOR (SEE RISER DIAGRAM).
5. ROUTE UNDER BRIDGE STRUCTURE. EXACT ROUTING TO BE COORDINATED WITH STRUCTURE BELOW AND ANY MECHANICAL EQUIPMENT.
6. PROVIDE JUNCTION BOX IN CEILING IN AN ACCESSIBLE LOCATION AND CONNECT TO DOOR SYSTEM AS REQUIRED BY DATA SUPPLIED WITH DOOR SYSTEM. DOORS TO OPEN UPON ACTIVATION OF FIRE ALARM.
7. EXACT LOCATION OF DOOR CONTROL SHALL BE AS DIRECTED AT THE JOB SITE BY THE ARCHITECT AND/OR OWNER.
8. DOWN TO JUNCTION BOX ON SECOND FLOOR FOR DOOR HOLDERS.
9. UP TO JUNCTION BOX FOR DOOR SYSTEM ON SECOND FLOOR.

WDG | ARCHITECTS ENGINEERS
1100 POYDRAS ST. SUITE 1360 · NOLA 70163 · t. 504.754.5280

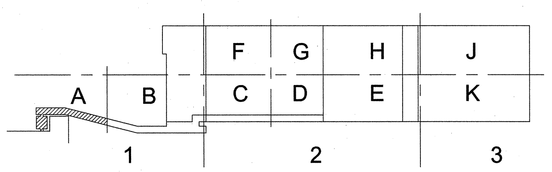

KEY PLAN

EDR
ESKEW+DUMEZ+RIPPLE
365 Canal Street, Suite 3150
New Orleans, LA 70130
T 504.561.8686
F 504.522.2253

RW
ROZAS • WARD
1100 Poydras Street, Suite 3550
New Orleans, LA 70163
T 504.524.4375
F 504.524.2493

THE ABOVE DRAWINGS AND SPECIFICATIONS AND IDEAS, DESIGNS, AND ARRANGEMENTS REPRESENTED THEREBY ARE AND SHALL REMAIN THE PROPERTY OF THE ARCHITECT; AND NO PART THEREOF SHALL BE COPIED, DISCLOSED TO OTHERS OR USED IN CONNECTION WITH ANY WORK OR PROJECT OTHER THAN THE SPECIFIC PROJECT FOR WHICH THEY HAVE BEEN PREPARED AND DEVELOPED WITHOUT THE WRITTEN CONSENT OF THE ARCHITECT. VISUAL CONTACT WITH THESE DRAWINGS OR SPECIFICATIONS SHALL CONSTITUTE CONCLUSIVE EVIDENCE OF ACCEPTANCE OF THESE RESTRICTIONS.
WRITTEN DIMENSIONS ON THESE DRAWINGS SHALL HAVE PRECEDENCE OVER SCALED DIMENSIONS. CONTRACTORS SHALL VERIFY, AND BE RESPONSIBLE FOR, ALL DIMENSIONS AND CONDITIONS ON THE JOB AND THIS OFFICE MUST BE NOTIFIED OF ANY VARIATIONS FROM THE DIMENSIONS AND CONDITIONS SHOWN BY THESE DRAWINGS. SHOP DETAILS MUST BE SUBMITTED TO THIS OFFICE FOR APPROVAL BEFORE PROCEEDING WITH FABRICATION.

OCHSNER NORTH CAMPUS INTERNAL MEDICINE RELOCATION

OCHSNER MEDICAL CENTER

1401 Jefferson Highway
Jefferson, LA 70121

Copyright © 2010
Eskew+Dumez+Ripple /
Rozas-Ward, Joint Venture

Date: 16 MAY 2011

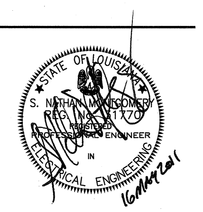

POWER
FIRST FLOOR PLAN
SECTION 1 - AREA A

EDR No. 09023

RWA No. 09024

drawn: BGM
checked: DAB
approved: SNM
sheet:

E3.1.1