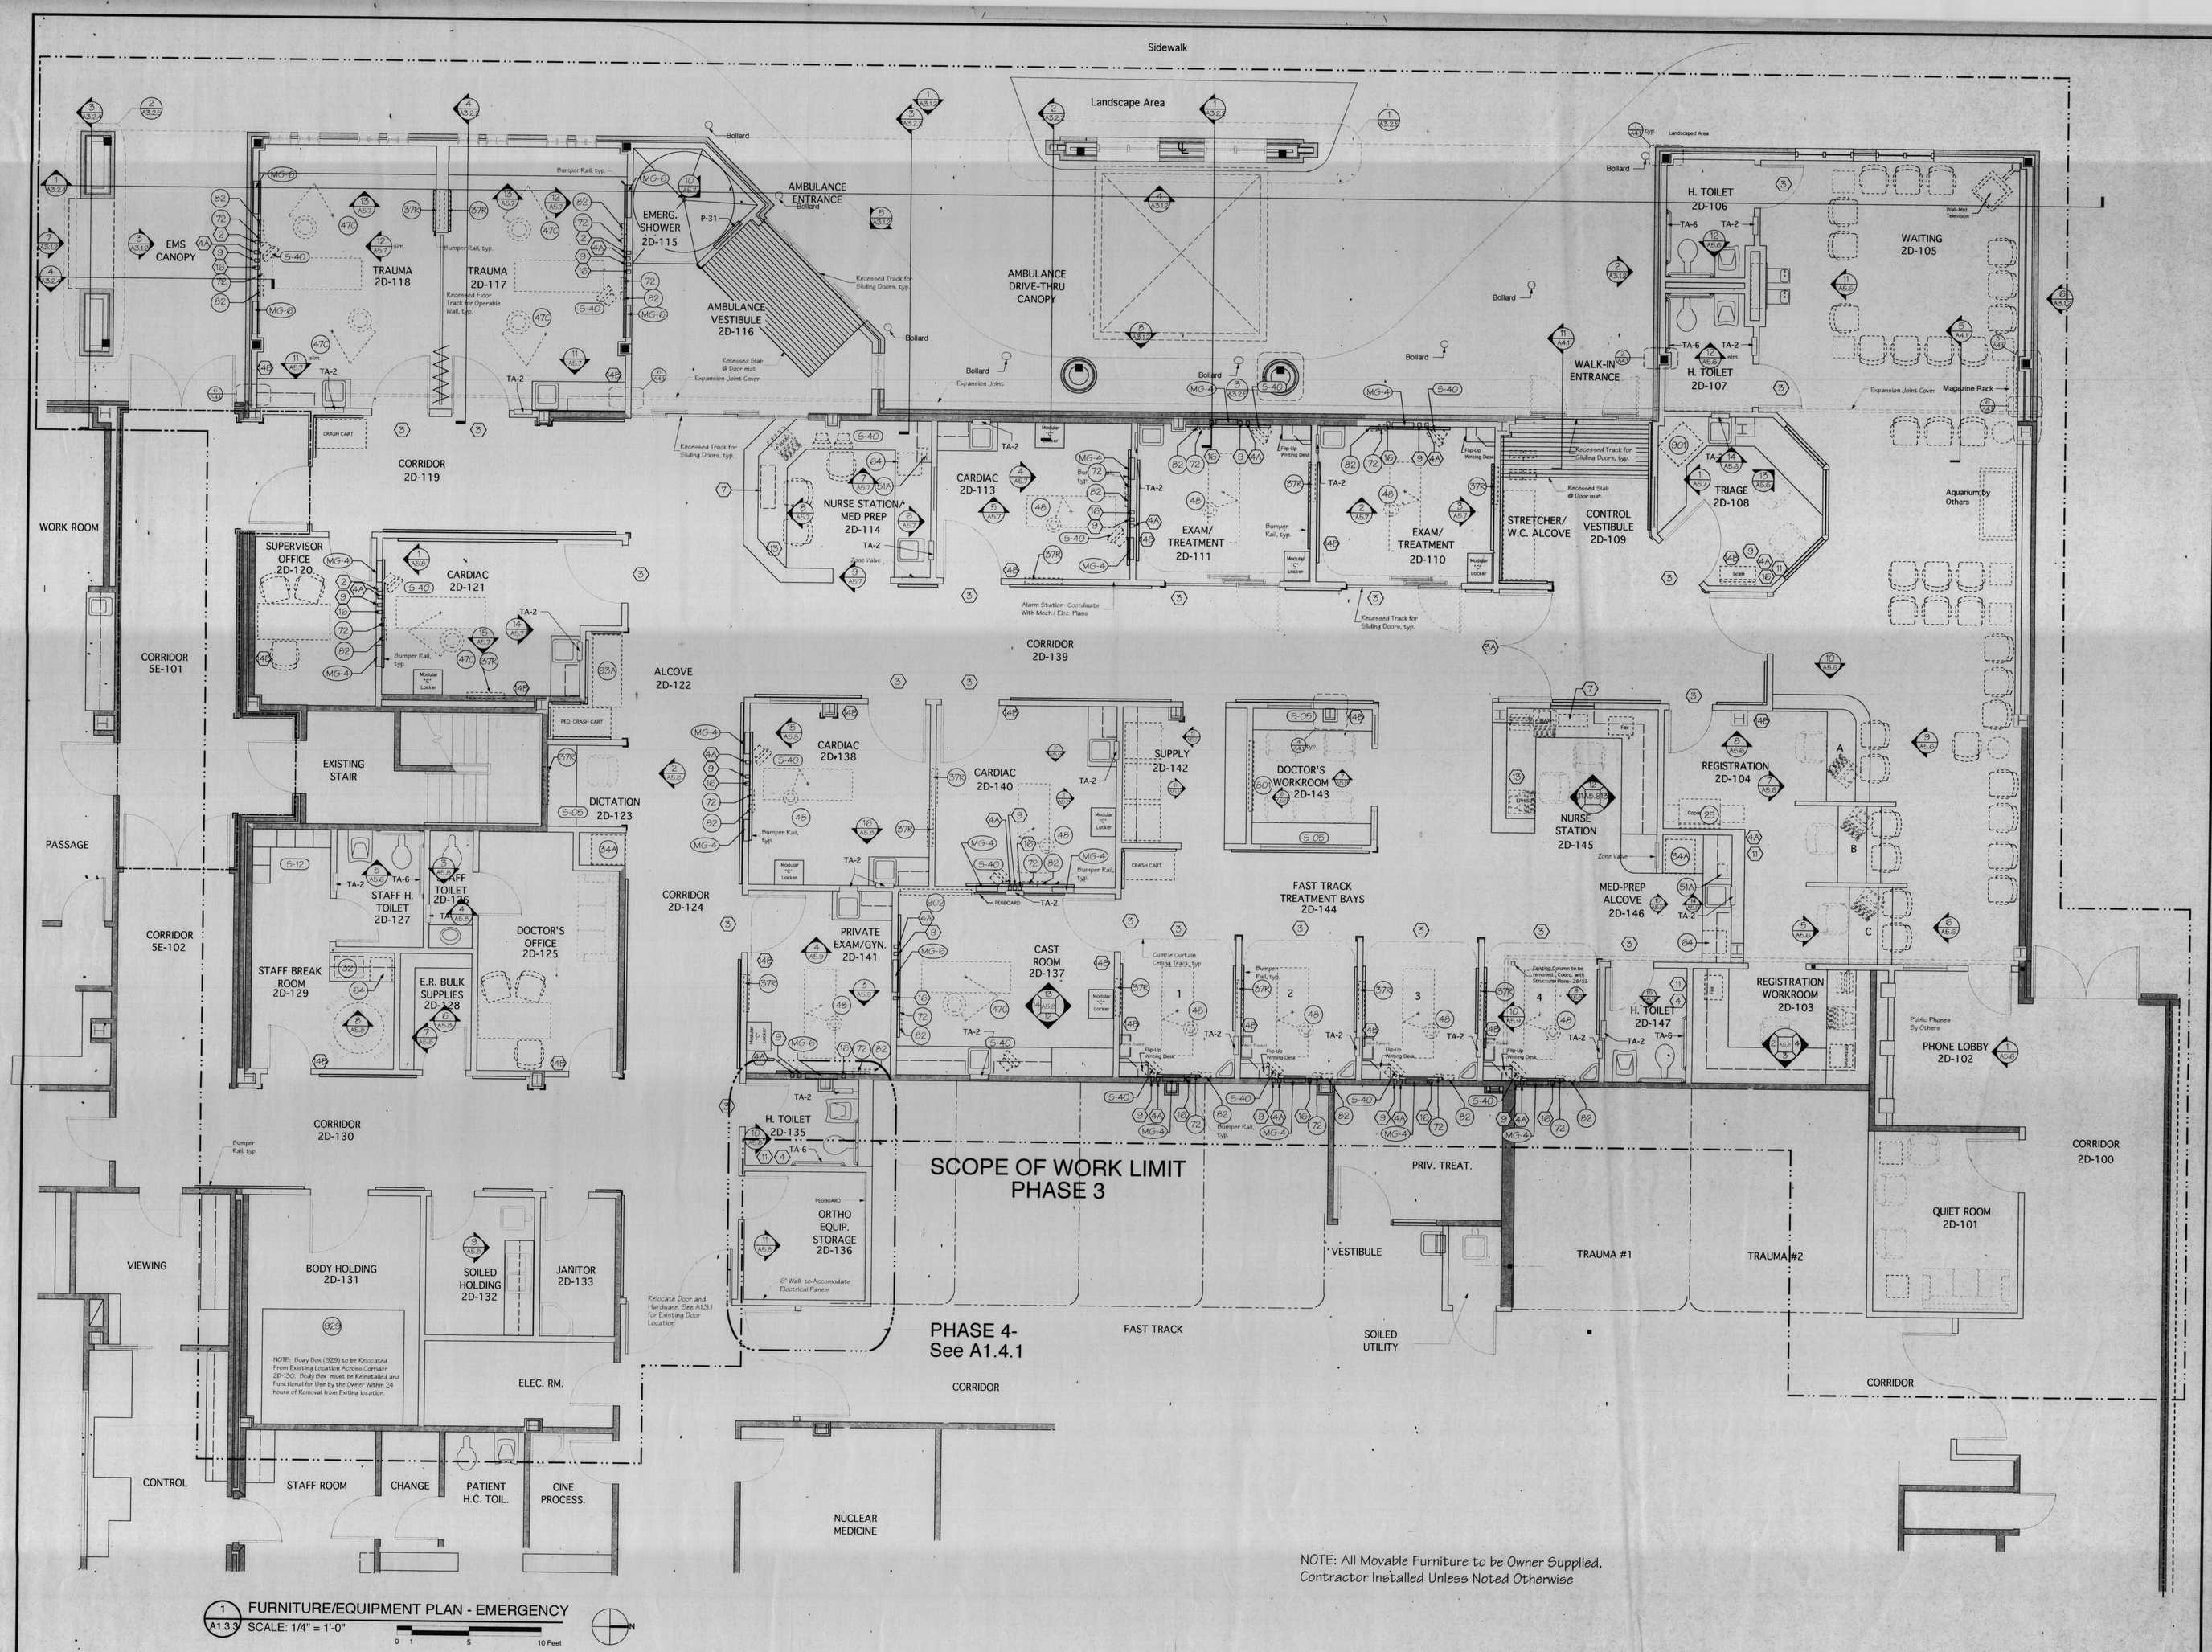

1 A1.3.3 FURNITURE/EQUIPMENT PLAN - EMERGENCY
SCALE: 1/4" = 1'-0"
0 1 5 10 Feet

PHASE 1C LAB/ER RENOVATIONS

SLIDELL MEMORIAL HOSPITAL

1001 GAUSE BLVD., SLIDELL, LA

JOHN T. CAMPO & ASSOCIATES, INC.
ARCHITECTS • PLANNERS
THE LYKES CENTER, SUITE 2018
300 POYDRAS STREET
NEW ORLEANS, LA 70130
(504) 586-9812

ISSUE DATES

DATE	ISSUED TO	USE RESTRICTION
10/06/94	SMH	BID
7/19/94	META	First Interim Review
8/23/94	META	Second Interim Review
9/27/94	META	90% Review

REVISIONS

DATE	BY	DESCRIPTION

☐ PROGRESS PRINT
NOT FOR CONSTRUCTION.

☐ PARTIAL RELEASE
ONLY TO EXTENT NOTED HEREON, PARTS OF THIS DRAWING ARE RELEASED BY THE ARCHITECT FOR CONSTRUCTION.

DATE

☒ FULL RELEASE
THIS DRAWING IS FULLY RELEASED BY THE ARCHITECT FOR CONSTRUCTION OF THIS PROJECT ONLY.

DATE DECEMBER 1, 1994

ALL RIGHTS RESERVED NOT TO BE COPIED OR REPRODUCED WITHOUT EXPRESSED WRITTEN CONSENT OF JOHN T. CAMPO & ASSOCIATES, INC.

COPYRIGHT © JOHN T. CAMPO & ASSOCIATES, INC., 1993

JOB NUMBER
9215-16M

DRAWN BY
SDT

CHECKED BY
JTC

JOHN T. CAMPO LOUISIANA REGISTERED ARCHITECT

ER-FURNITUR/EQUIPMENT PLAN

A 1.3.3

OF 106 SHEETS