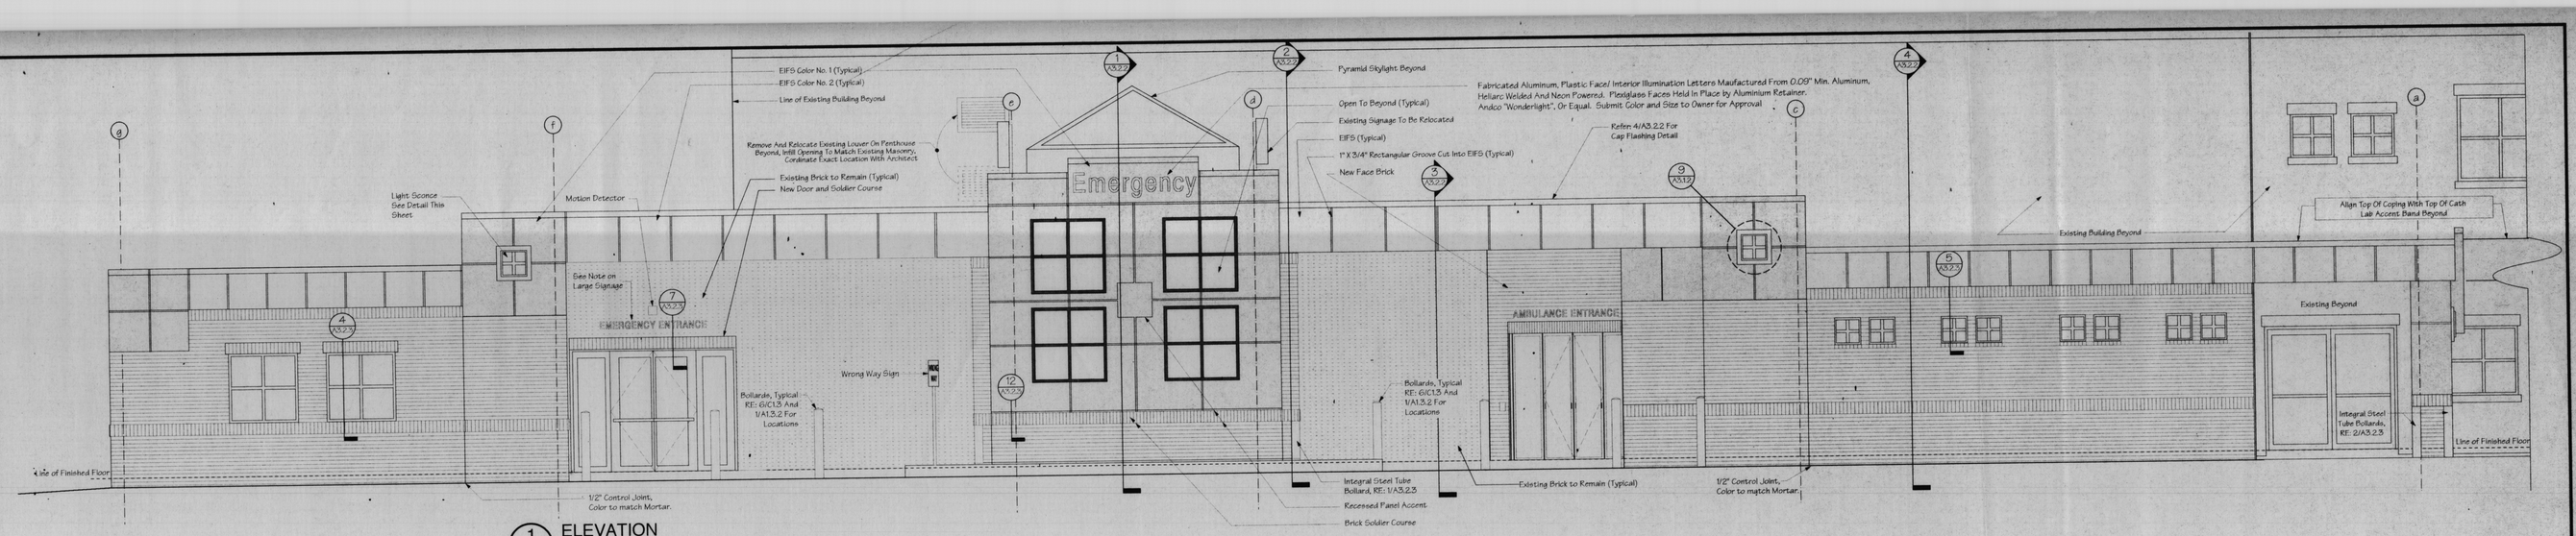

1 A3.1.2 ELEVATION
SCALE: 1/4" = 1'-0"

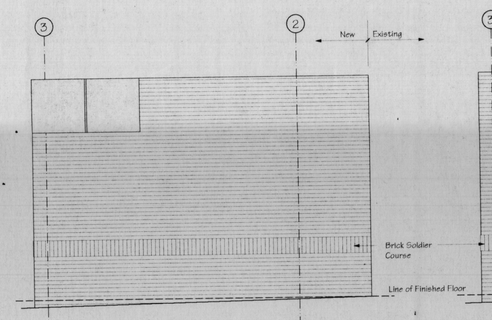

2 A3.1.2 ELEVATION
SCALE: 1/4" = 1'-0"

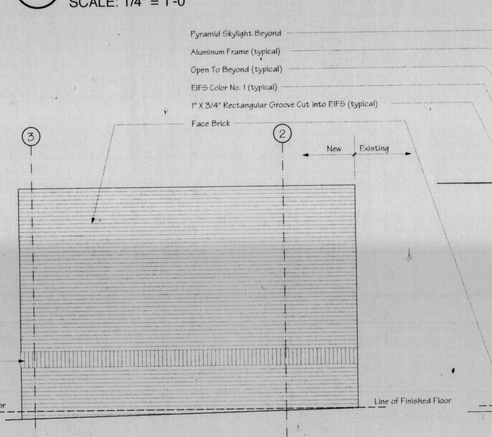

3 A3.1.2 ELEVATION
SCALE: 1/4" = 1'-0"

NOTE:
CONTRACTOR TO FIELD VERIFY ALL NEW BRICK COURSING TO ALIGN WITH EXISTING COURSING AND WITH ALL NEW HEAD AND SILL HEIGHTS AS SHOWN IN ELEVATIONS. NOTIFY ARCHITECT IF ANY VARIATIONS EXIST PRIOR TO CONSTRUCTION.

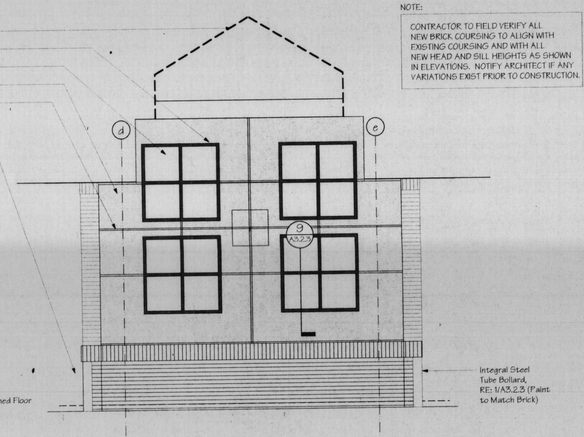

4 A3.1.2 ELEVATION
SCALE: 1/4" = 1'-0"

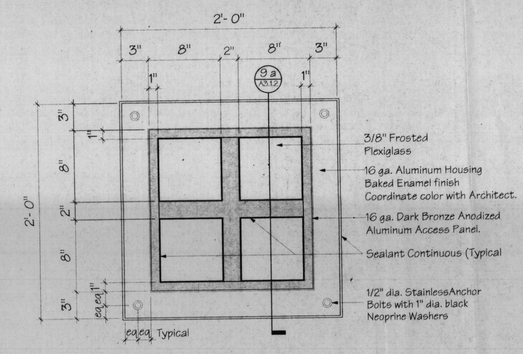

9 A3.1.2 ELEVATION AT LIGHT FIXTURE
SCALE: 1 1/2" = 1'-0"

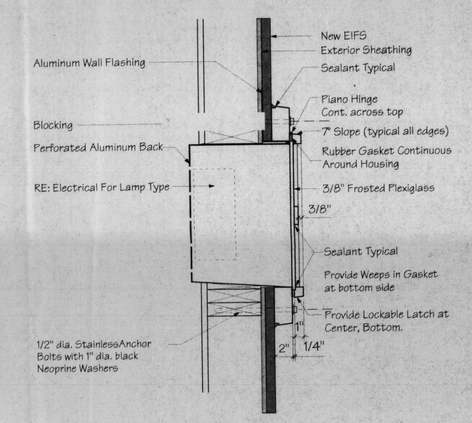

9a A3.1.2 SECTION DETAIL
SCALE: 1 1/2" = 1'-0"

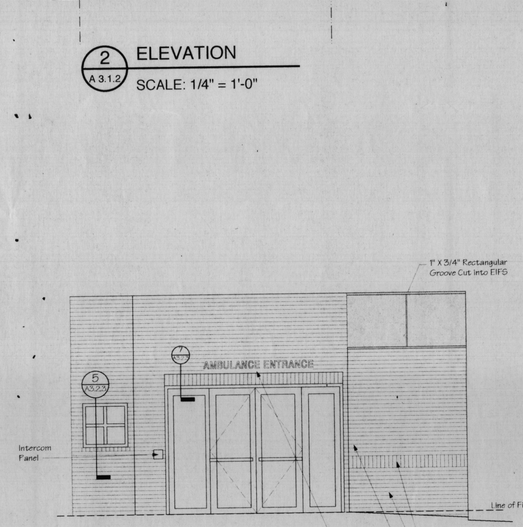

5 A3.1.2 ELEVATION
SCALE: 1/4" = 1'-0"

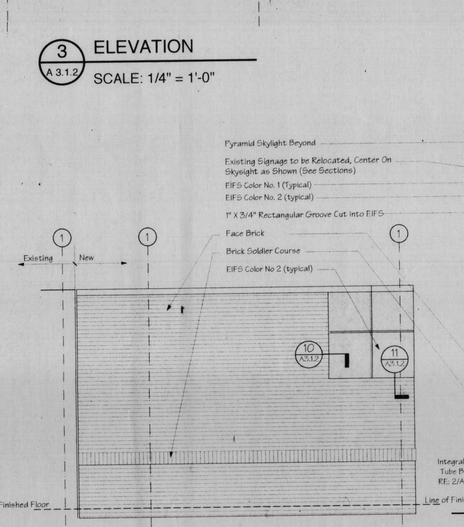

6 A3.1.2 ELEVATION
SCALE: 1/4" = 1'-0"

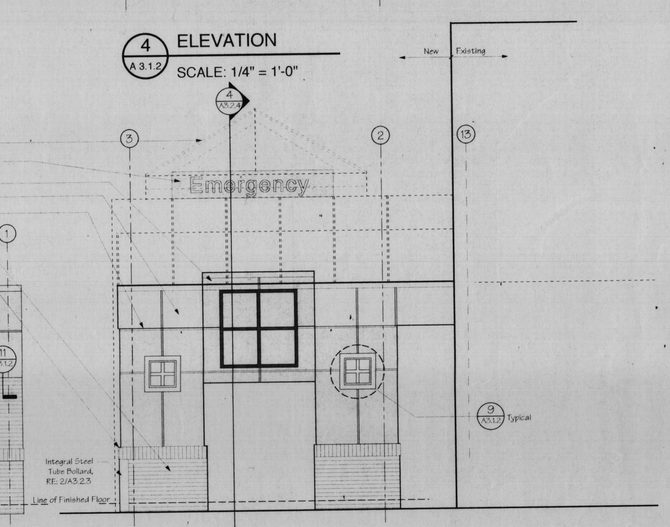

7 A3.1.2 ELEVATION
SCALE: 1/4" = 1'-0"

NOTE:
CONTRACTOR TO FIELD VERIFY ALL NEW BRICK COURSING TO ALIGN WITH EXISTING COURSING AND WITH ALL NEW HEAD AND SILL HEIGHTS AS SHOWN IN ELEVATIONS. NOTIFY ARCHITECT IF ANY VARIATIONS EXIST PRIOR TO CONSTRUCTION.

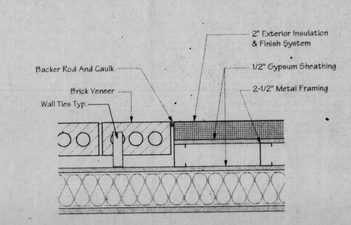

10 A3.1.2 E.I.F.S./MASONRY DETAIL
SCALE: 1-1/2" = 1'-0"

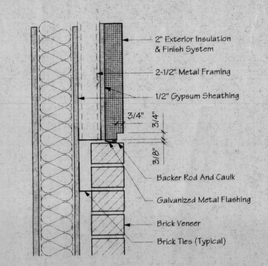

11 A3.1.2 E.I.F.S./MASONRY DETAIL
SCALE: 1-1/2" = 1'-0"

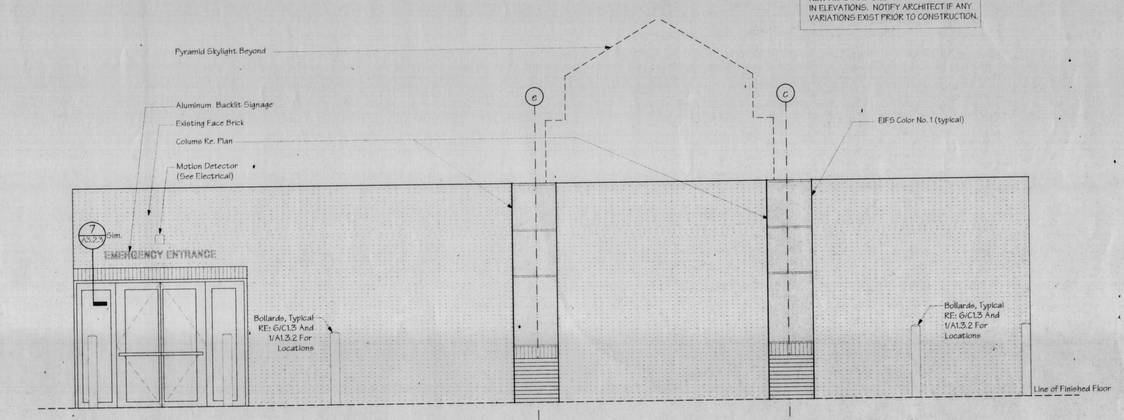

8 A3.1.2 ELEVATION
SCALE: 1/4" = 1'-0"

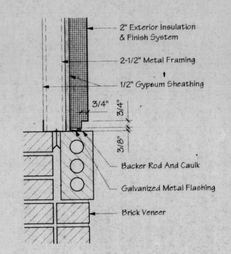

12 A3.1.2 E.I.F.S./MASONRY DETAIL
SCALE: 1-1/2" = 1'-0"

PHASE 1C LAB/ER RENOVATIONS
SLIDELL MEMORIAL HOSPITAL
1001 GAUSE BLVD., SLIDELL, LA

JOHN T. CAMPO & ASSOCIATES, INC.
ARCHITECTS PLANNERS
THE LYKES CENTER, SUITE 2018
300 POYDRAS STREET
NEW ORLEANS, LA 70130
(504) 586-9912

ISSUE DATES

DATE	ISSUED TO	USE RESTRICTION
7/19/94	META	First Interim Review
8/23/94	META	Second Interim Review
9/27/94	META	95% Review
3/29/94	SMH	BID

REVISIONS

DATE	BY	DESCRIPTION

☐ PROGRESS PRINT
NOT FOR CONSTRUCTION

☐ PARTIAL RELEASE
ONLY TO EXTENT NOTED HEREON. PARTS OF THIS DRAWING ARE RELEASED BY THE ARCHITECT FOR CONSTRUCTION.
DATE

☒ FULL RELEASE
THIS DRAWING IS FULLY RELEASED BY THE ARCHITECT FOR CONSTRUCTION OF THIS PROJECT.
DATE DECEMBER 6, 1994

ALL RIGHTS RESERVED NOT TO BE COPIED OR REPRODUCED WITHOUT EXPRESSED WRITTEN CONSENT OF JOHN T. CAMPO & ASSOCIATES, INC.

COPYRIGHT © JOHN T. CAMPO & ASSOCIATES, INC., 1993

JOB NUMBER
9215-16M

DRAWN BY
SDT/DAL

CHECKED BY
JTC

JOHN T. CAMPO 319 STATE OF LOUISIANA REGISTERED ARCHITECT

ER ELEVATIONS

A 3.1.2

OF 106 SHEETS