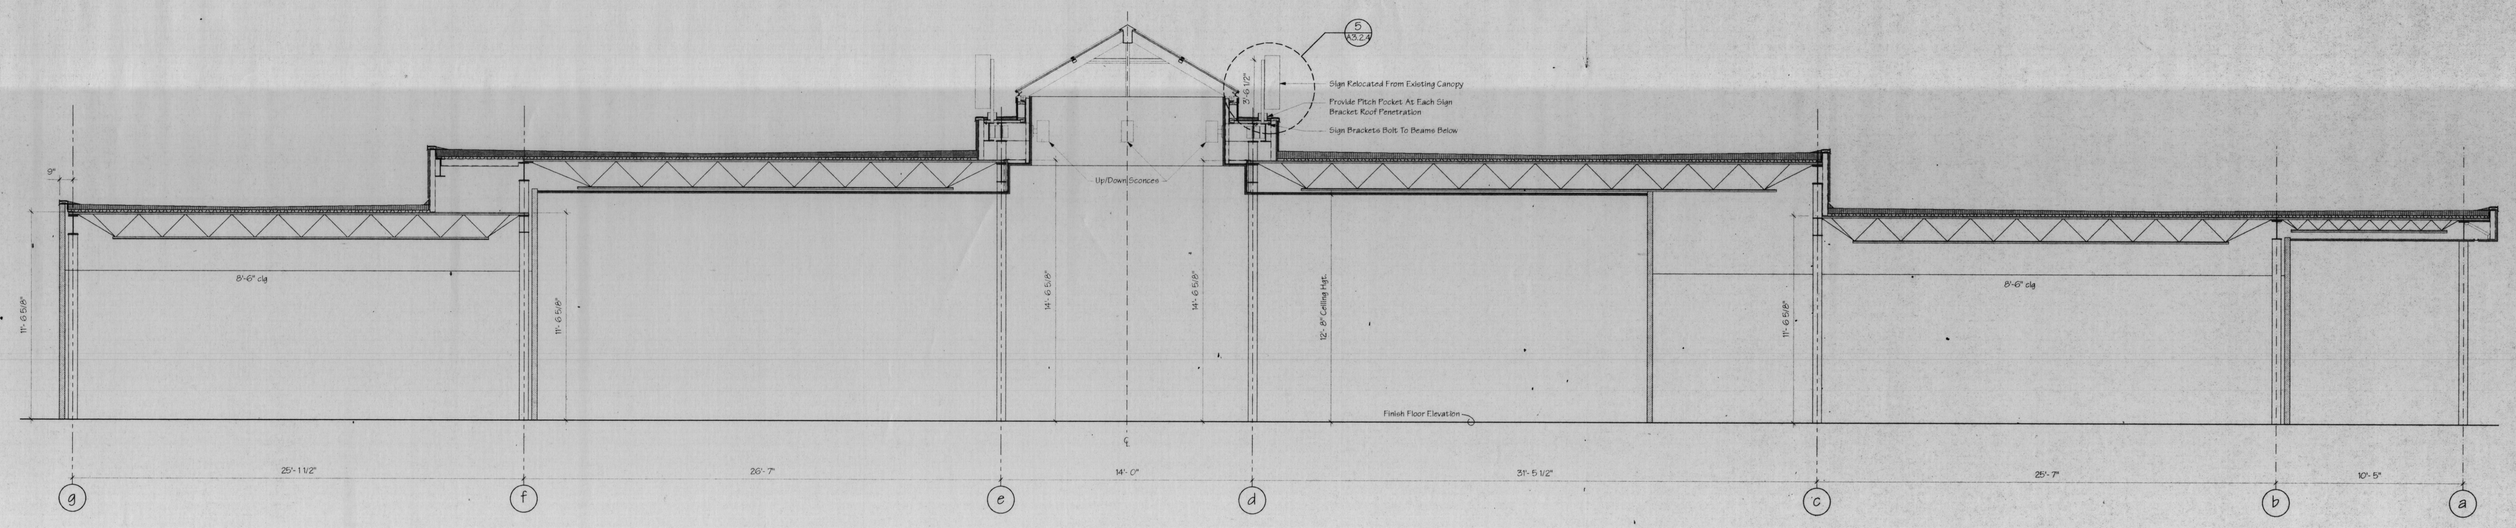

1 A3.2.4 BUILDING SECTION
SCALE: 1/4" = 1'-0"

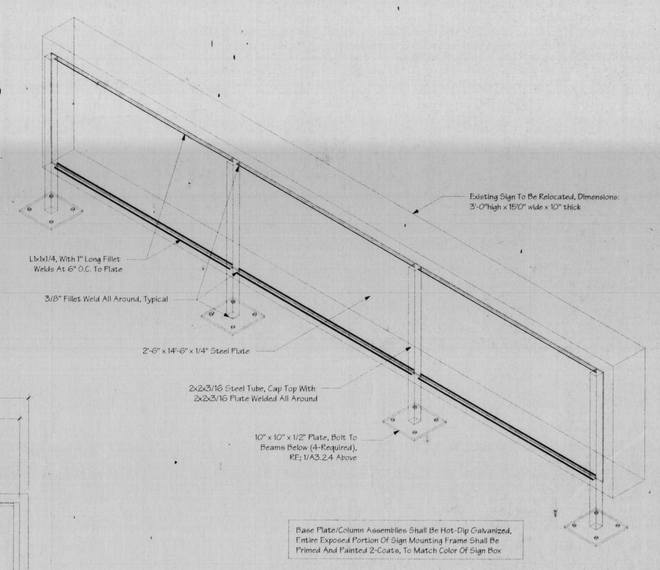

5 A3.2.4 SIGN MOUNTING FRAME DETAIL
SCALE: 3/4" = 1'-0"

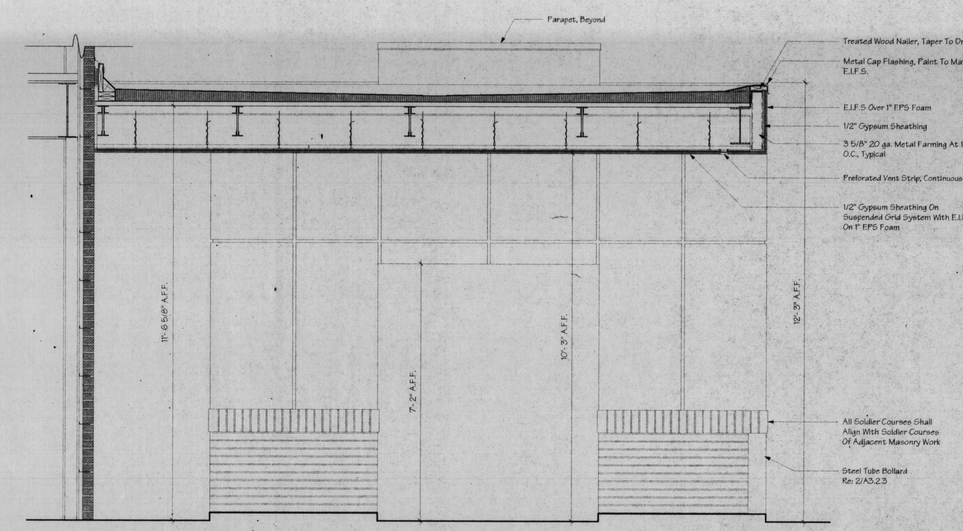

3 A3.2.4 SECTION
SCALE: 1/2" = 1'-0"

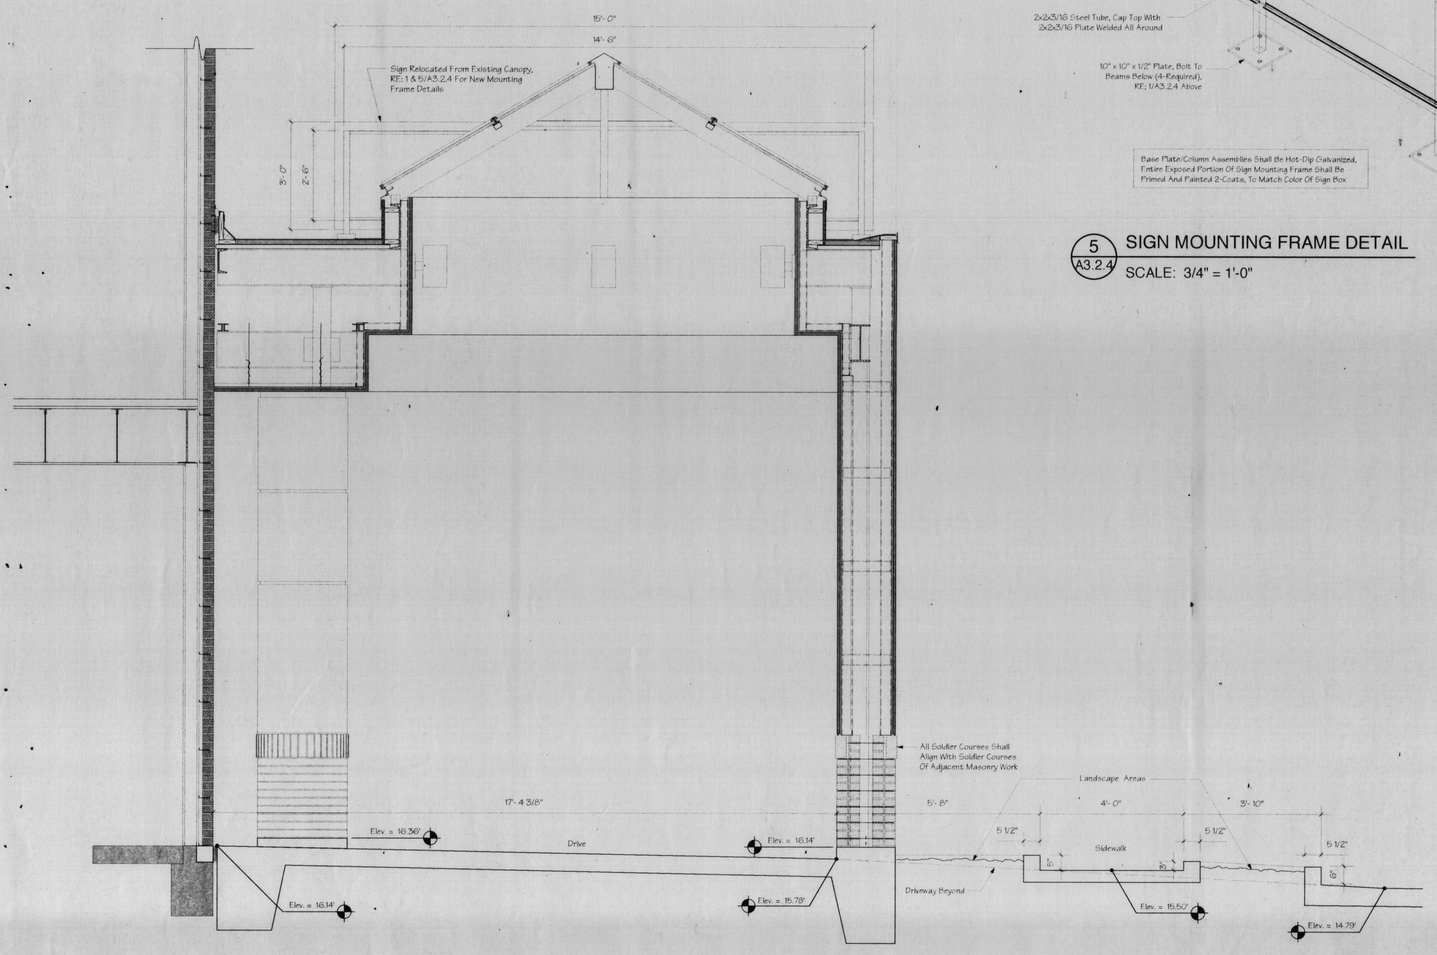

2 A3.2.4 SECTION
SCALE: 1/2" = 1'-0"

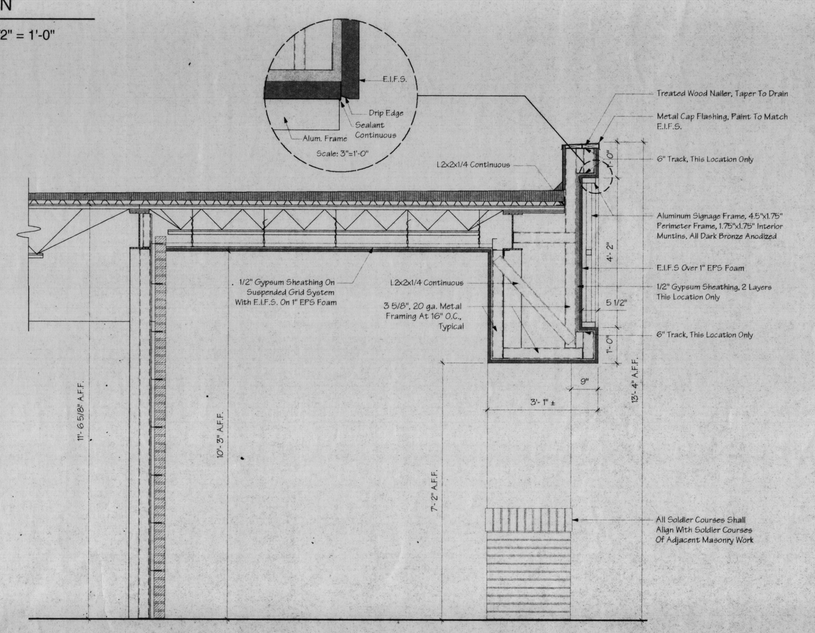

4 A3.2.4 SECTION
SCALE: 1/2" = 1'-0"

PHASE 1C LAB/ER RENOVATIONS
SLIDELL MEMORIAL HOSPITAL
1001 GAUSE BLVD., SLIDELL, LA

JOHN T. CAMPO & ASSOCIATES, INC.
ARCHITECTS • PLANNERS
THE LYKES CENTER, SUITE 2018 300 POYDRAS STREET
NEW ORLEANS, LA 70130 (504) 568-9912

ISSUE DATES

DATE	ISSUED TO	USE RESTRICTION
7/19/94	META	First Interim Review
8/25/94	META	Second Interim Review
9/27/94	META	95% Review
12/06/94	BMH	BID

REVISIONS

DATE	BY	DESCRIPTION

☐ PROGRESS PRINT
NOT FOR CONSTRUCTION.

☐ PARTIAL RELEASE
ONLY TO EXTENT NOTED HEREON. PARTS OF THIS DRAWING ARE RELEASED BY THE ARCHITECT FOR CONSTRUCTION.
DATE:

☒ FULL RELEASE
THIS DRAWING IS FULLY RELEASED BY THE ARCHITECT FOR CONSTRUCTION OF THIS PROJECT ONLY.
DATE: DECEMBER 6, 1994

ALL RIGHTS RESERVED. NOT TO BE COPIED OR REPRODUCED WITHOUT EXPRESSED WRITTEN CONSENT OF JOHN T. CAMPO & ASSOCIATES, INC.

COPYRIGHT © JOHN T. CAMPO & ASSOCIATES, INC., 1993

JOB NUMBER
9215-16M

DRAWN BY
SDT/DAL

CHECKED BY
JTC

JOHN T. CAMPO, III
STATE OF LOUISIANA
REGISTERED ARCHITECT

BUILDING SECTIONS

A 3.2.4

OF 106 SHEETS