Parking Analysis

Existing Phase I Parking = 280 Spaces
Proposed Phase I Parking = 269 Spaces
Proposed Phase II Parking = 286 Spaces

Total Phase I & II Parking = 555 Spaces

MOB III Required Parking

Total Required Parking = 270 Spaces
Required Handicapped Parking = 7 Spaces
Required Van Parking = 1 Space

Note: "Phase I Surface Parking Development" Is Included In Fauntleroy and Latham Inc. Documents. Let Under Seperate Contract. "Phase I Surface Parking Development" Includes Surface Paving Of Approximately The Western Half Of The Property, Reserving Two Uncleared Sites For Future Building Developments. Under The "Phase I Surface Parking Development" Project, Underground Utilities, Sleeves And Subsurface Drainage Will Be Installed And Brought Within The Building Pad For the "Medical Office Building III" Project.

The "Medical Office Building III" Project Includes Construction Of A Three Story Medical Office Building On The Southwest Of The Uncleared Sites Previously Mentioned. The "Medical Office Building III" Project Also Includes The Surface Paving Of The Remaining Eastern Half Of The Property, Reserving One Uncleared Site For An Additional Future Building Development.

The Paving Of The South Drive Is Included In The "Medical Office Building III" Project And Is To Be Completed Following Completion Of The Medical Office Building III And The Paving Of The Eastern Half Of The Property.

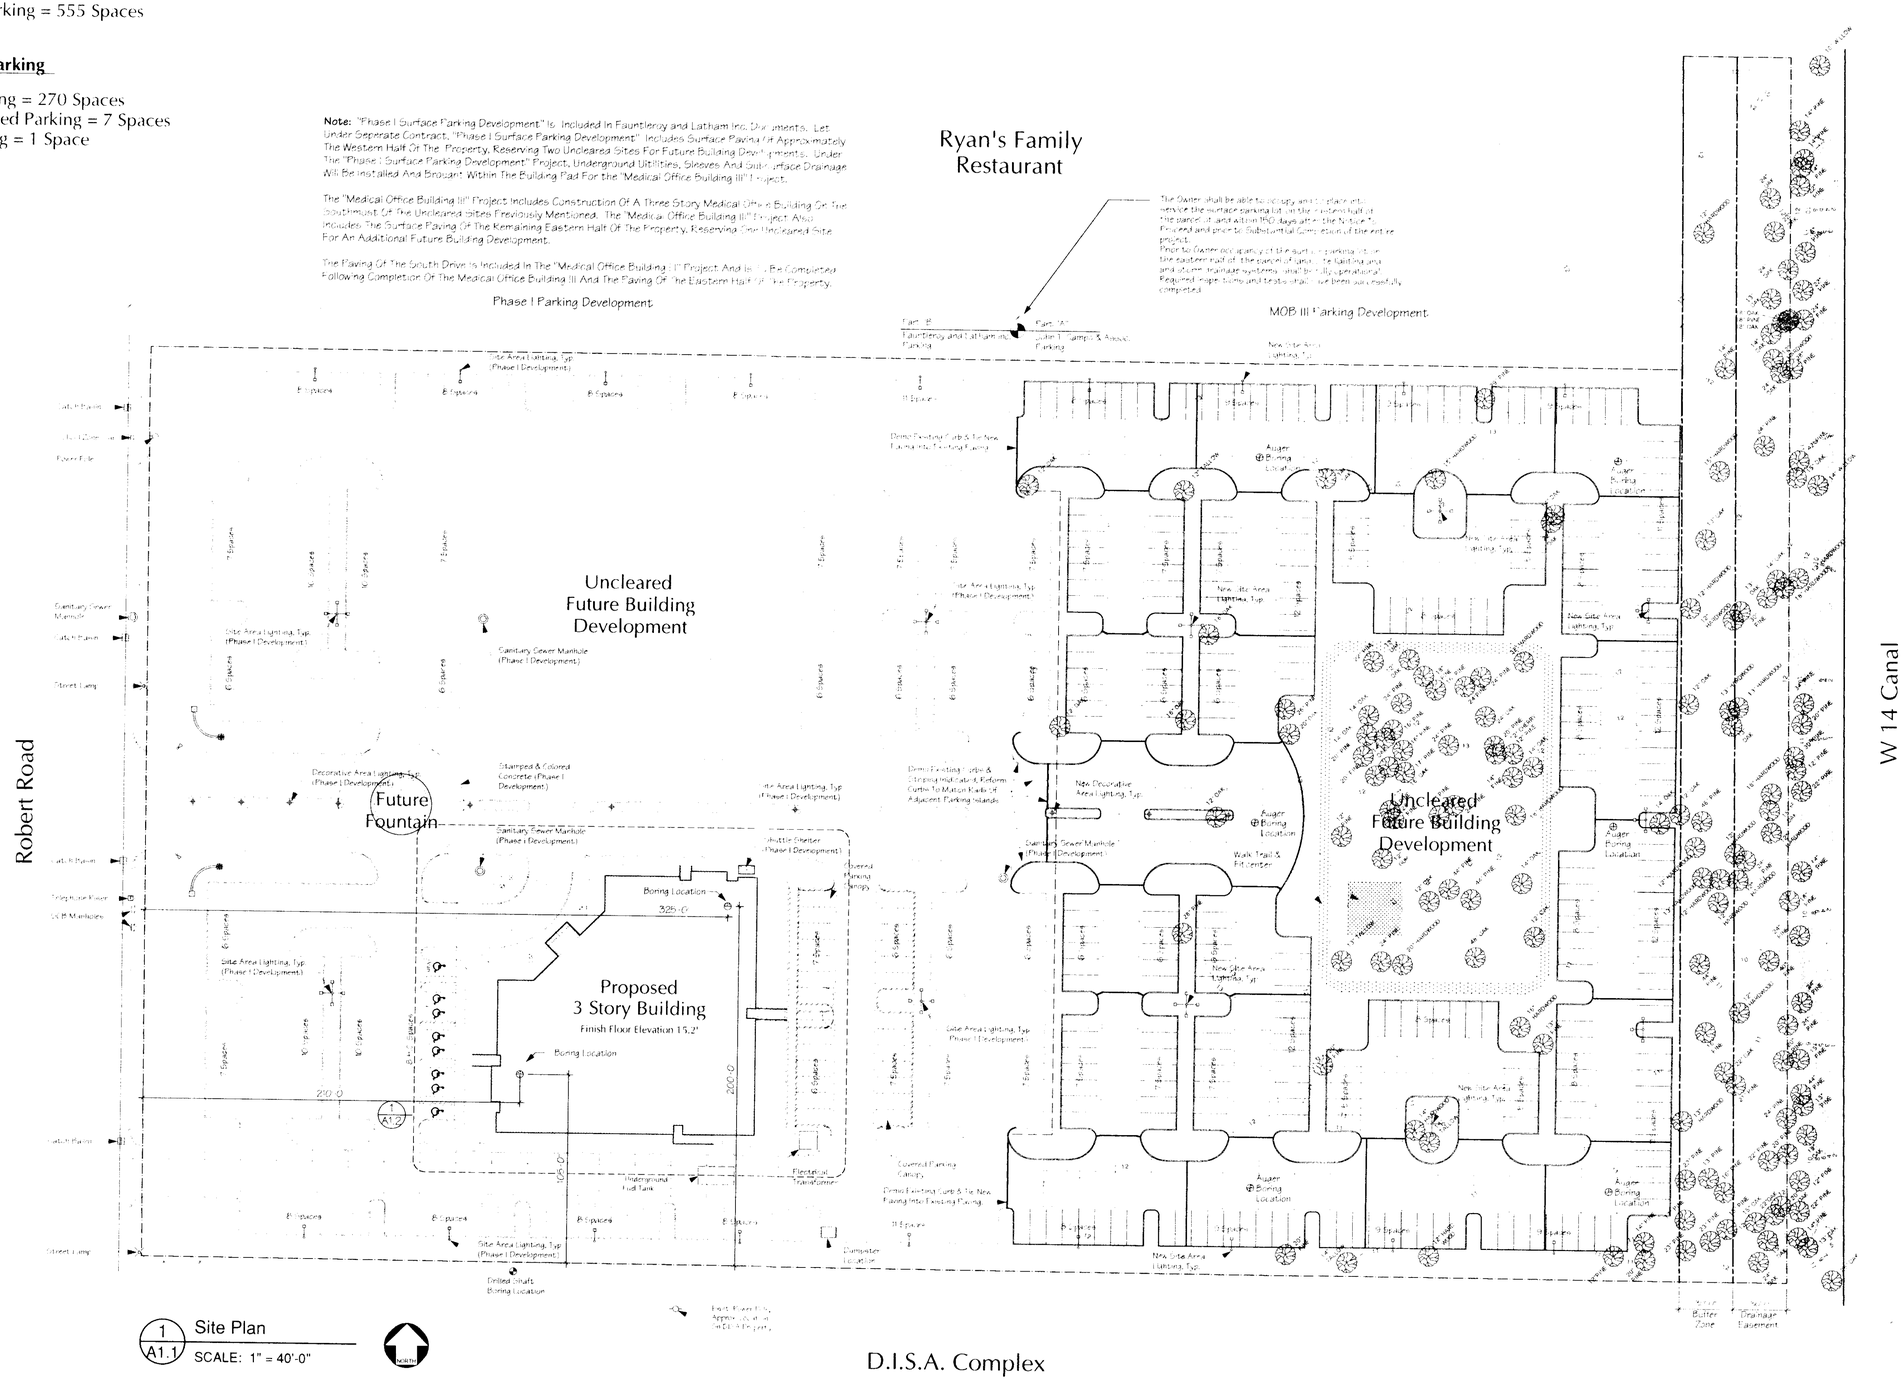

1 A1.1 Site Plan
SCALE: 1" = 40'-0"

Slidell Memorial Hospital and Medical Center
Medical Office Building 3
Slidell, Louisiana

JOHN T. CAMPO & ASSOCIATES, INC.
ARCHITECTS • PLANNERS
THE LYKES CENTER, SUITE 2018
NEW ORLEANS, LA 70130
300 POYDRAS STREET
(504) 568-9912

ISSUE DATES

DATE	ISSUED TO	USE RESTRICTION
1/29/98	Owner	Review
3/11/98	Owner	DD Review
4/16/98	Owner	75% Review
6/12/98	Owner	95% Review
6/23/98	Owner	Bidding

REVISIONS

DATE	BY	DESCRIPTION

☐ PROGRESS PRINT
NOT FOR CONSTRUCTION.

☐ PARTIAL RELEASE
ONLY TO EXTENT NOTED HEREON, PARTS OF THIS DRAWING ARE RELEASED BY THE ARCHITECT FOR CONSTRUCTION.

DATE

☒ FULL RELEASE
THIS DRAWING IS FULLY RELEASED BY THE ARCHITECT FOR CONSTRUCTION OF THIS PROJECT ONLY.

DATE 6/23/98

ALL RIGHTS RESERVED NOT TO BE COPIED OR REPRODUCED WITHOUT EXPRESSED WRITTEN CONSENT OF JOHN T. CAMPO & ASSOCIATES, INC.

COPYRIGHT © JOHN T. CAMPO & ASSOCIATES, INC., 1998

JOB NUMBER
9740

DRAWN BY
RSS

CHECKED BY
RSS

Site Plan
A•1.1
OF SHEETS