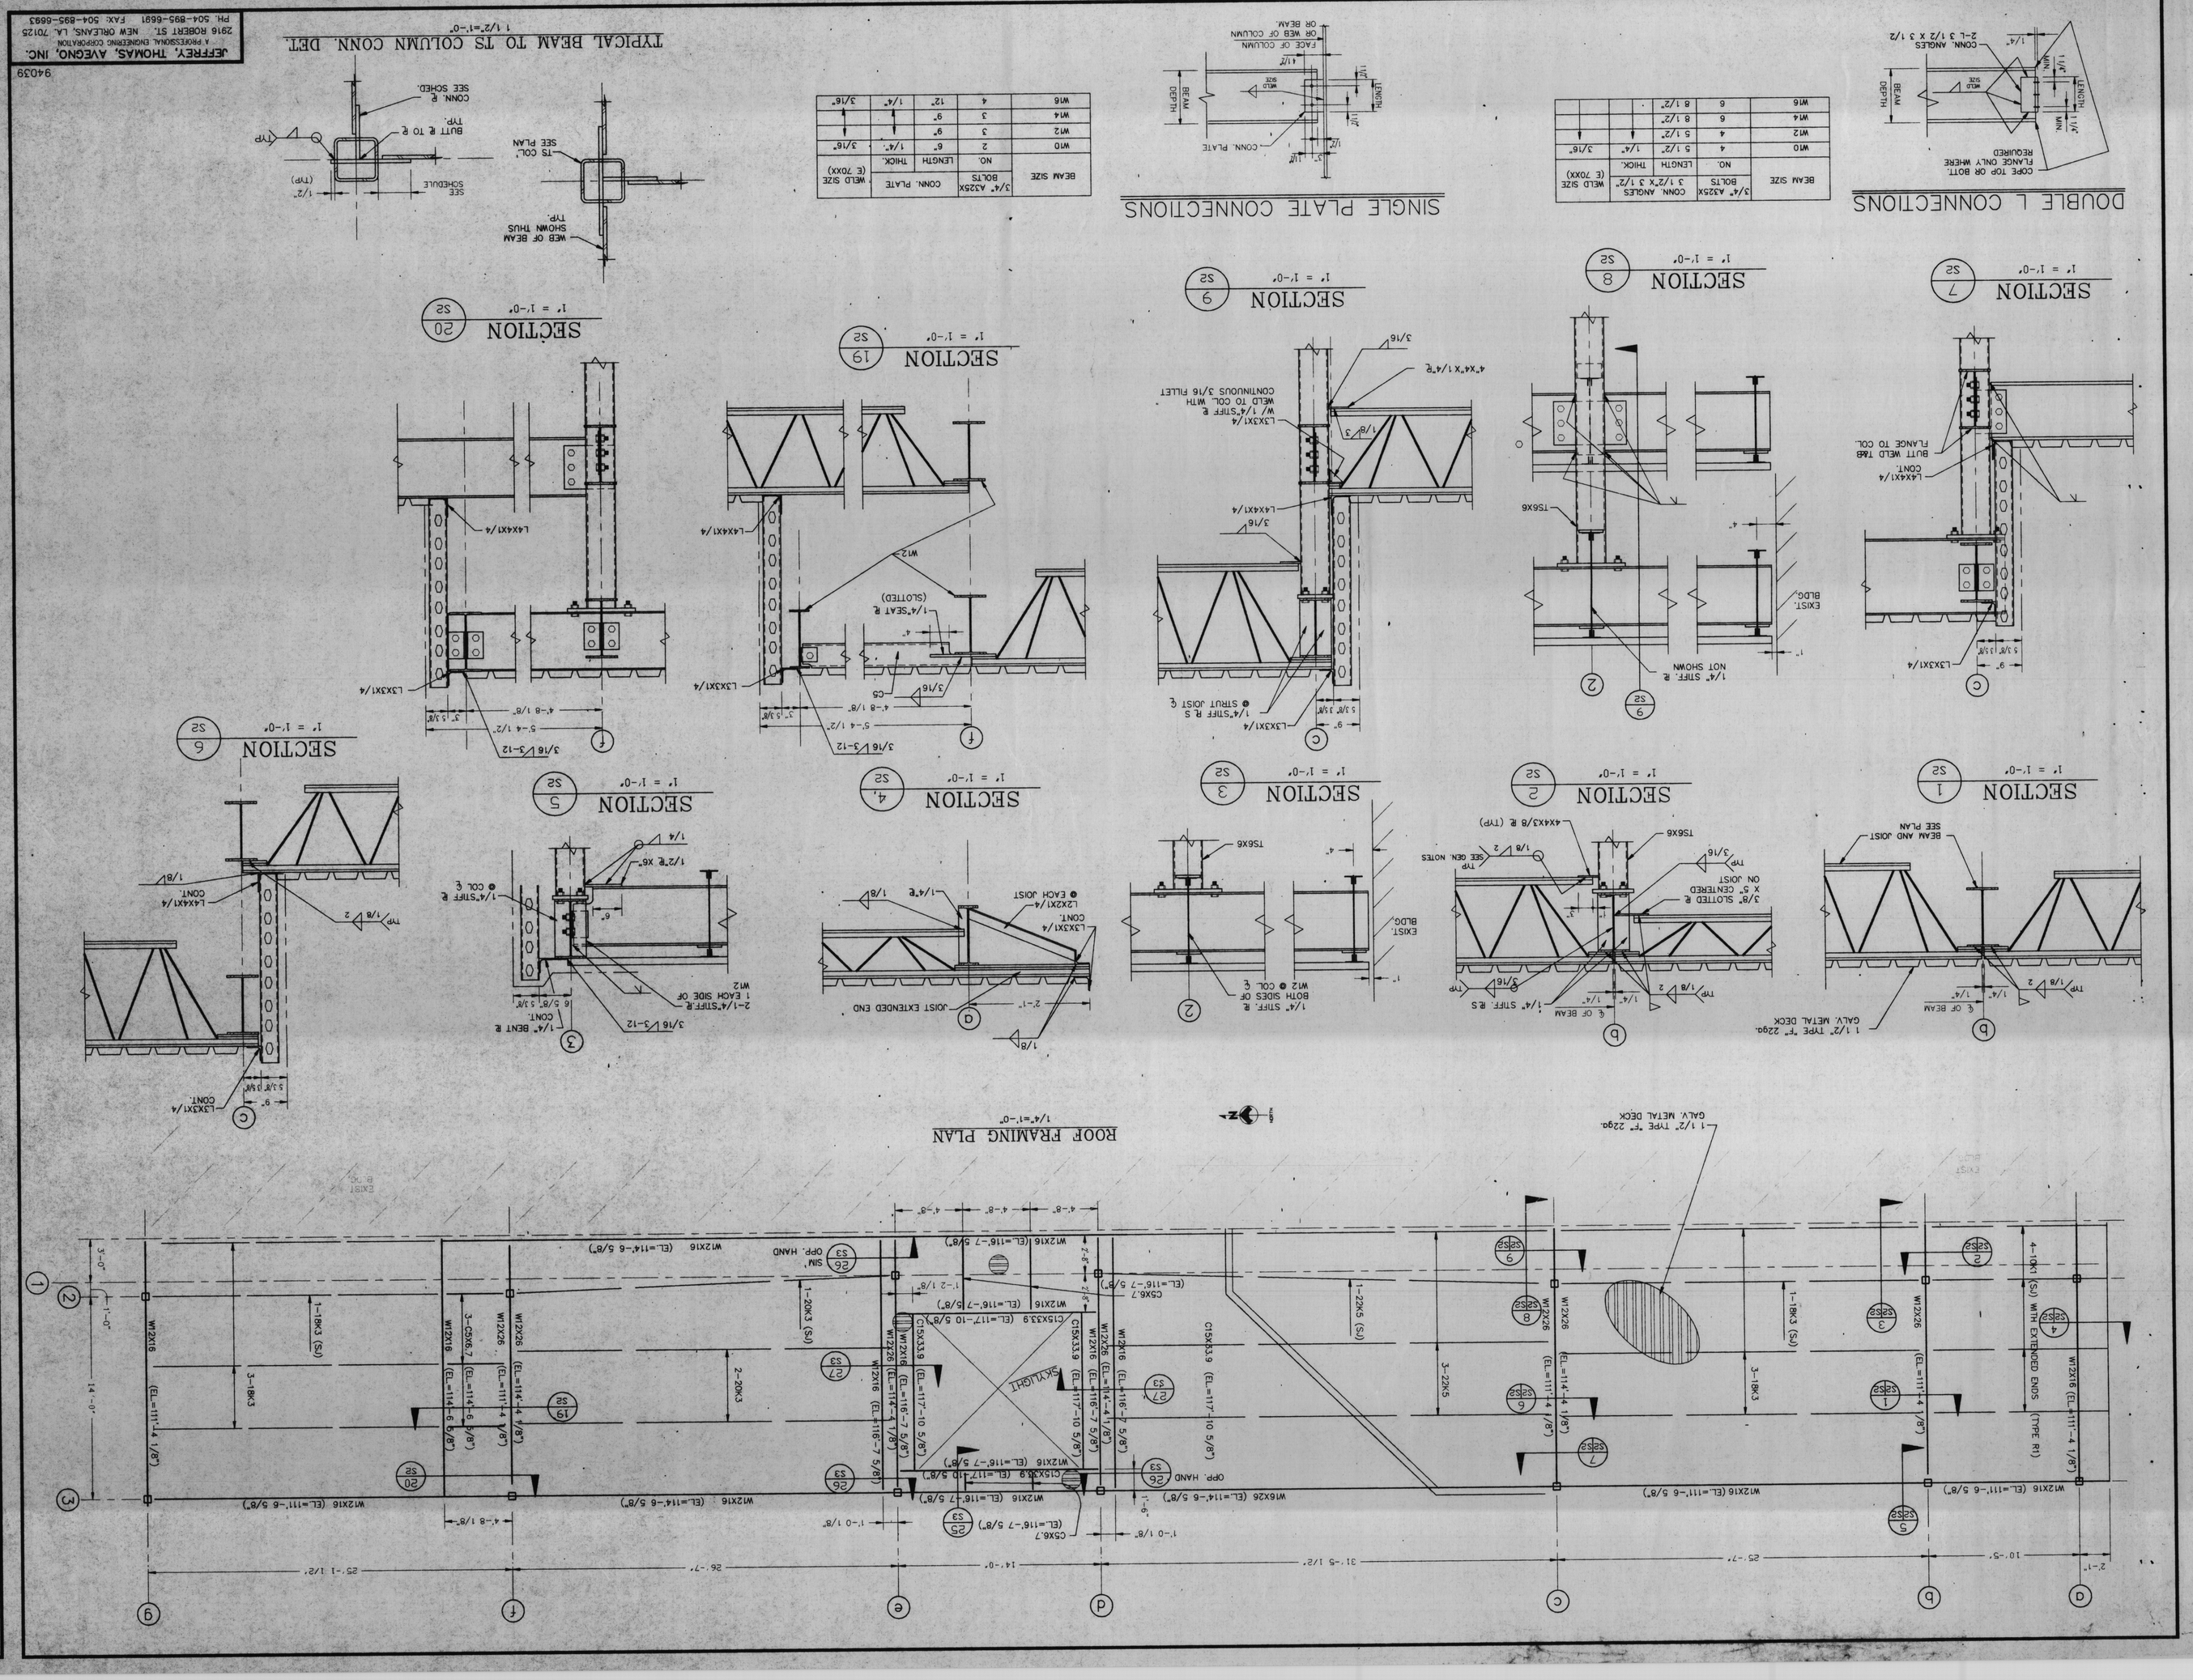
ROOF FRAMING PLAN
1/4"=1'-0"
SECTION 1 S2
SECTION 2 S2
SECTION 3 S2
SECTION 4 S2
SECTION 5 S2
SECTION 6 S2
SECTION 7 S2
SECTION 8 S2
SECTION 9 S2
SECTION 19 S2
SECTION 20 S2
DOUBLE L CONNECTIONS
SINGLE PLATE CONNECTIONS
TYPICAL BEAM TO TS COLUMN CONN. DET.
1" = 1'-0"
SKYLIGHT
EXIST. BLDG.
GALV. METAL DECK
1 1/2" TYPE "F" 22ga.
BEAM AND JOIST SEE PLAN
W12X16 (EL.=111'-4 1/8")
W12X26 (EL.=114'-4 1/8")
W12X26 (EL.=114'-6 1/8")
W12X16 (EL.=114'-6 5/8")
W12X16 (EL.=116'-7 5/8")
W12X16 (EL.=117'-6 5/8")
W16X26 (EL.=114'-6 5/8")
C15X33.9 (EL.=117'-10 5/8")
C15X33.9 (EL.=116'-7 5/8")
C15X33.9 (EL.=117'-10 5/8")
C15X33.9 (EL.=116'-7 5/8")
C15X33.9 (EL.=117'-10 5/8")
C15X33.9 (EL.=116'-7 5/8")
C5X6.7 (EL.=116'-7 5/8")
W12X16 (EL.=114'-6 5/8")
W12X16 (EL.=116'-7 5/8")
W12X16 (EL.=117'-10 5/8")
W12X16 (EL.=116'-7 5/8")
W12X16 (EL.=116'-4 1/8")
W12X16 (EL.=116'-7 5/8")
W12X16 (EL.=114'-6 5/8")
W12X16 (EL.=111'-4 1/8")
W12X16 (EL.=111'-6 5/8")
W12X16 (EL.=111'-4 1/8")
W12X26 (EL.=111'-4 1/8")
W12X26 (EL.=114'-4 1/8")
W12X26 (EL.=114'-6 1/8")
W12X16 (EL.=114'-6 5/8")
W12X16 (EL.=116'-7 5/8")
W12X16 (EL.=117'-6 5/8")
W16X26 (EL.=114'-6 5/8")
C5X6.7 (EL.=116'-7 5/8")
C15X33.9 (EL.=117'-10 5/8")
C15X33.9 (EL.=116'-7 5/8")
C15X33.9 (EL.=117'-10 5/8")
C15X33.9 (EL.=116'-7 5/8")
C15X33.9 (EL.=117'-10 5/8")
C15X33.9 (EL.=116'-7 5/8")
C5X6.7 (EL.=116'-7 5/8")
W12X16 (EL.=114'-6 5/8")
W12X16 (EL.=116'-7 5/8")
W12X16 (EL.=117'-6 5/8")
W16X26 (EL.=114'-6 5/8")
W12X16 (EL.=111'-4 1/8")
W12X26 (EL.=111'-4 1/8")
W12X26 (EL.=114'-4 1/8")
W12X26 (EL.=114'-6 1