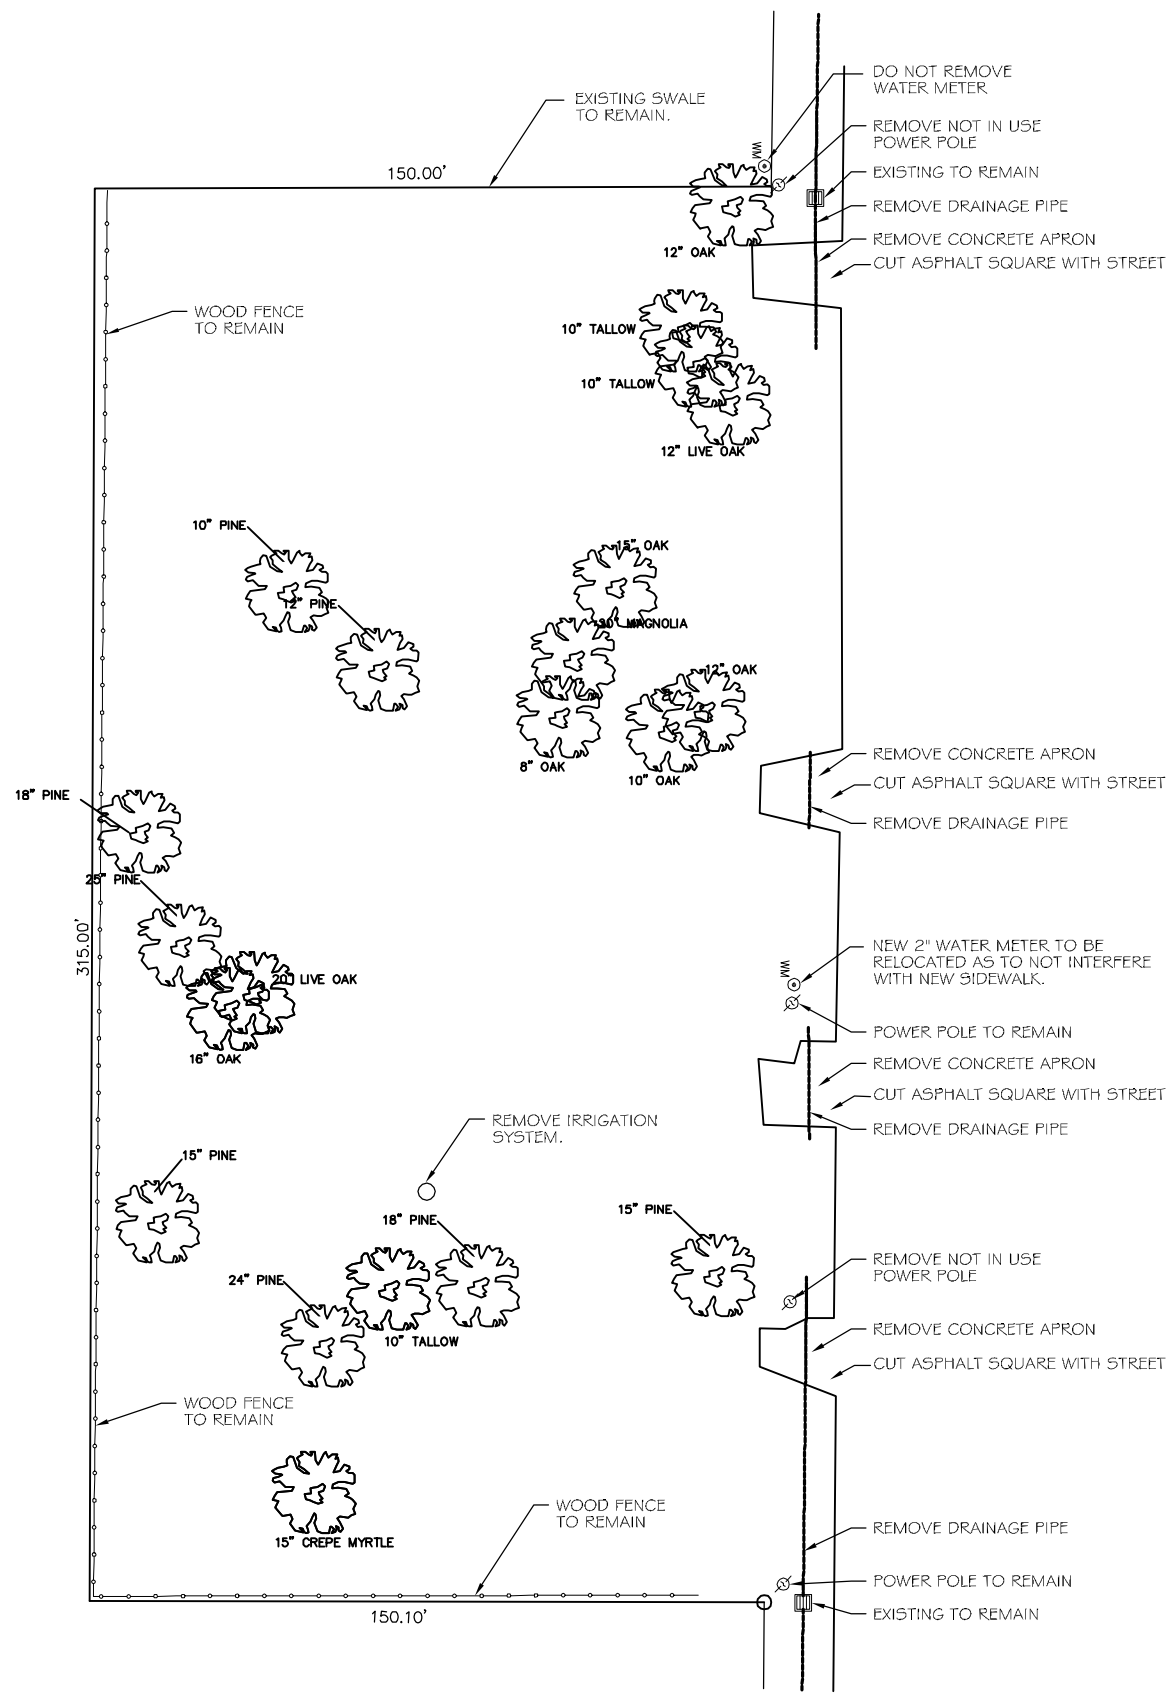

DEMOLITION SITE PLAN

SCALE: 1"=20'-0"

DAMMON
ENGINEERING, INC.

CHIEF ENGINEER
EMMETT
DAMMON, P.E.

CHIEF ARCHITECT
ROBERT
WILTSE

554 OLD SPANISH TRAIL
SLIDELL, LA. 70458
OFFICE: 985-649-5832
FAX: 985-641-5950

WEBSITE:
WWW.DAMMONENGINEERING.COM

EMAIL:
DAMMONENG@BELLSOUTH.NET

ARCHITECTURE

ENGINEERING

STUDIES

PLANNING

INVESTIGATION

EXPERT WITNESS

SMH
FITNESS PARK

SLIDELL
MEMORIAL
HOSPITAL
1001 GAUSE BLVD.
SLIDELL, LA

DEMOLITION
SITE
PLAN

REV:

SCALE: AS NOTED

JOB#:

DATE: XX-XX-07

SHEET

C-1

OF