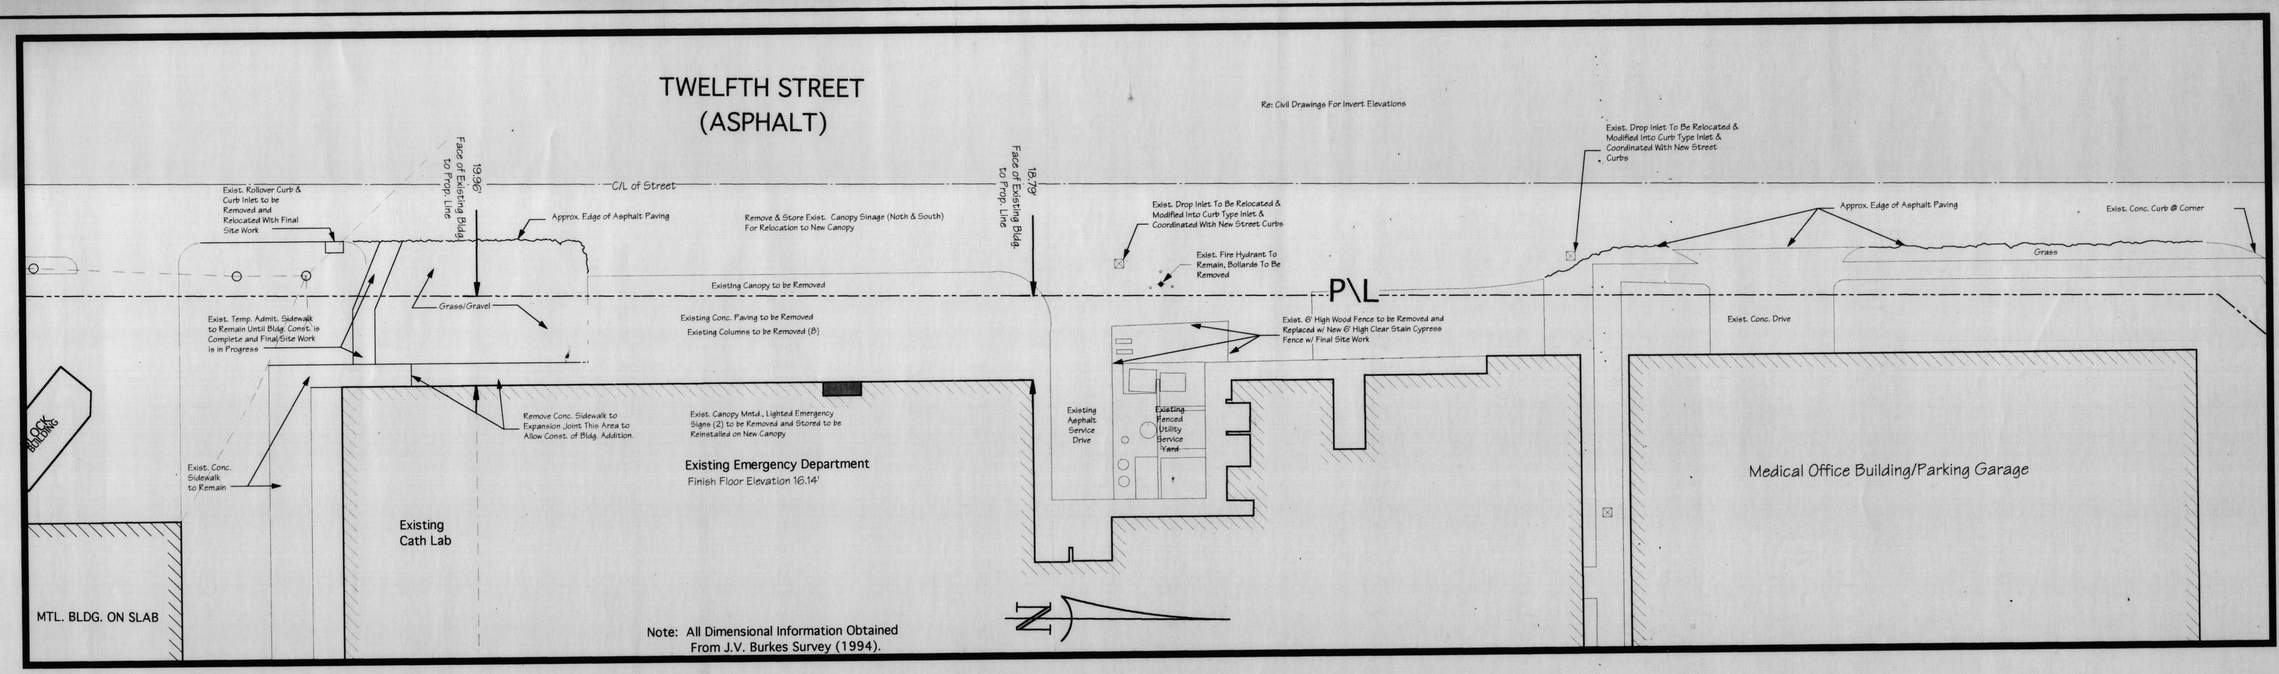

1 C1.2 DEMOLITION SITE PLAN
SCALE: 1/16" = 1'-0"

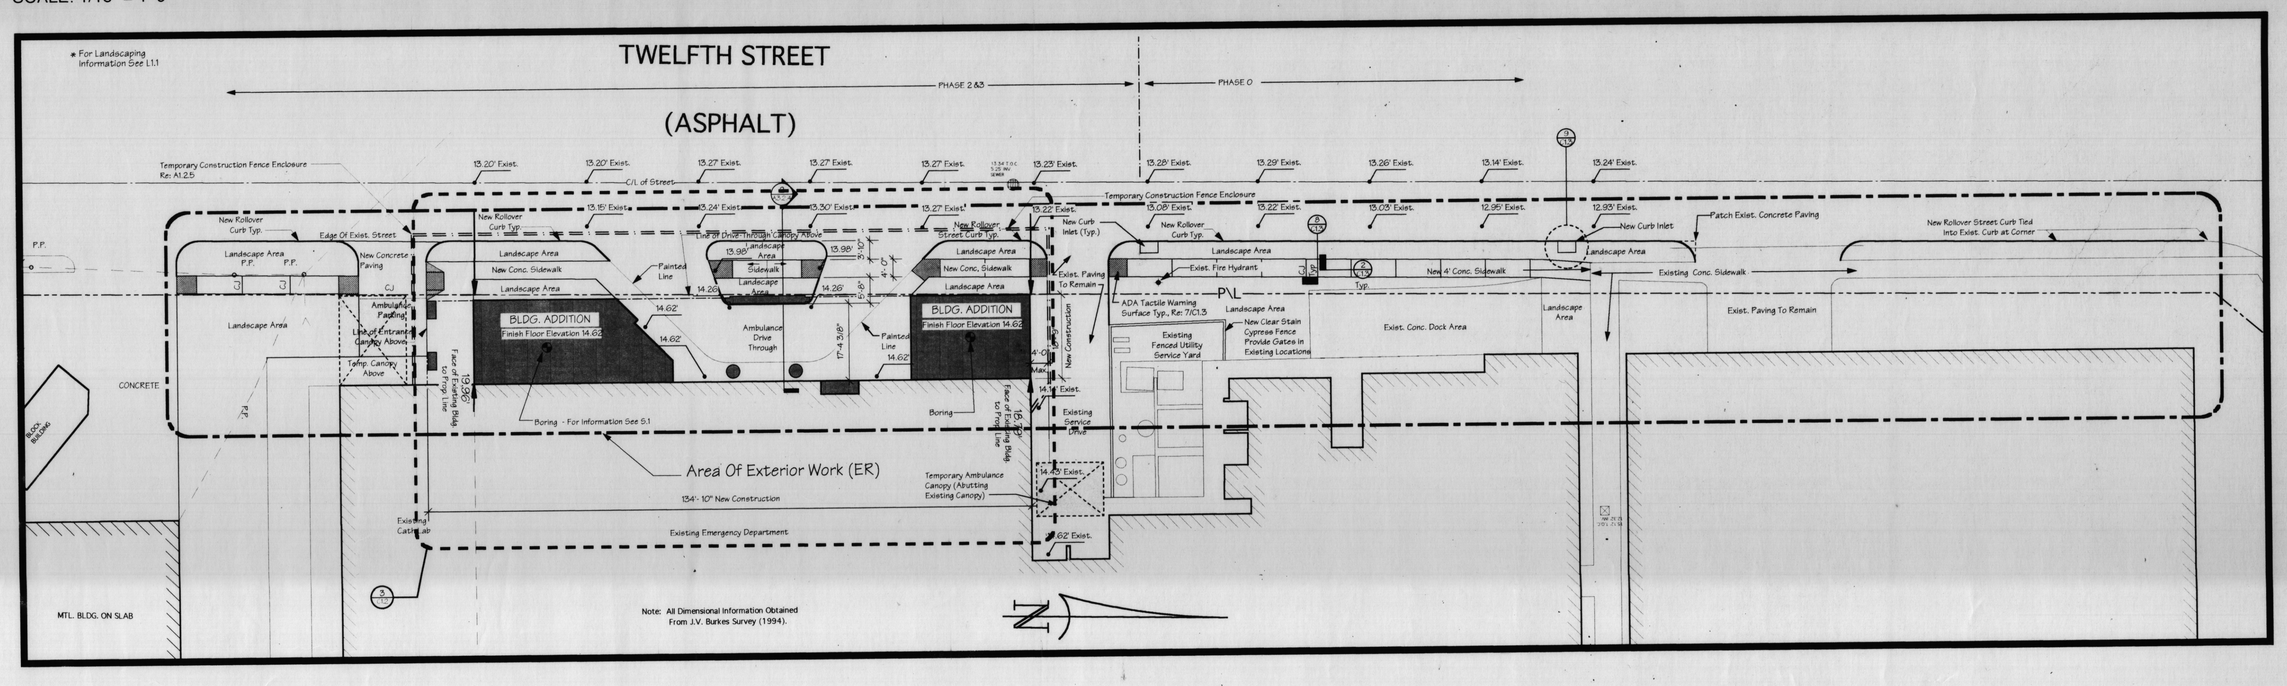

2 C1.2 NEW CONDITIONS SITE PLAN
SCALE: 1/16" = 1'-0"

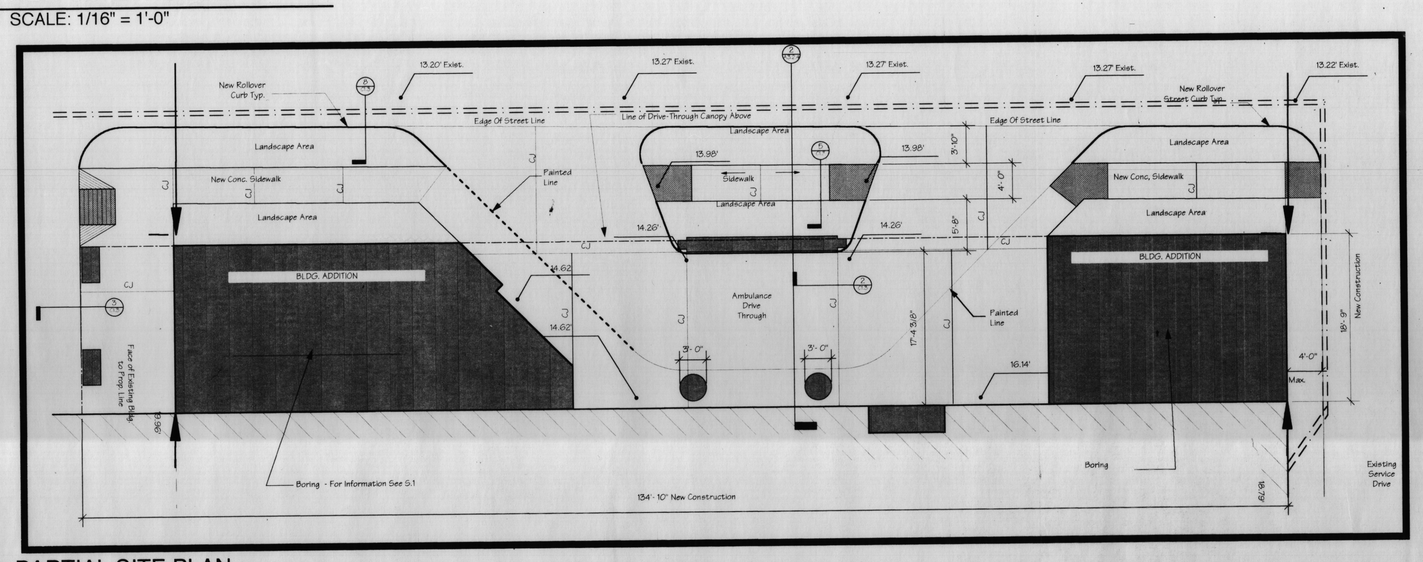

3 C1.2 PARTIAL SITE PLAN
SCALE: 1/8" = 1'-0"

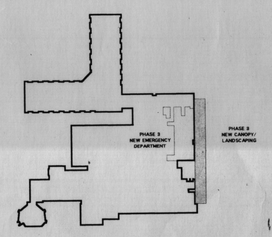

KEY PLAN

PHASE 1C LAB/ER RENOVATIONS
SLIDELL MEMORIAL HOSPITAL
1001 GAUSE BLVD., SLIDELL, LA

JOHN T. CAMPO & ASSOCIATES, INC.
ARCHITECTS PLANNERS
THE LYKES CENTER, SUITE 2018
300 POYDRAS STREET
NEW ORLEANS, LA 70130
(504) 585-9912

ISSUE DATES

DATE	ISSUED TO	USE RESTRICTION
12/06/94	SMH	BID
7/19/94	META	First Interim Review
8/23/94	META	Second Interim Review
9/27/94	META	95% Review

REVISIONS

DATE	BY	DESCRIPTION
11/1/8	JWZ	Survey Revisions

☐ PROGRESS PRINT
NOT FOR CONSTRUCTION.

☐ PARTIAL RELEASE
ONLY TO EXTENT NOTED HEREON, PARTS OF THIS DRAWING ARE RELEASED BY THE ARCHITECT FOR CONSTRUCTION.
DATE

☒ FULL RELEASE
THIS DRAWING IS FULLY RELEASED BY THE ARCHITECT FOR CONSTRUCTION OF THIS PROJECT ONLY.
DATE DECEMBER 6, 1994

ALL RIGHTS RESERVED NOT TO BE COPIED OR REPRODUCED WITHOUT EXPRESSED WRITTEN CONSENT OF JOHN T. CAMPO & ASSOCIATES, INC.

COPYRIGHT © JOHN T. CAMPO & ASSOCIATES, INC., 1993

JOB NUMBER
9215-16M

DRAWN BY
RSS

CHECKED BY
JTC

SITE PLAN
C1.2
OF 106 SHEETS