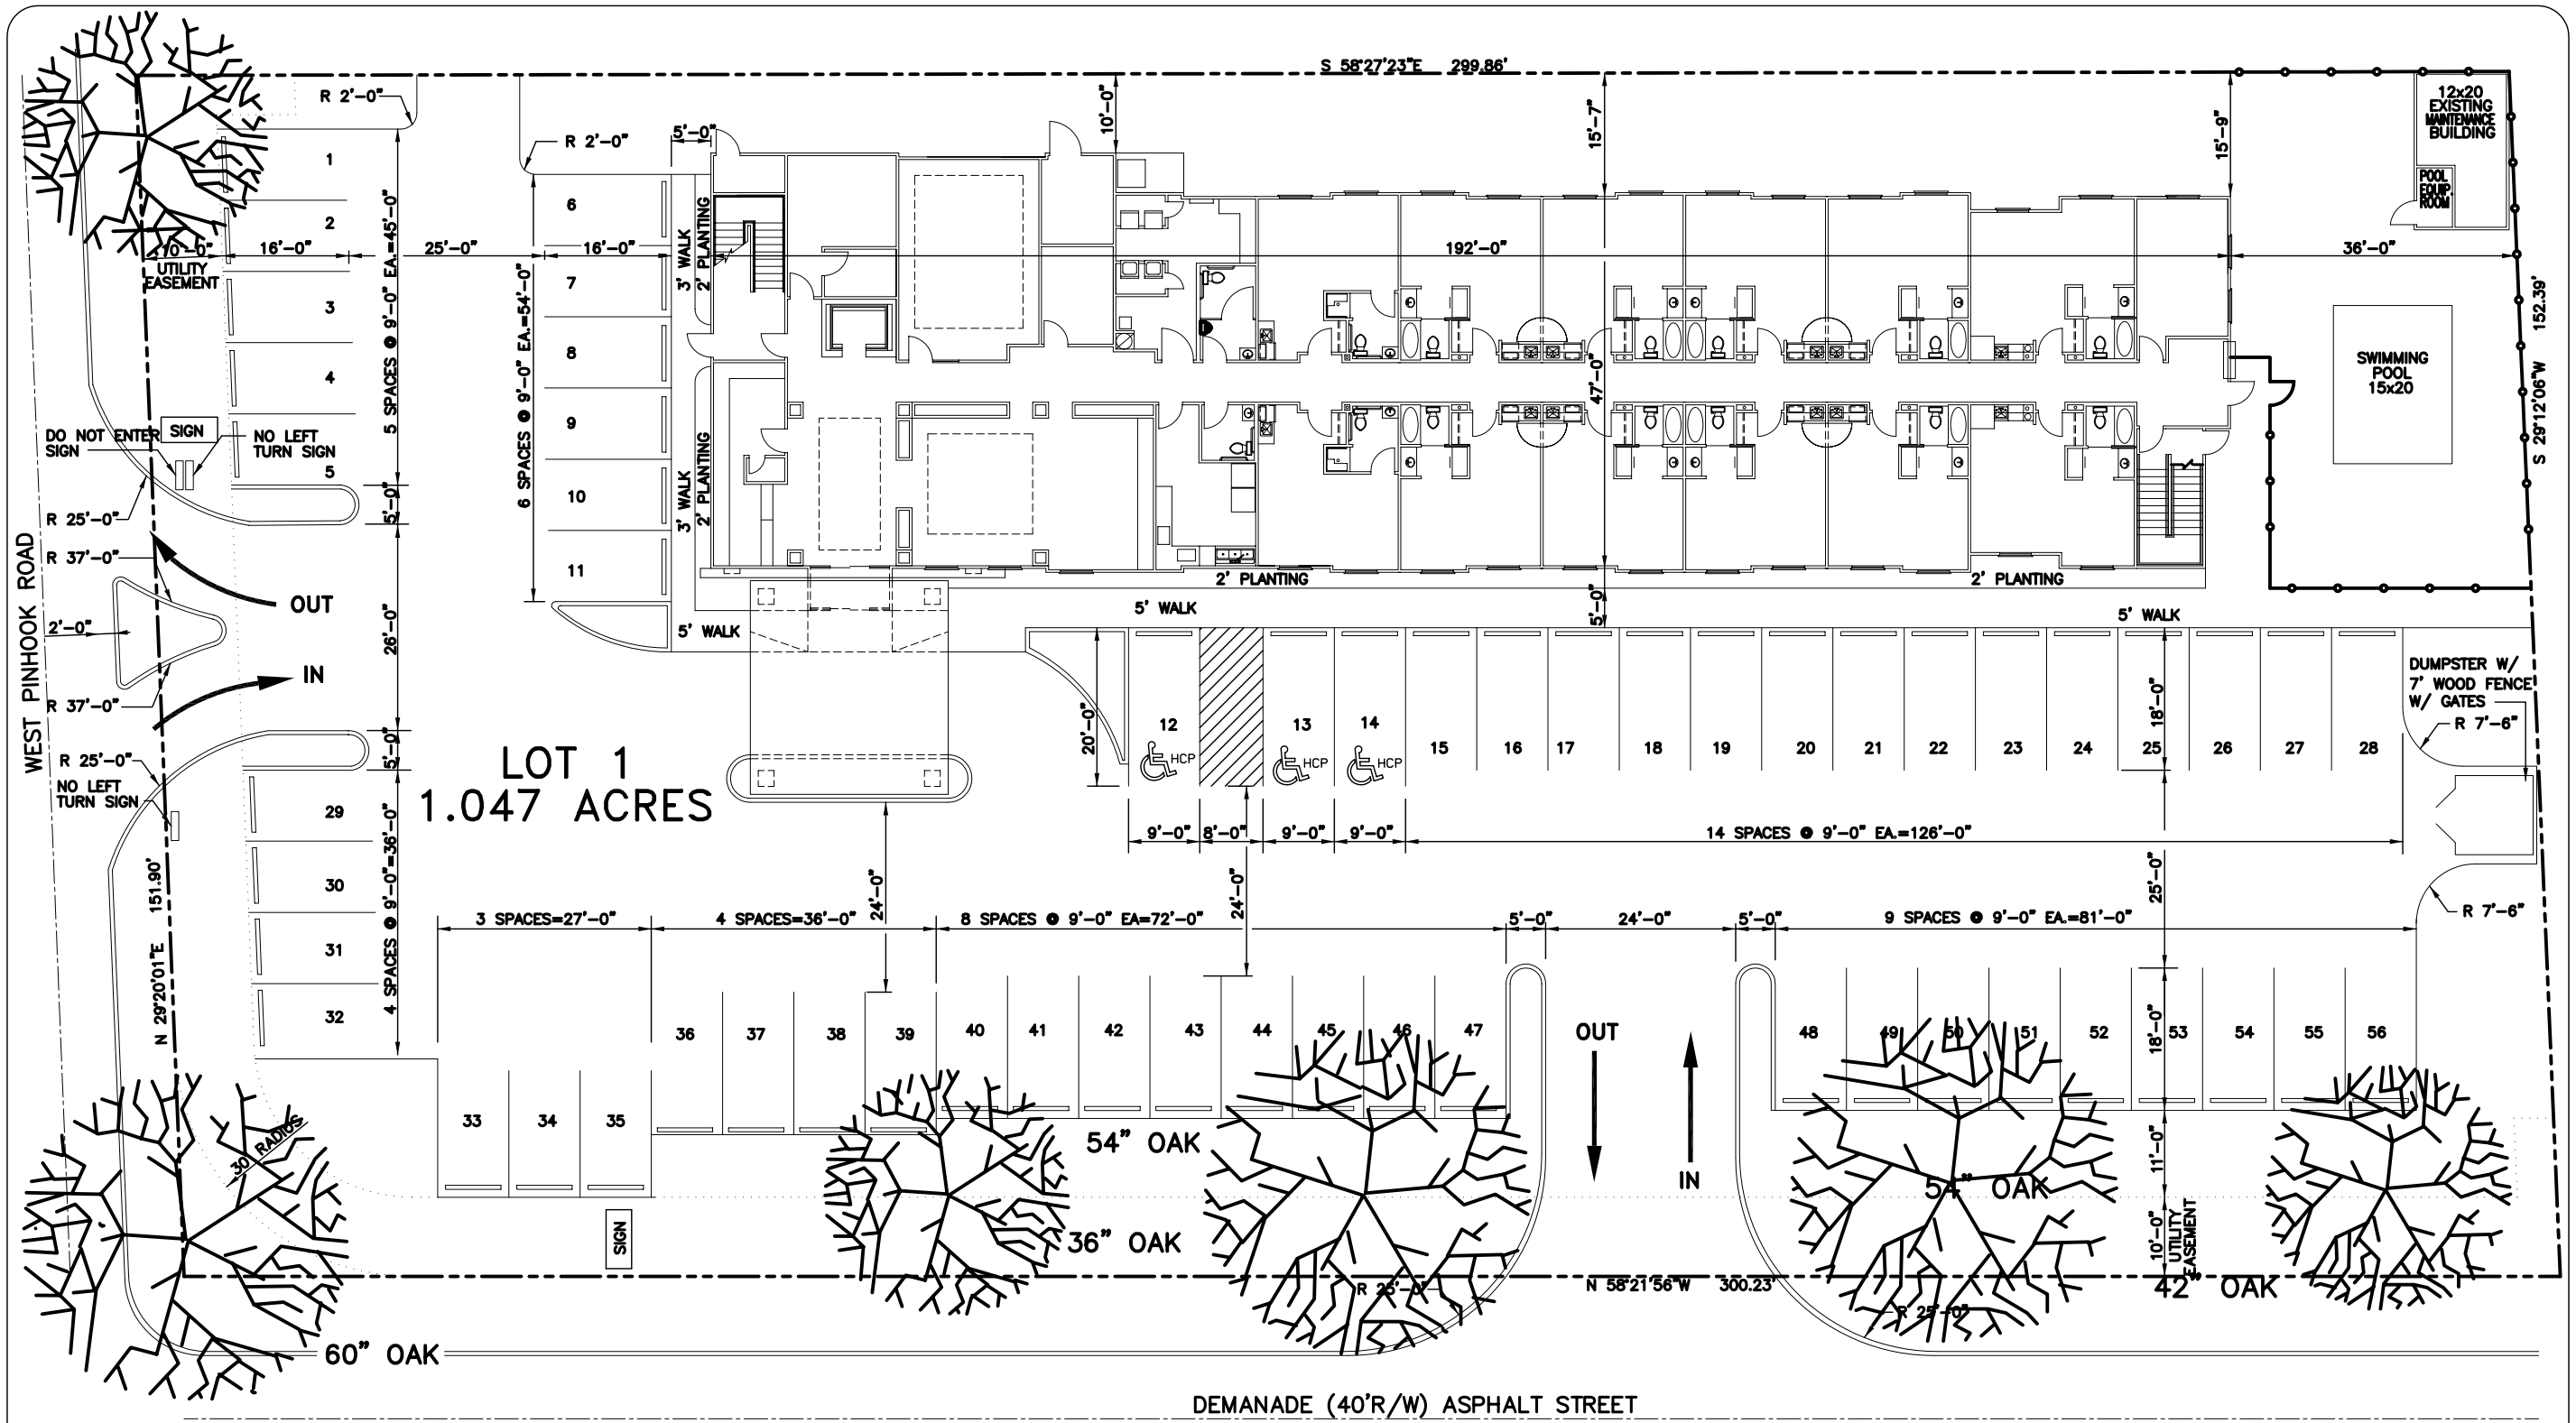

LEGEND

- CENTER LINE OF ROAD
- SETBACK LINE
- PROPERTY LINE
- FENCE LINE

SITE PLAN
SCALE: 1"=10'-0"

NOTE:
SEE COVER SHEET FOR CODE ANALYSIS OF BLDG.

PARKING REQUIREMENTS
TOTAL REQUIRED=54
TOTAL PROVIDED=53+3 HANDICAPPED=56 SPACES

SITE PLAN

La QUINTA INNS & SUITES
1015 W. PINHOOK
LAFAYETTE, LOUISIANA

REVISED: 8/15/02
REVISED: 8/26/02
REVISED: 11/7/02

DAPCO VENTURES LLC

DAMMON ENGINEERING, INC.
ARCHITECTS — ENGINEERS
2000 OLD SPANISH TRAIL STE 100 985-649-5832
SLIDELL, LA. 70458
DAMMONENGINEERING.COM

SCALE:AS NOTED
FILE:
JOB NO. 1478
DATE: 7-30-02
SHEET
C-1
OF