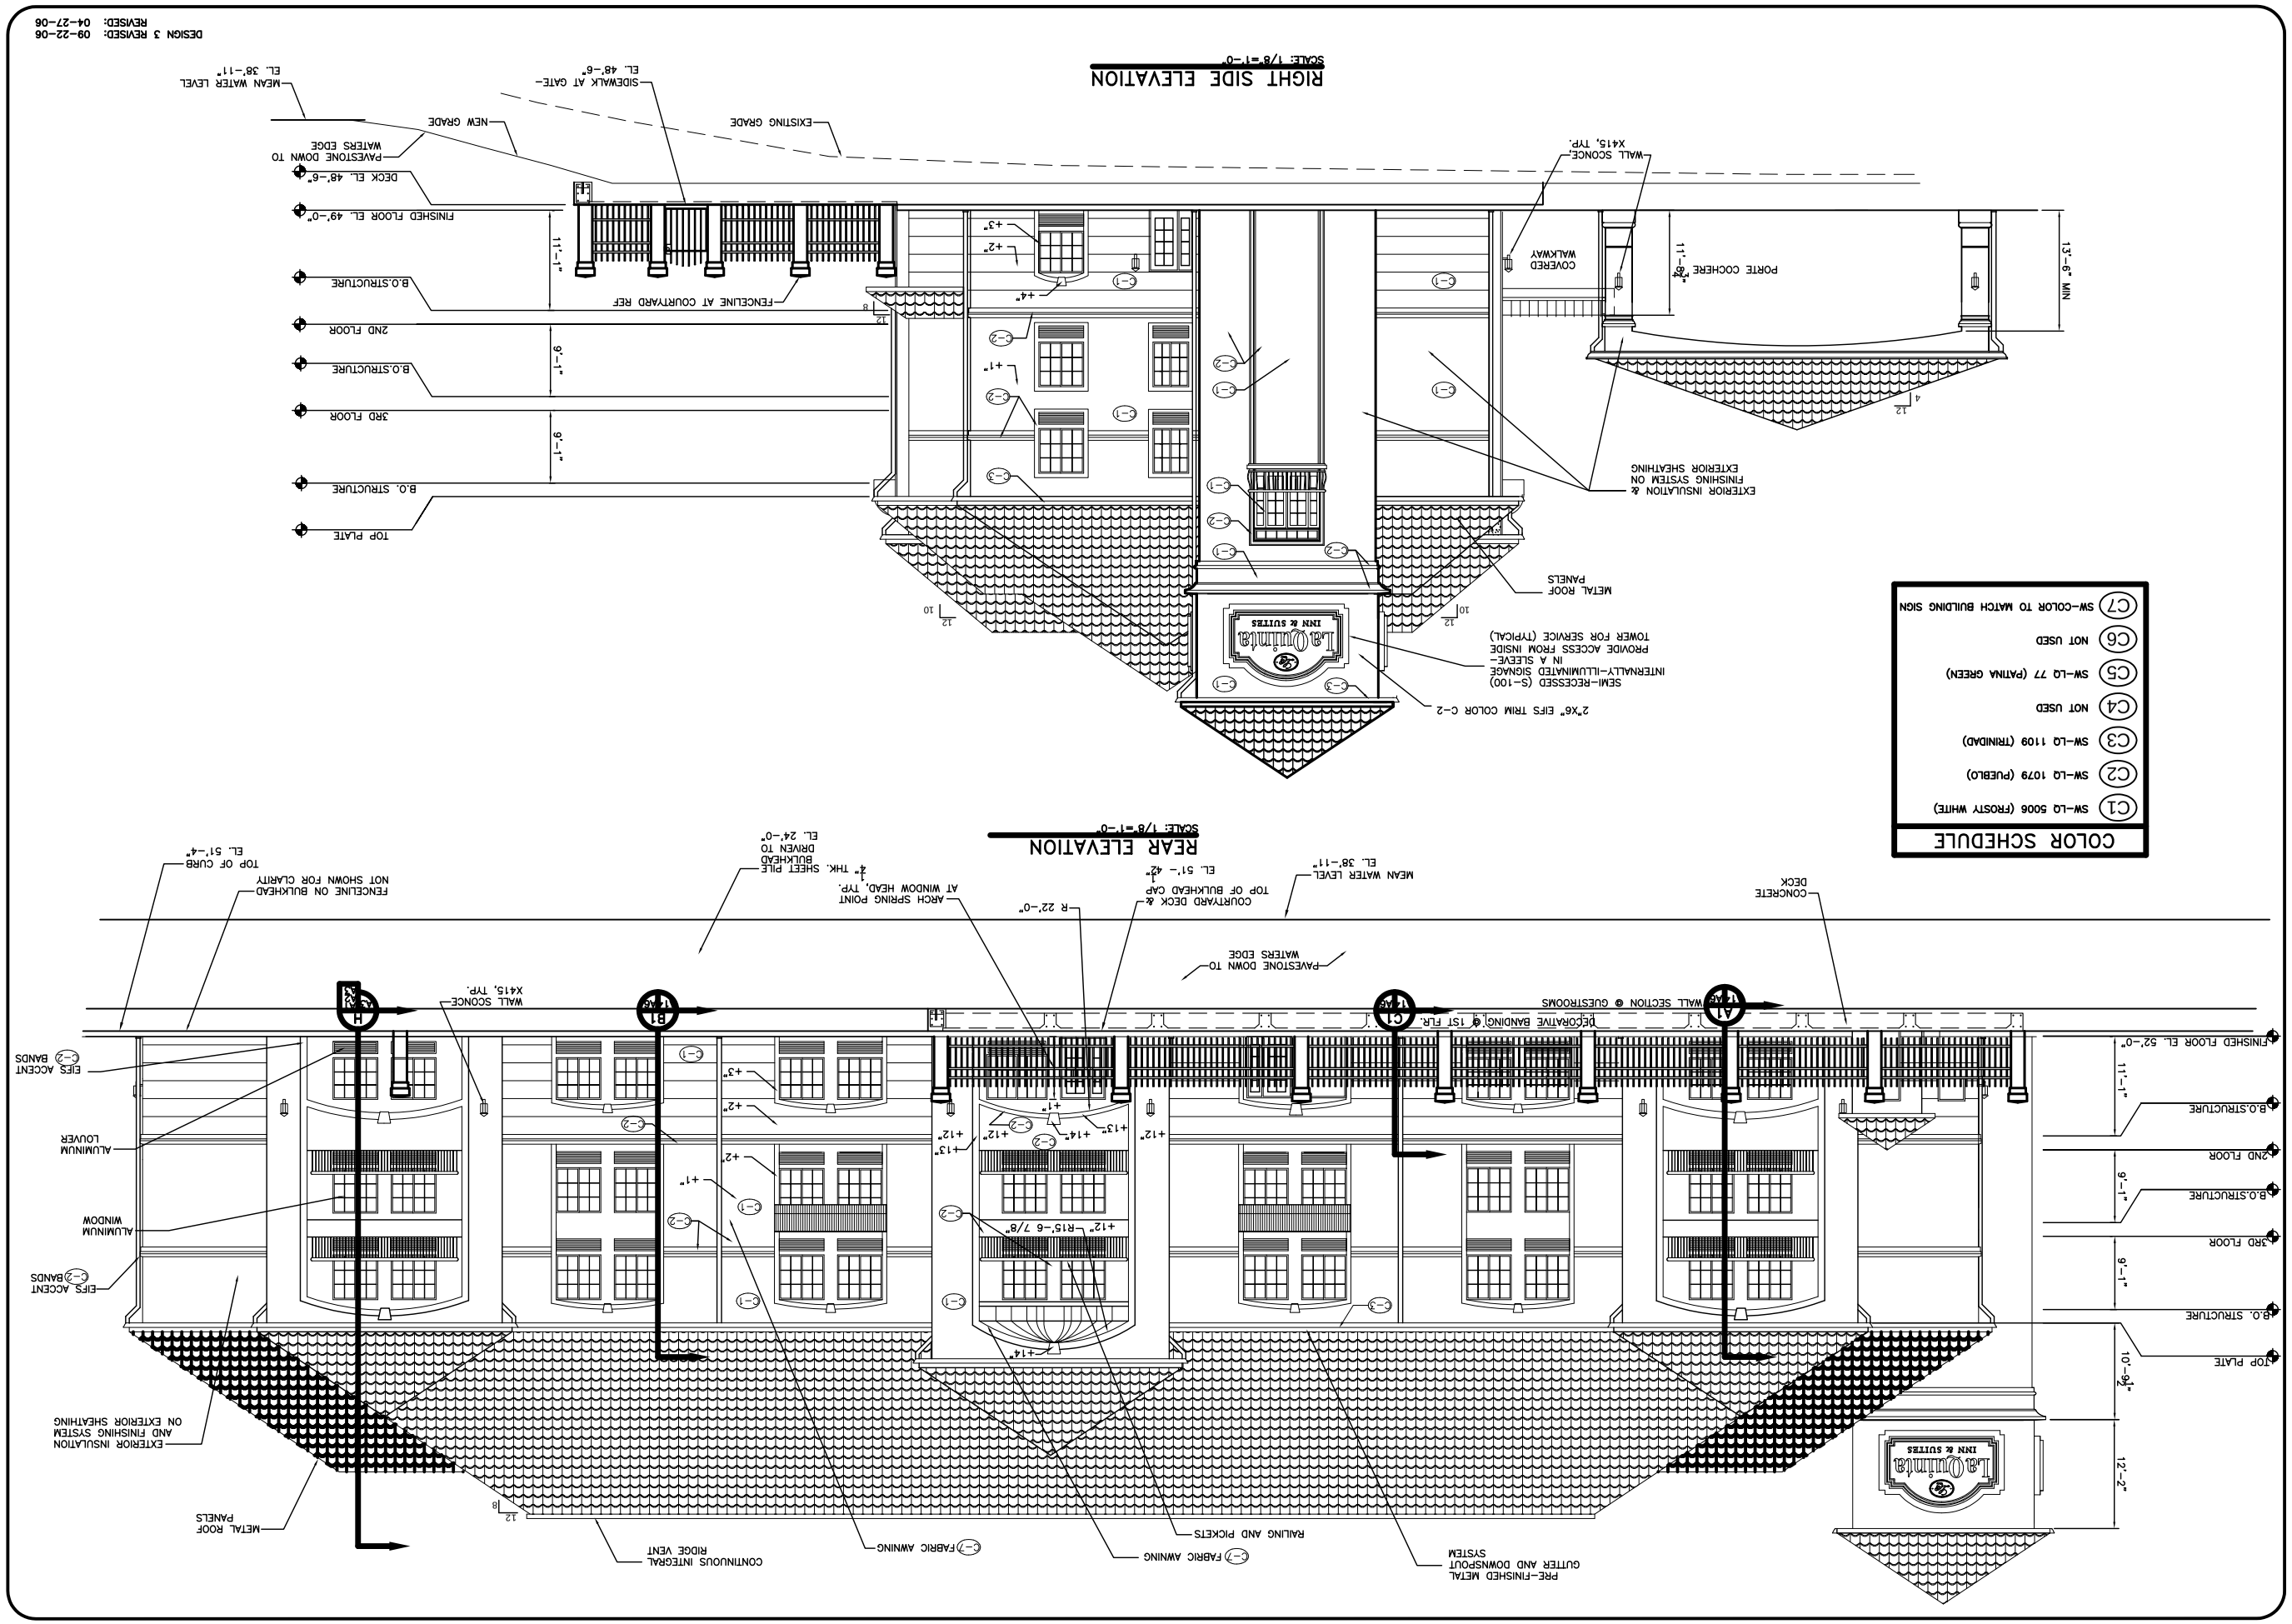

DESIGN 3 REVISED: 09-22-06
REVISED: 04-27-06

A.14
OF
SHEET

DATE:11-01-05
JOB NO. 1694
FILE:
SCALE:AS NOTED

LA QUINTA INN & SUITES

DAMMON ENGINEERING, INC.
1095 FLORIDA AVENUE 985-649-5888 SLIDELL, LA. 70458
DAMMONENGINEERING.COM

ELEVATIONS

DR. EDUARDO HERNANDEZ
CEDAR LAKE ROAD
BILOXI, MISSISSIPPI