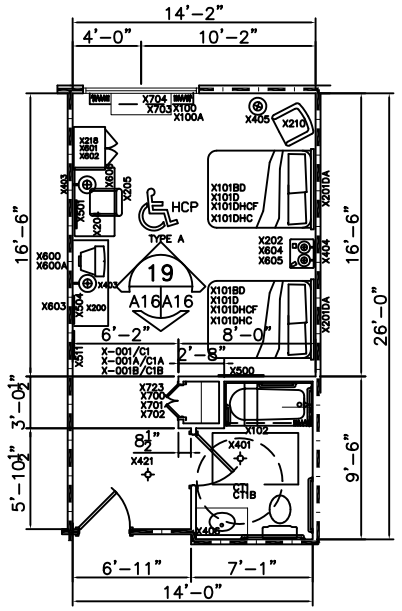

ACCESSIBLE DOUBLE UNIT DESIGN TYPE "A"
SCALE: 3/16"=1'-0"

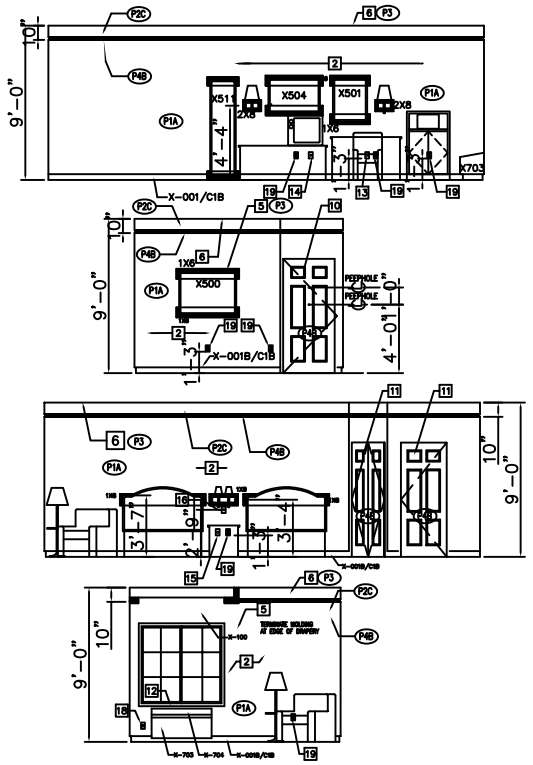

INTERIOR ELEVATIONS 19 A16A16
SCALE: 3/16"=1'-0"

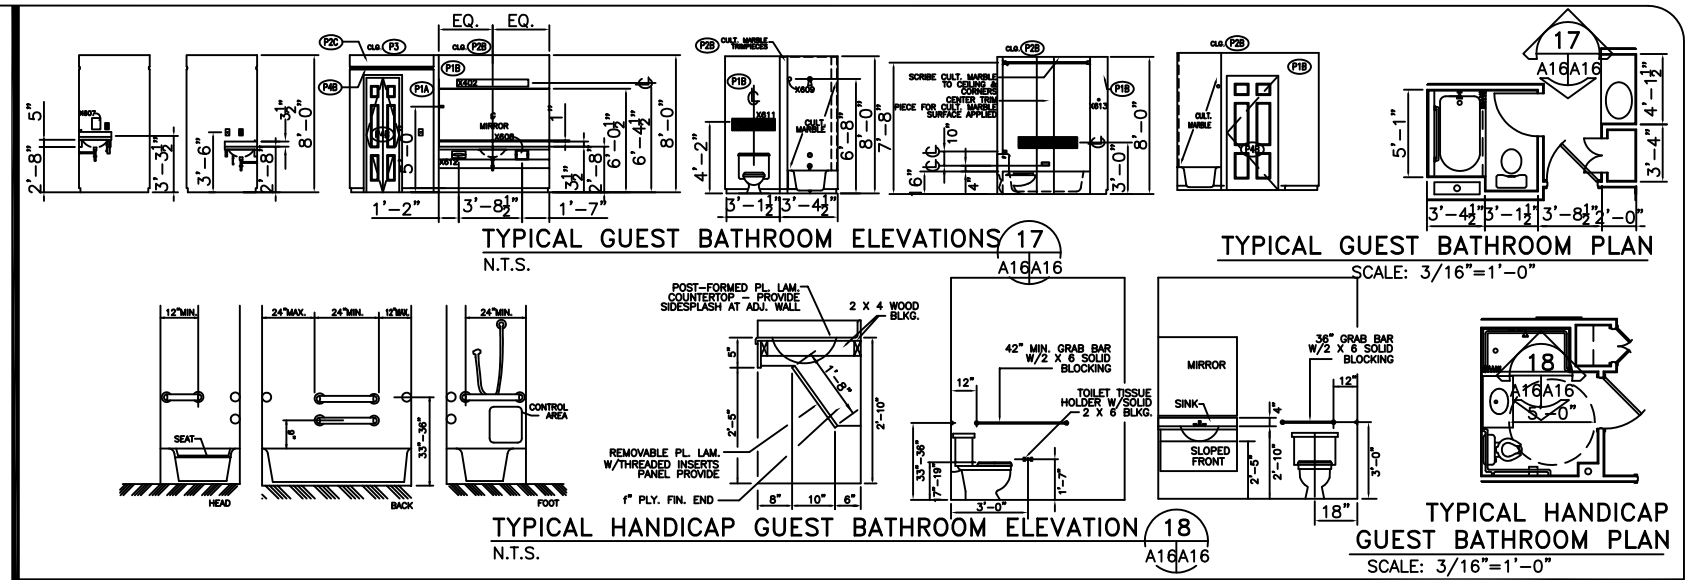

TYPICAL GUEST BATHROOM ELEVATIONS 17 A16A16
N.T.S.

TYPICAL GUEST BATHROOM PLAN
SCALE: 3/16"=1'-0"

TYPICAL HANDICAP GUEST BATHROOM ELEVATION 18 A16A16
N.T.S.

TYPICAL HANDICAP GUEST BATHROOM PLAN
SCALE: 3/16"=1'-0"

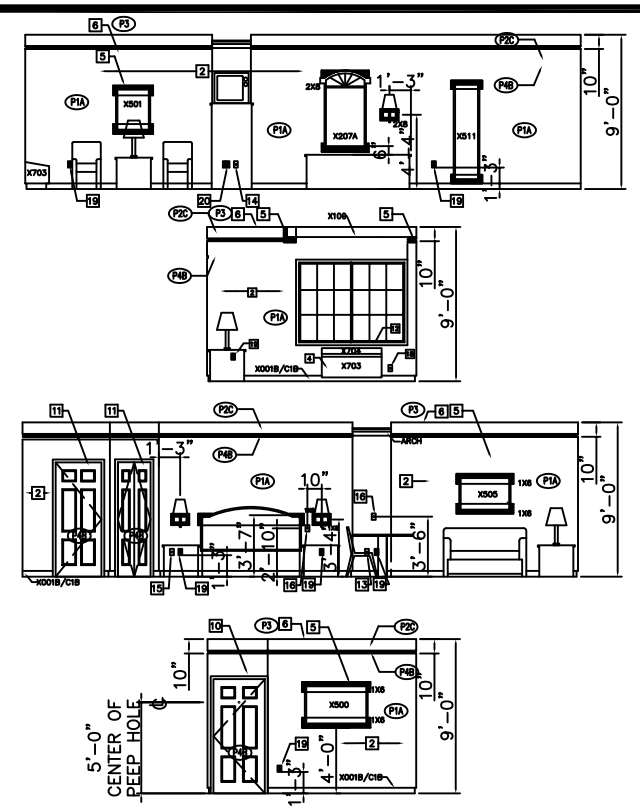

INTERIOR ELEVATIONS 21 A16A16
SCALE: 3/16"=1'-0"

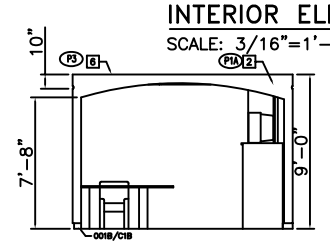

INTERIOR ELEVATIONS 22 A16A16
SCALE: 3/16"=1'-0"

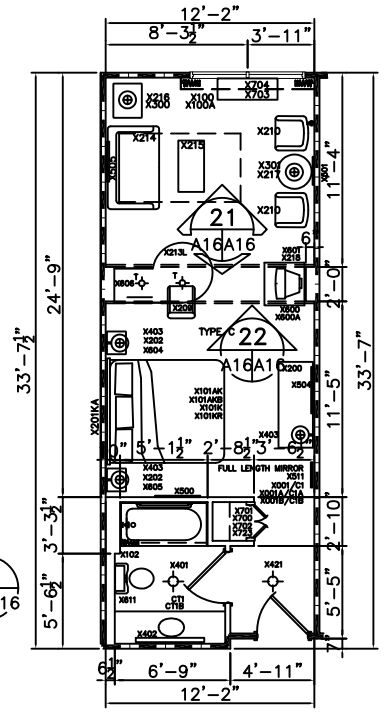

EXTENDED KING UNIT DESIGN TYPE "C"
SCALE: 3/16"=1'-0"

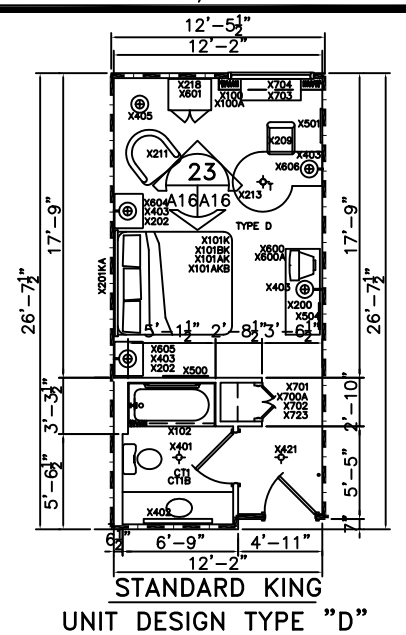

STANDARD KING UNIT DESIGN TYPE "D"
SCALE: 3/16"=1'-0"

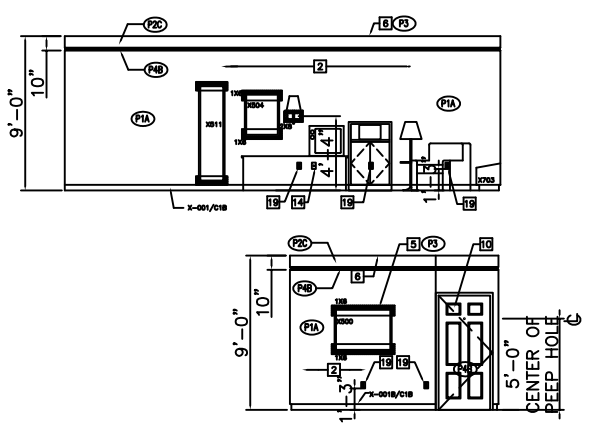

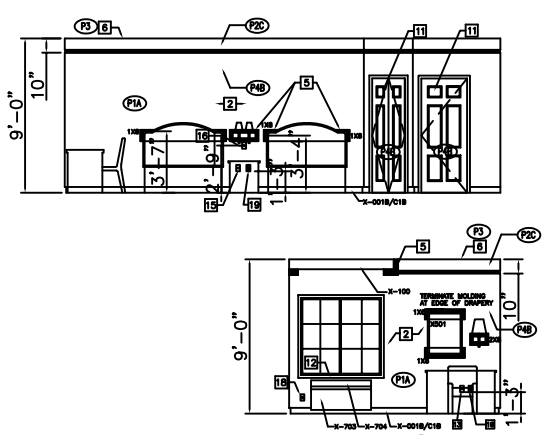

INTERIOR ELEVATIONS 20 A16A16
SCALE: 3/16"=1'-0"

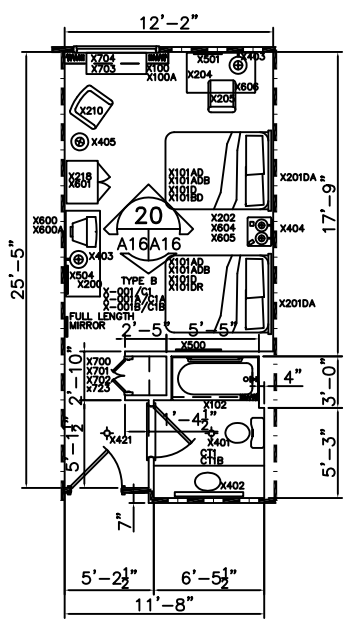

STANDARD DOUBLE UNIT DESIGN TYPE "B"
SCALE: 3/16"=1'-0"

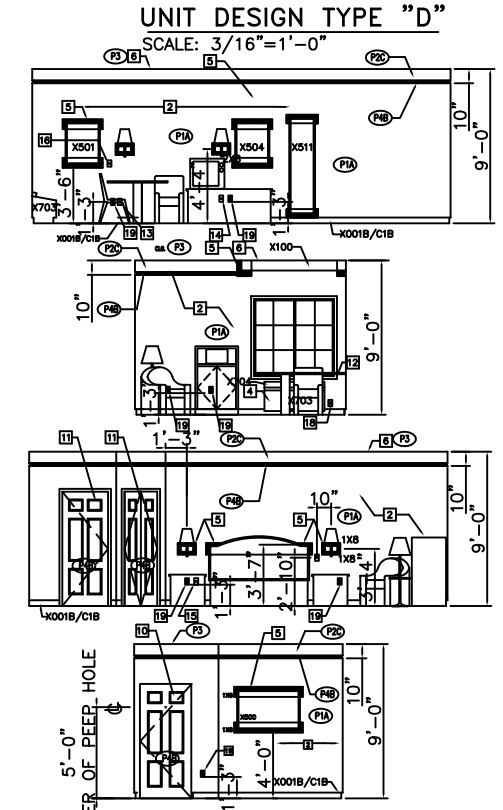

INTERIOR ELEVATIONS 23 A16A16
SCALE: 3/16"=1'-0"

NOTE:
SEE SHEET A-7 FOR FIXTURE, FURNITURE, AND EQUIPMENT SCHEDULE.

DENOTES 1 HR. FIREWALL– SEE UL U333 OR U356, SHT. A-2

KEY SCHEDULE

1. CARPET PAD & BASE
2. TEXTURE DRYWALL – REFER TO FINISH SCHEDULE
3. CLOTHES ROD.
4. THRU – WALL AIR CONDITIONING UNIT ROUGH OPENING 3' 6–1/8"X1' 4–1/4" MIN.
5. REINFORCING BLOCKING IN WALL.
6. TEXTURED CEILING – REFER TO FINISH SCHEDULE
7. DOOR MOUNTED DOOR STOP
8. WALL MOUNTED DOOR STOP
9. DECORATIVE WOOD MOULDING
10. 6 PANEL METAL DOOR AND FRAME – PAINTED, REFER TO DOOR SCHEDULE.TESA LOCK HARDWARE
11. DOOR AS SCHEDULED
12. GYPSUM BOARD RETURN AT HEAD, JAMB & SILL
13. TELEPHONE/ DATA DUPLEX HOUSING, PROVIDE 3/4" CONDUIT PULL.
14. TELEVISION OUTLET, REFER TO FLOOR PLANS AND ELEVATIONS FOR DIMENSIONS AND LOCATION.
15. TELEPHONE OUTLET, REFER TO FLOOR PLANS AND ELEVATIONS FOR DIMENSIONS AND LOCATION.
16. LIGHT SWITCH, REFER TO FLOOR PLANS AND ELEVATIONS FOR DIMENSIONS AND LOCATION. ILLUMINATED SWITCH AT ENTRY AND BATHROOM
17. CONNECTING DOORS. SEE BUILDING PLAN FOR LOCATION
18. 208V. OUTLET. REFER TO ELECTRICAL PLANS FOR MORE INFORMATION.
19. DUPLEX OUTLET.
20. QUAD OUTLET

GENERAL NOTES

1. ELECTRICAL OUTLETS IN ADJACENT ROOMS OF THE SAME TYPE SHALL BE OFFSET A MAXIMUM OF 8" & SEP. BY STUD.
2. REFER TO BUILDING PLANS FOR LOCATION OF GUEST ROOM TYPES
3. ALL PLAN DIMENSIONS ARE TO FACE OF STUD

REFERENCE FINISH SELECTION BOOK FOR PAINT AND MATERIAL LEGEND. (XX)

UNIT LAYOUT & ELEVATIONS

DR. EDUARDO HERNANDEZ
CEDAR LAKE ROAD
BILOXI, MISSISSIPPI

LA QUINTA INN & SUITES

DAMMON ENGINEERING. INC.
1095 FLORIDA AVENUE 985-649-5832 SLIDELL, LA. 70458
DAMMONENGINEERING.COM

SCALE:AS NOTED
FILE:
JOB NO. 1694
DATE:11-01-05
SHEET
A.16
OF