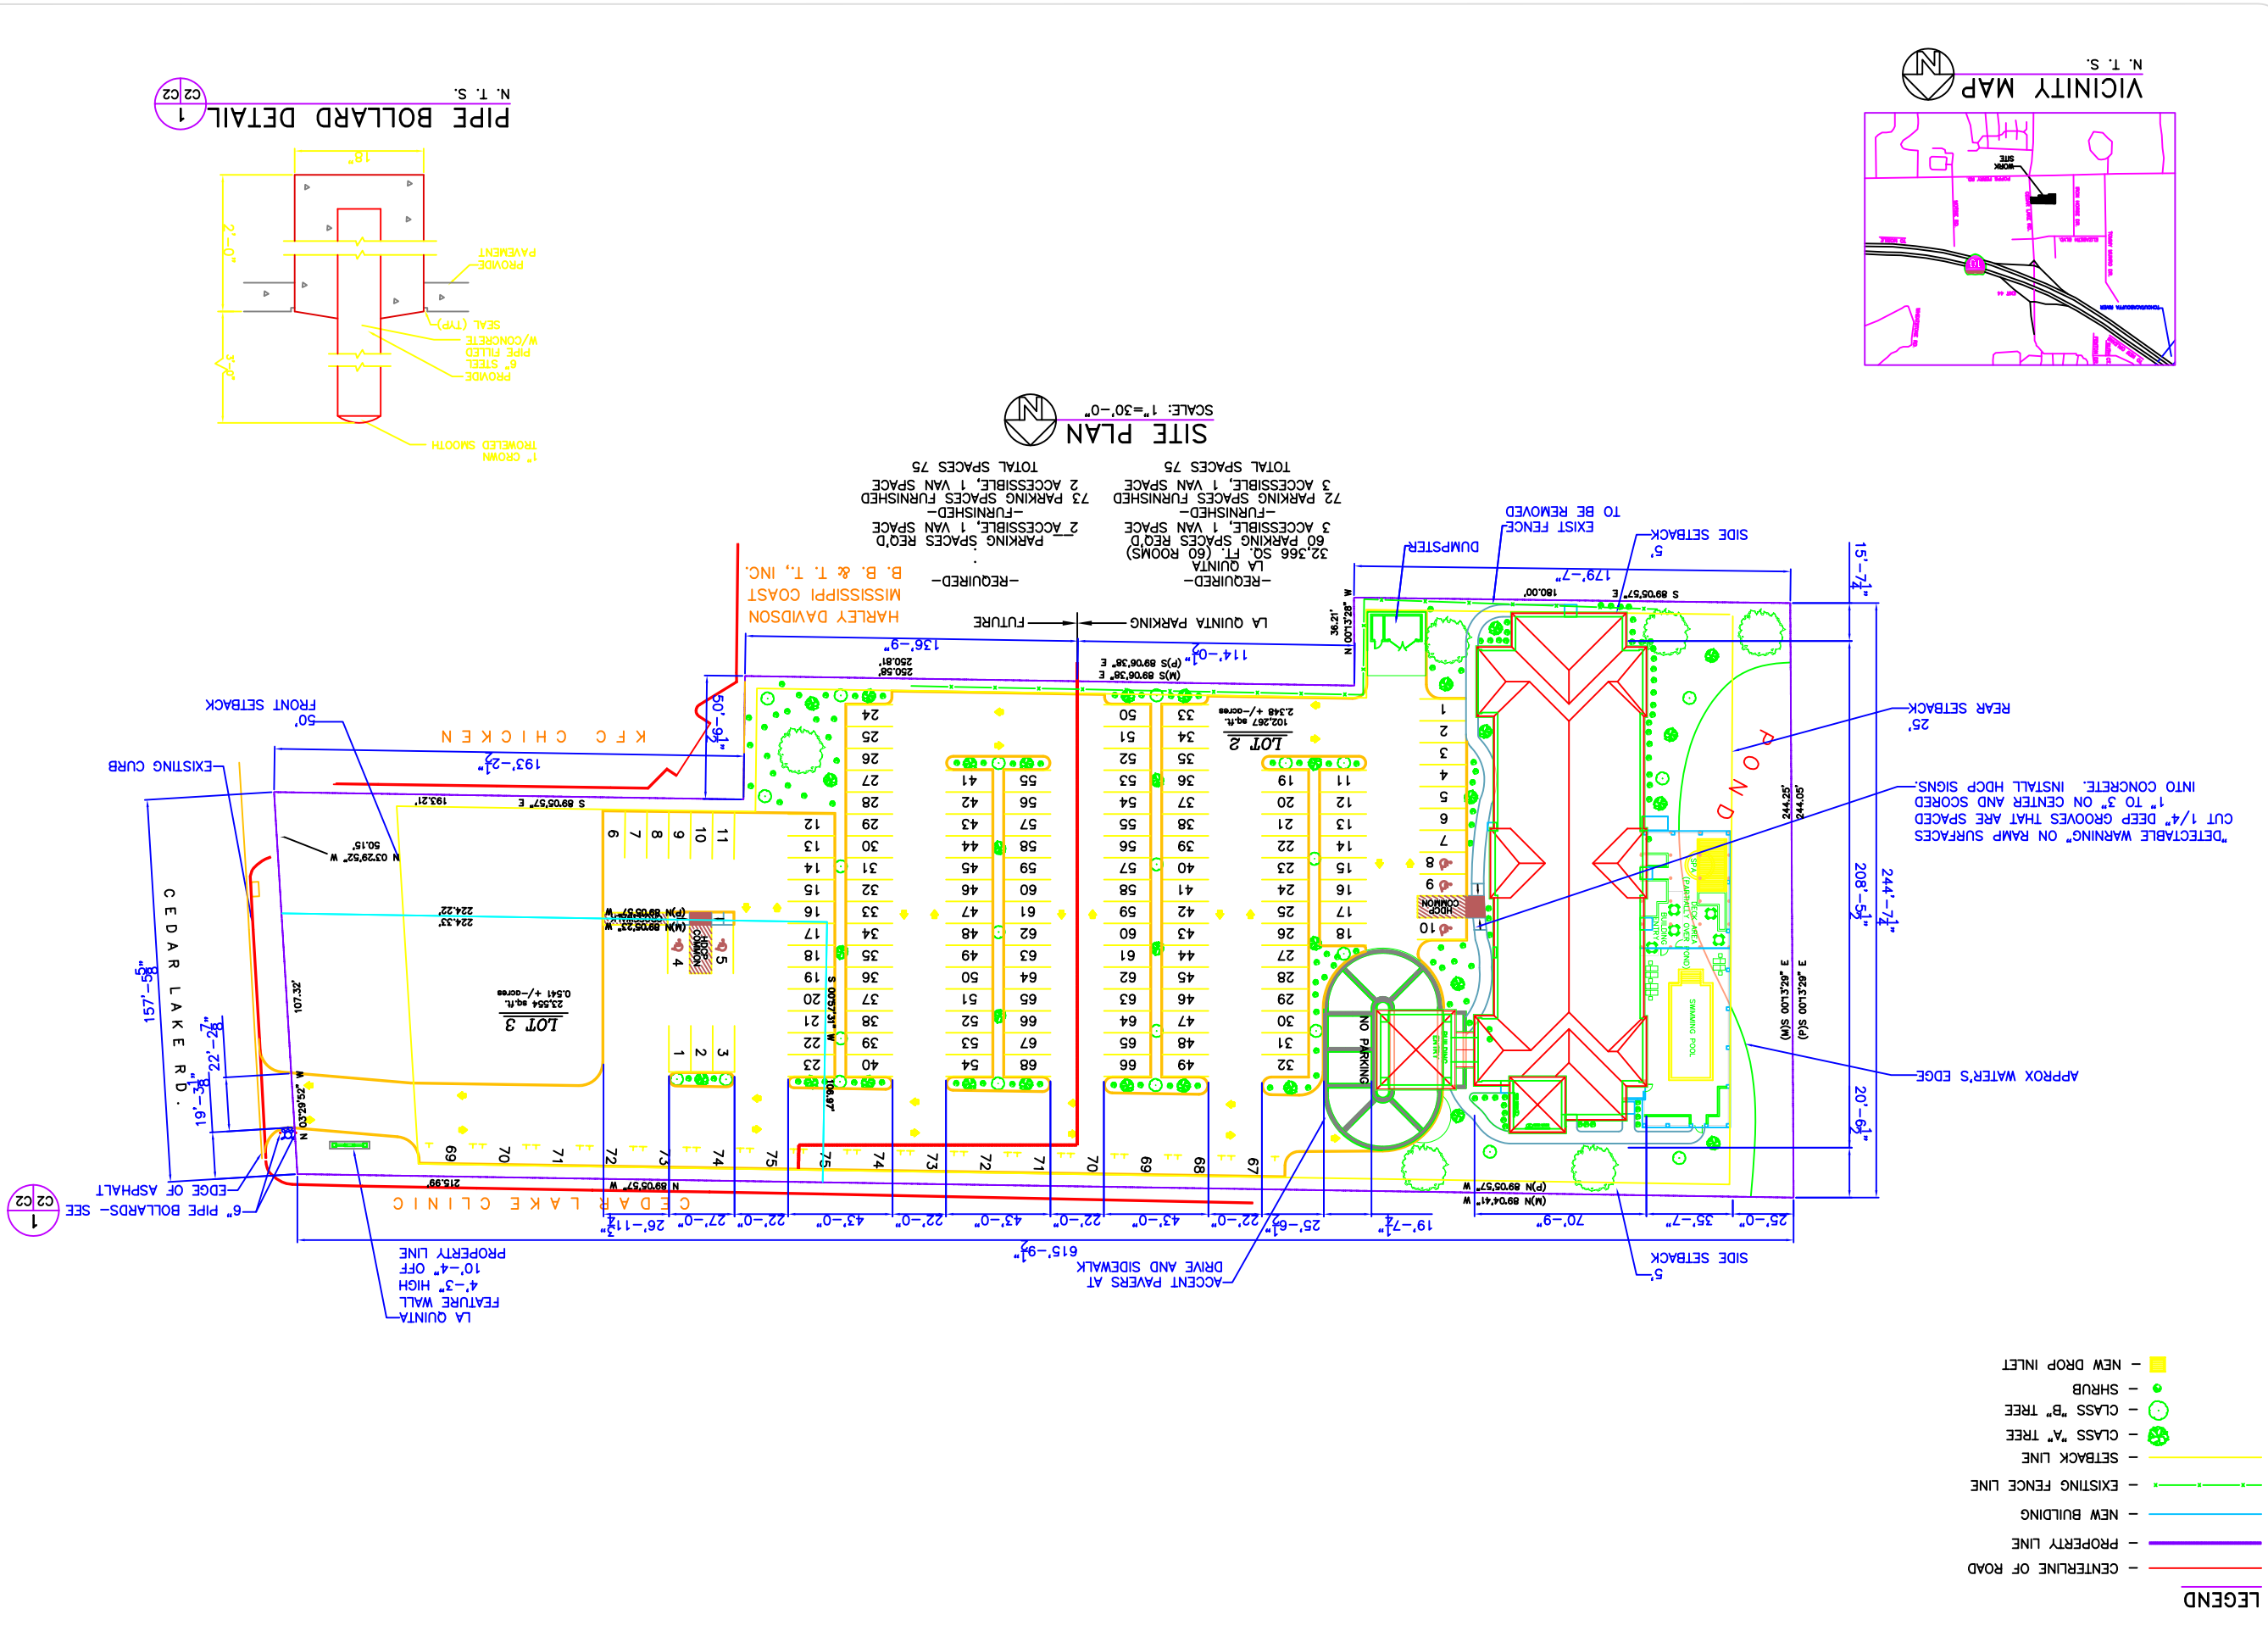

LA QUINTA INN & SUITES

DAMMON ENGINEERING, INC.

1095 FLORIDA AVENUE 985-649-5832 SLIDELL, LA. 70458

DAMMONENGINEERING.COM

SITE PLAN

DR. EDUARDO HERNANDEZ
CEDAR LAKE ROAD
BILOXI, MISSISSIPPI

SCALE:AS NOTED

FILE:

JOB NO. 1694

DATE:06-21-05

SHEET C-2 OF