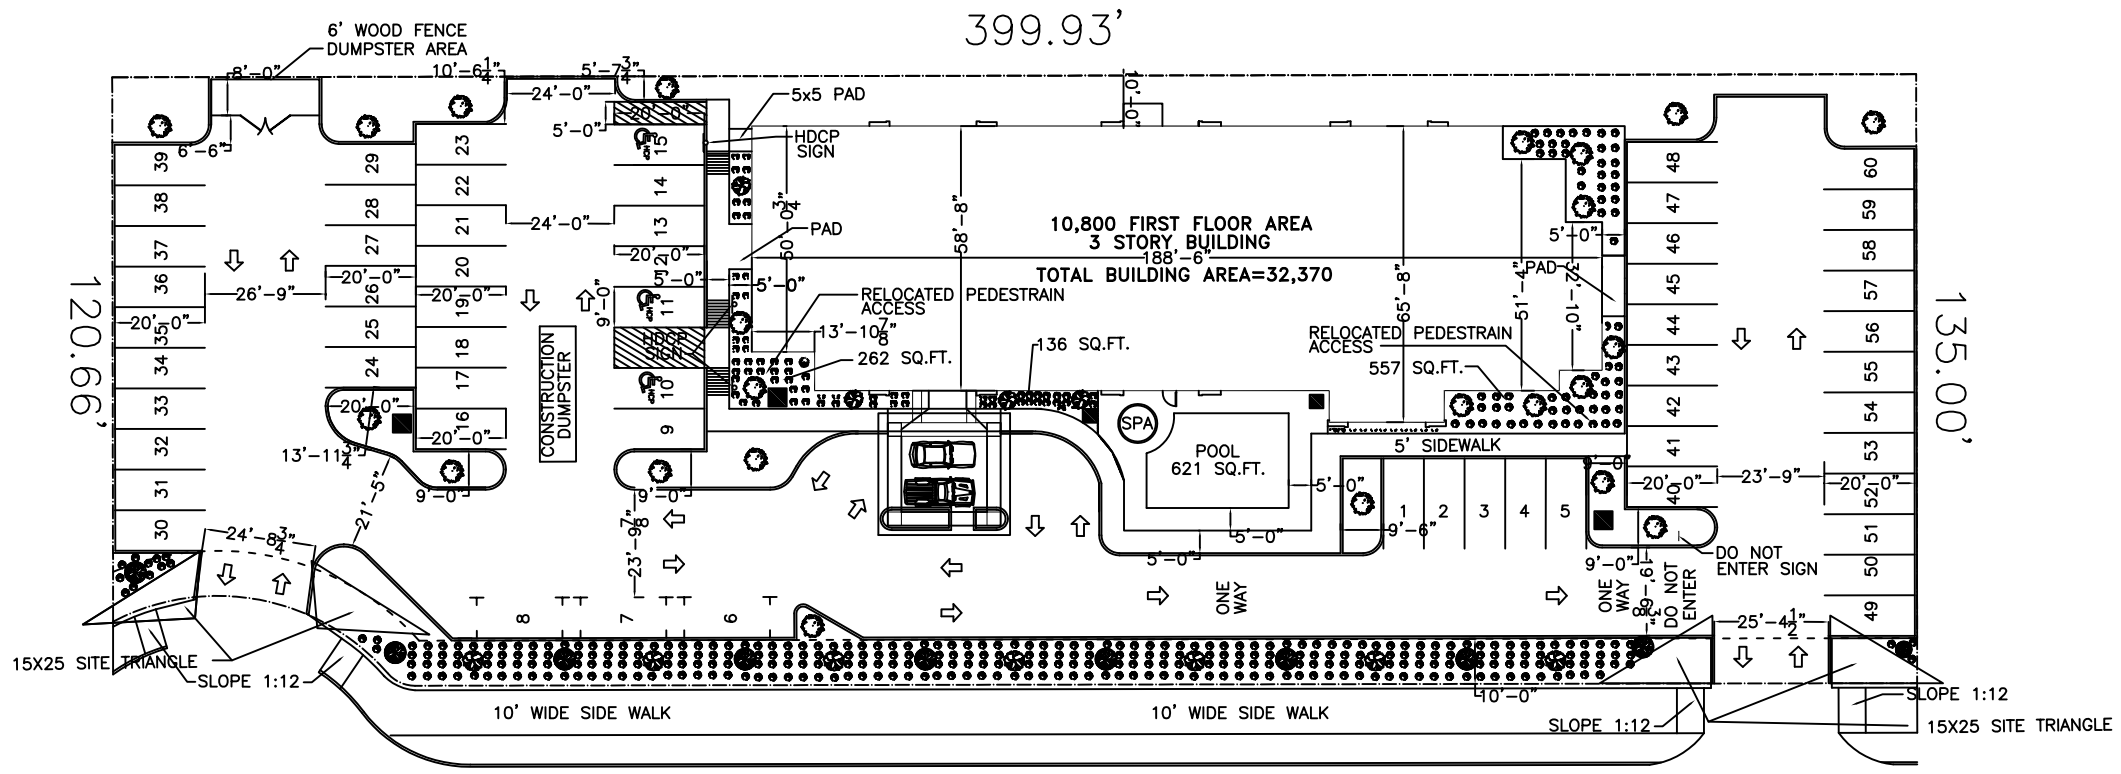

LANDSCAPING PLAN

SCALE: 1"=20'-0"

LANDSCAPE REQUIREMENTS:

756 SQ. FT. PEDESTRIAN ACCESS PLANTING REQUIRED
955 SQ. FT. PEDESTRIAN ACCESS PLANTING PROVIDED

PARKING REQUIREMENTS:

ONE SPACE FOR EACH GUEST BEDROOM PLUS
ONE ADDITIONAL SPACE FOR EACH 4 EMPLOYESS

60 ROOMS PROVIDED=60 SPACES REQUIRED
4 EMPLOYESS = 1 SPACE REQUIRED

57 SPACES
\+ 3 HANDICAP
61 TOTAL SPACES PROVIDED

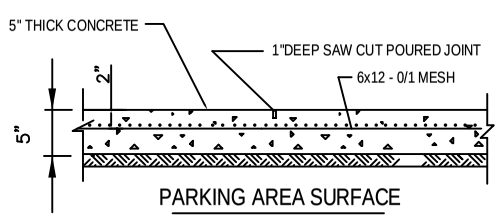

PARKING AREA SURFACE

N.T.S.

NOTE:
SIGNAGE SHALL COMPLY
WITH SIGNAGE GUIDELINES

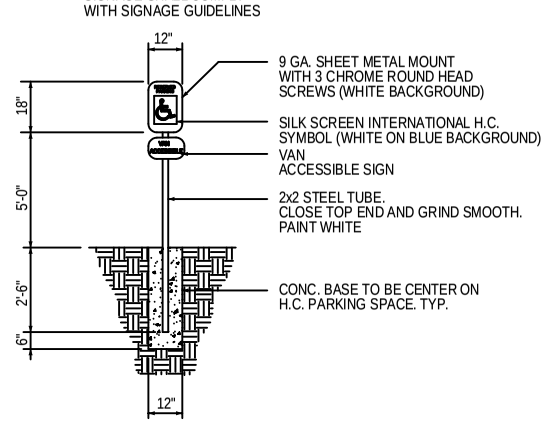

HANDICAP PARKING SIGN

N. T. S.

LEGEND

- PROPERTY LINE
- SETBACK
- NEW BUILDING OUTLINE
- CONC. WASTE RECEPTACLE
- HANDICAP PARKING SIGN

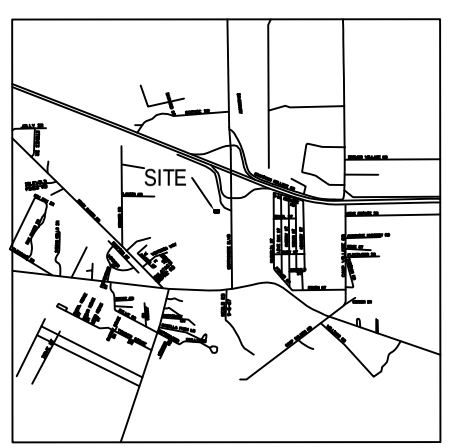

VICINITY MAP

N.T.S.

LANDSCAPE LEGEND

- CRAPE TREE MINIMUM OF 10' TO 12' HIGH CALIPER OF 2 1/2" MEASURED AT 2 FT. ABOVE THE GROUND REQUIRED EVERY 20' – 25' O.C.
- NUTTALL OAK TREE MINIMUM OF 8' TO 10' HIGH CALIPER OF 3" MEASURED AT 2 FT. ABOVE THE GROUND REQUIRED EVERY 20' O.C.
- LIVE OAK CALIPER OF 3" MEASURED AT 2 FT. ABOVE THE GROUND REQUIRED EVERY 20' O.C.
- DWARF CAMELLIA SHALL NO EXCEED 4' IN HEIGHT AT MATURITY
- MULCH (PINE NEEDLES OR BARK) WITH FLOWERBEDS PROVIDED AT PEDESTRIAN WALKWAYS WHERE APPLICABLE

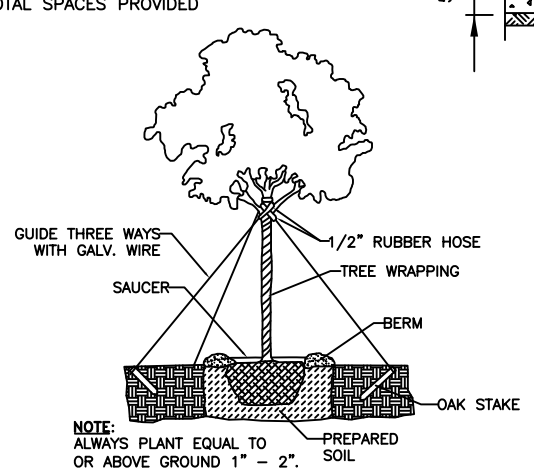

TYPICAL TREE PLANTING DETAIL

N. T. S.

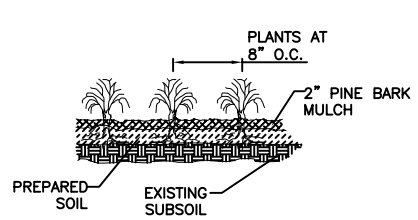

GROUND COVER DETAIL

N. T. S.

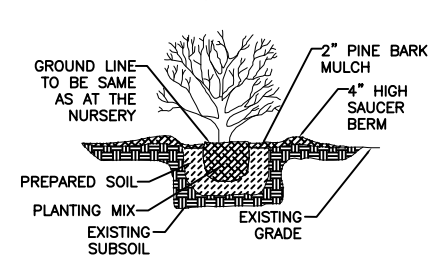

SHRUB DETAIL

N. T. S.

LANDSCAPING PLAN

LA QUINTA INN & SUITES #12
HOLIDAY BOULEVARD
SLIDELL, LOUISIANA

LA QUINTA INN & SUITES #12

DAMMON ENGINEERING, INC.
1095 FLORIDA AVENUE 985-649-5832 SLIDELL, LA. 70458
DAMMONENGINEERING.COM

SCALE: 1"=20'
FILE:
JOB NO. 1828
DATE: 2-15-07
SHEET
C-2
OF