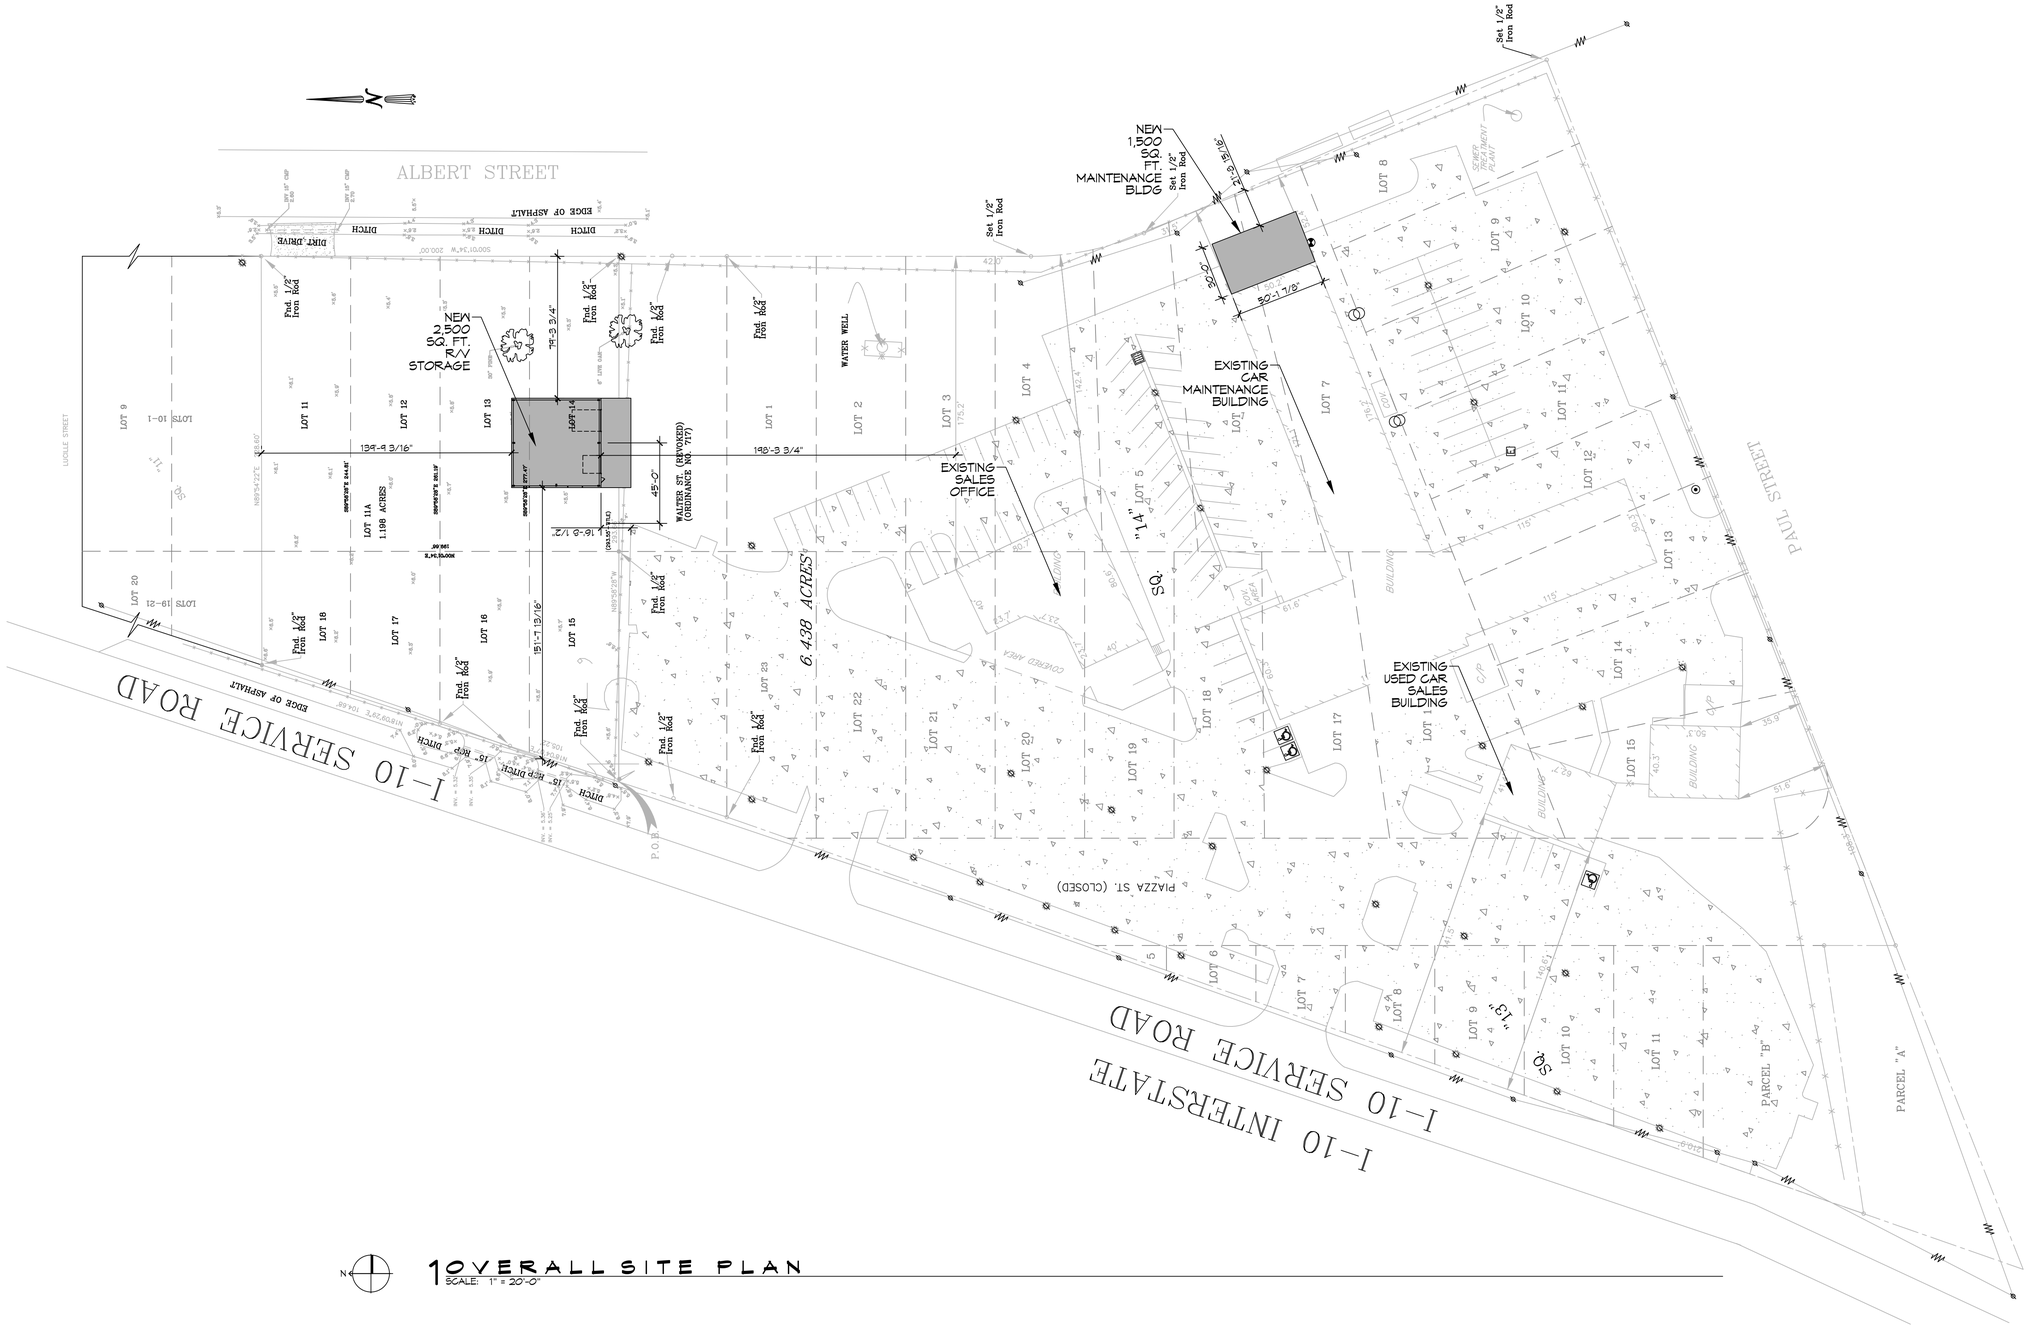

1 OVERALL SITE PLAN
SCALE: 1" = 20'-0"

DAMMON ENGINEERING, INC.
LOUISIANA & MISSISSIPPI

Chief Engineer: Brian Mistich, PE
554 Old Spanish Trail
Slidell, LA 70458

www.dammonengineering.com
info@dammonengineering.com
PH: 985.649.5832

#	DESCRIPTION	DATE

REVISIONS

SEAL:

NEW R/V STORAGE

LEGACY BUICK GMC SLIDELL

239 E HOWZE BEACH RD.
SLIDELL, LA 70460

JOB No:	24-71	DATE:	01-24-25
DRAWN BY:	GKD	CHECKED BY:	JMS

The plans & drawings and specifications, designs and arrangements represented thereon are and shall remain the property of Dammon Engineering, and no part thereof shall be used, reproduced or copied in any form or manner without the express written permission of Dammon Engineering. Read contract with this drawing for specifications and conditions of use. Dammon Engineering, Inc. Louisiana & Mississippi Licensed Professional Engineers

SHEET TITLE:
OVERALL SITE PLAN

DRAWING NUMBER:

C101

SHEET No: 2 of 7