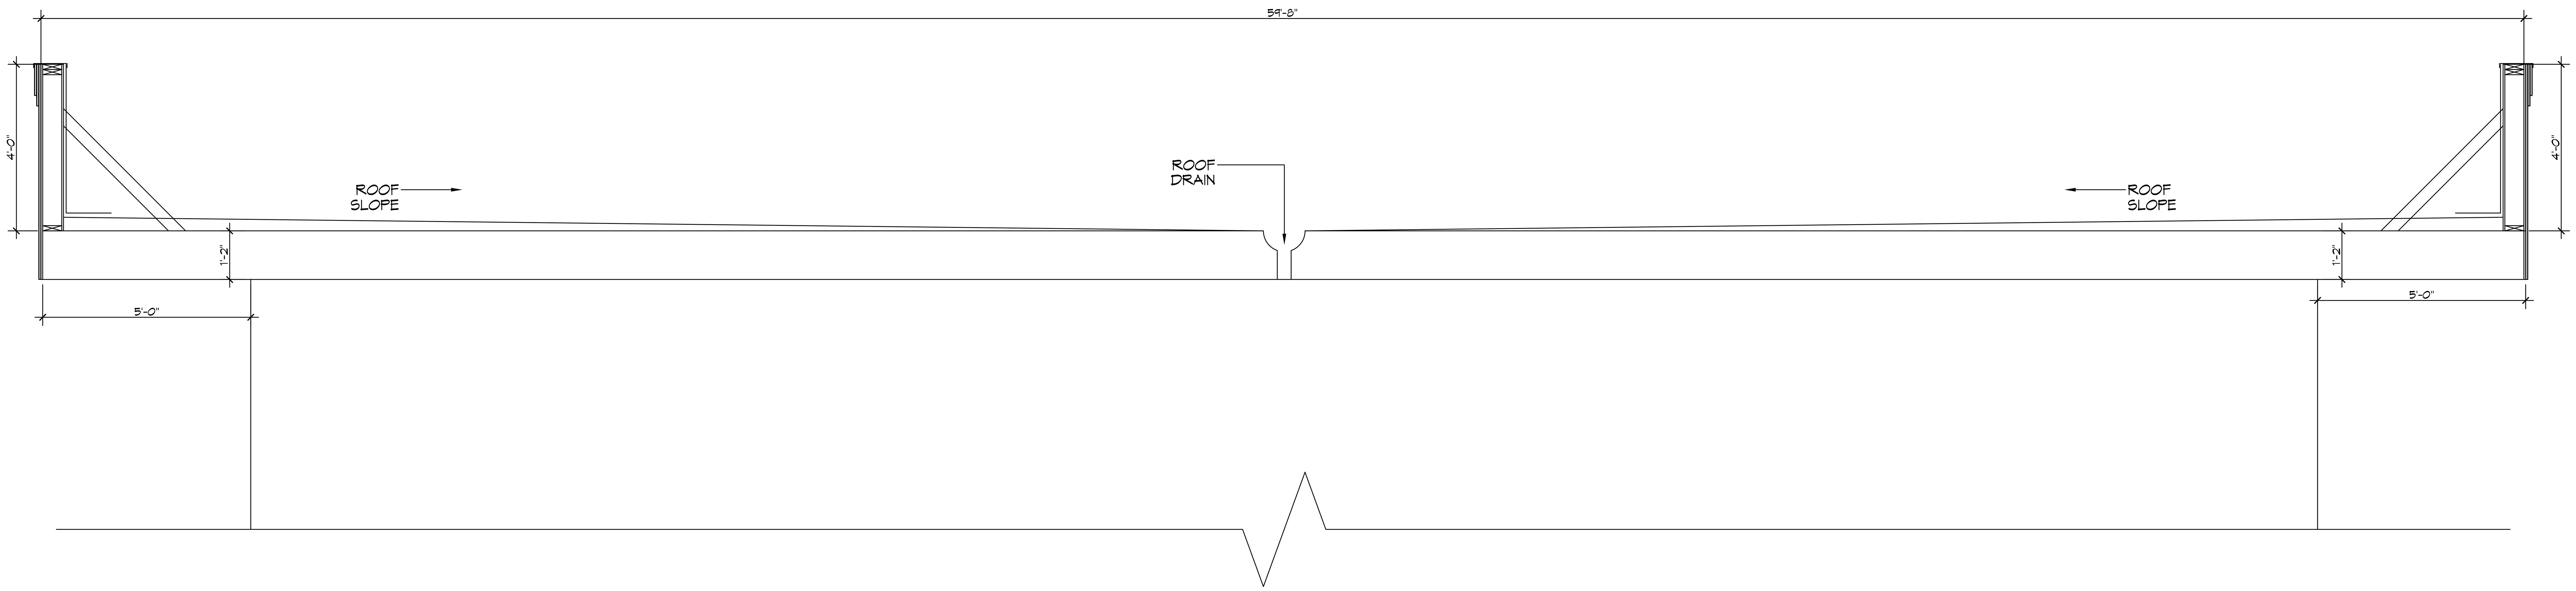

2 ROOF SECTION
SCALE: 1/2"= 1'-0"

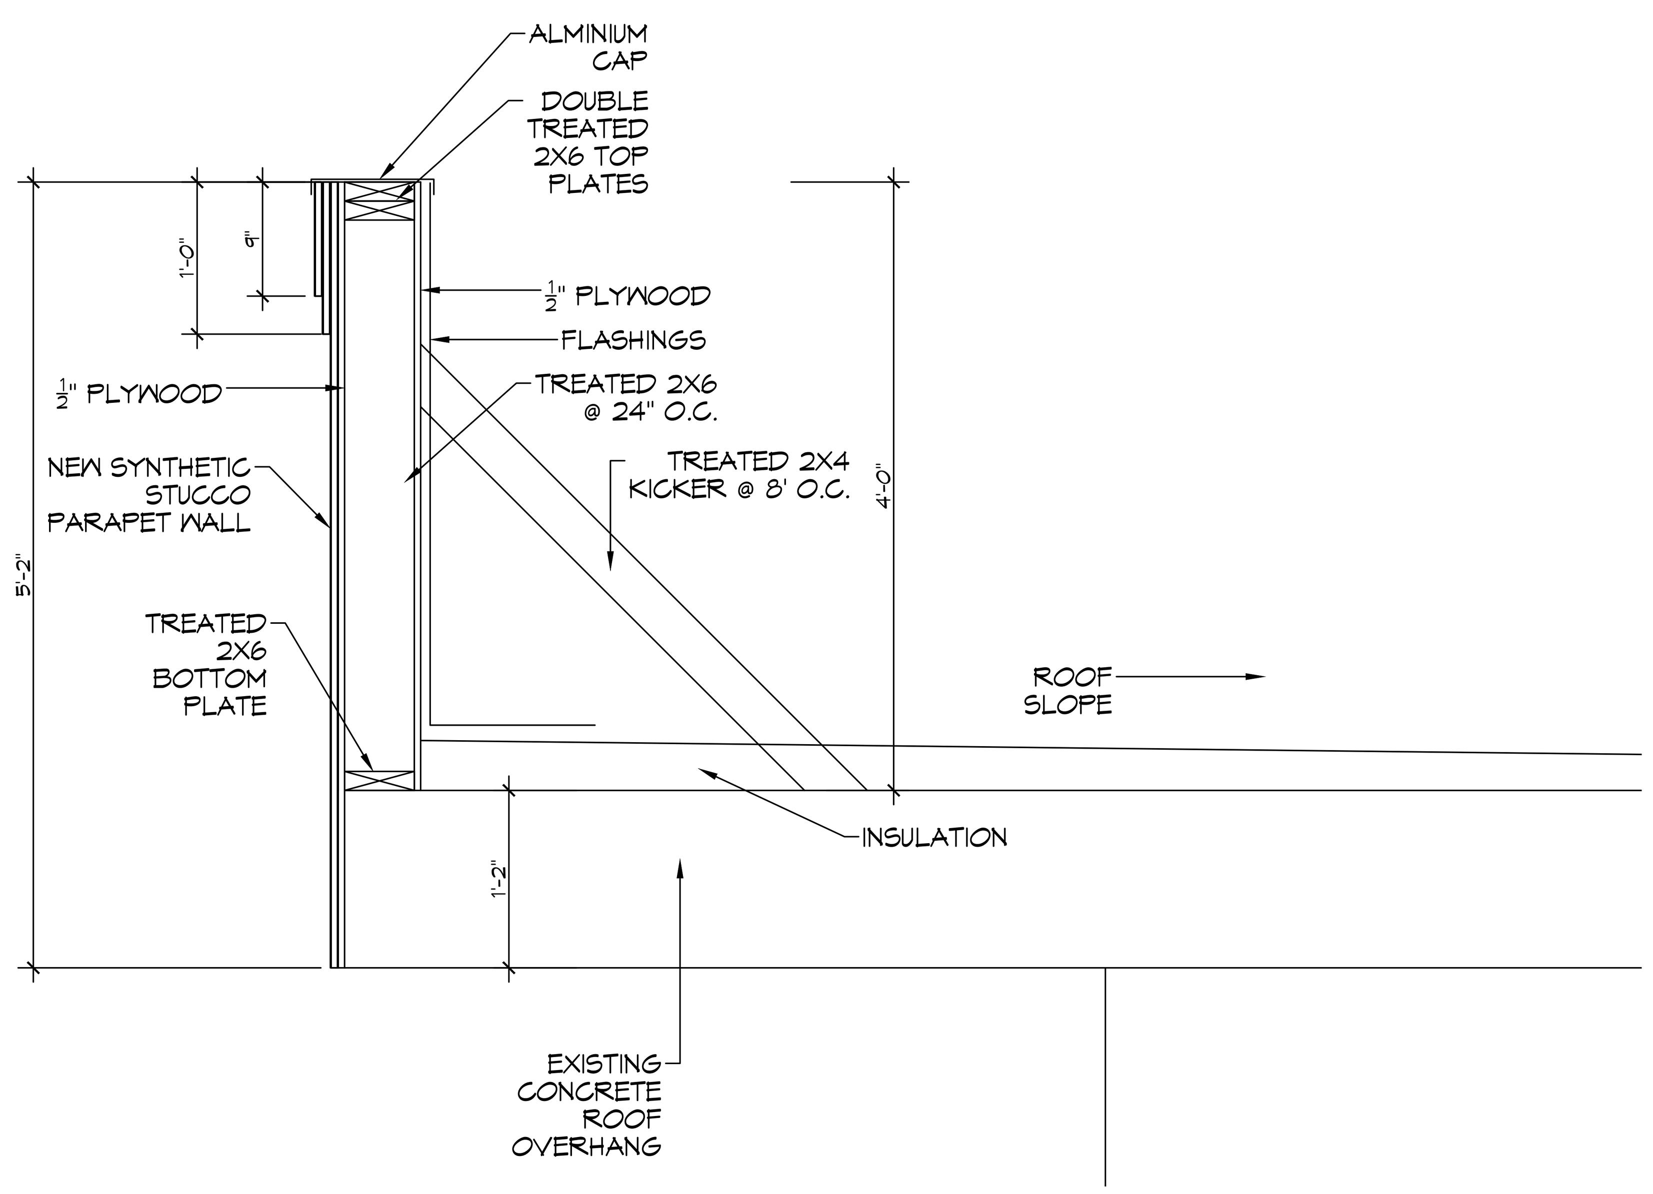

3 ROOF SECTION
SCALE: 1"= 1'-0"

DAMMON ENGINEERING, INC.
LOUISIANA & MISSISSIPPI
Chief Engineer: Brian Mistich, PE
554 Old Spanish Trail
Slidell, LA 70458
www.dammonengineering.com
info@dammonengineering.com
PH: 985.649.5832

#	DESCRIPTION	DATE

REVISIONS

SEAL:

NEW ROOF PLAN
RED ROOF INN
1662 GAUSE BLVD,
SLIDELL, LA 70458

JOB No:	2481	DATE:	09-12-2023
DRAWN BY:	CKD	CHECKED BY:	JMS

The above drawings and specifications, designs and arrangements represented thereby are and shall remain the property of Dammon Engineering, and no part thereof shall be copied, disclosed to others, or used in connection with any work or project other than the specific project for which the have been prepared and developed without written consent of Dammon Engineering. Visual contact with these drawings or specifications shall constitute conclusive evidence of acceptance of these restrictions.

SHEET TITLE:
ROOF SECTION AND DETAIL

DRAWING NUMBER:
A102

SHEET No: 1 of 1