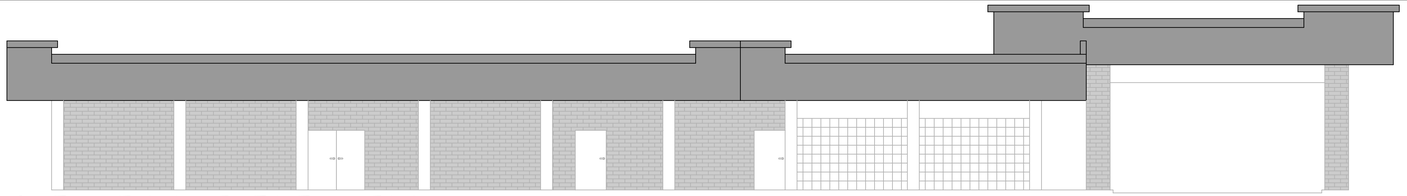

1 NEW FRONT ELEVATION
SCALE: 1/8"= 1'-0"

2 NEW REAR ELEVATION
SCALE: 1/8"= 1'-0"

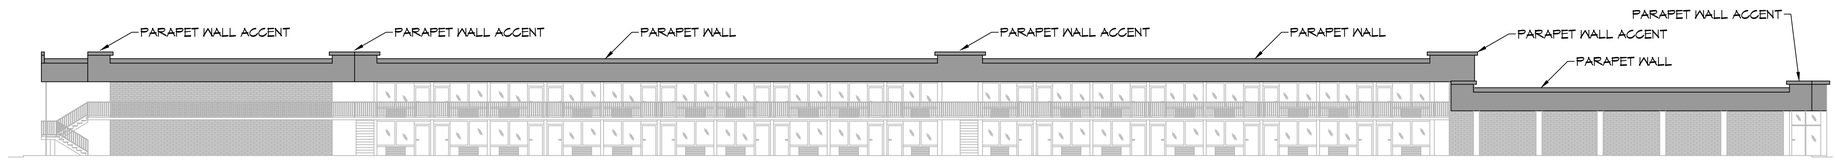

4 NEW SIDE ELEVATION
SCALE: 1/16"= 1'-0"

3 NEW SIDE ELEVATION
SCALE: 1/16"= 1'-0"

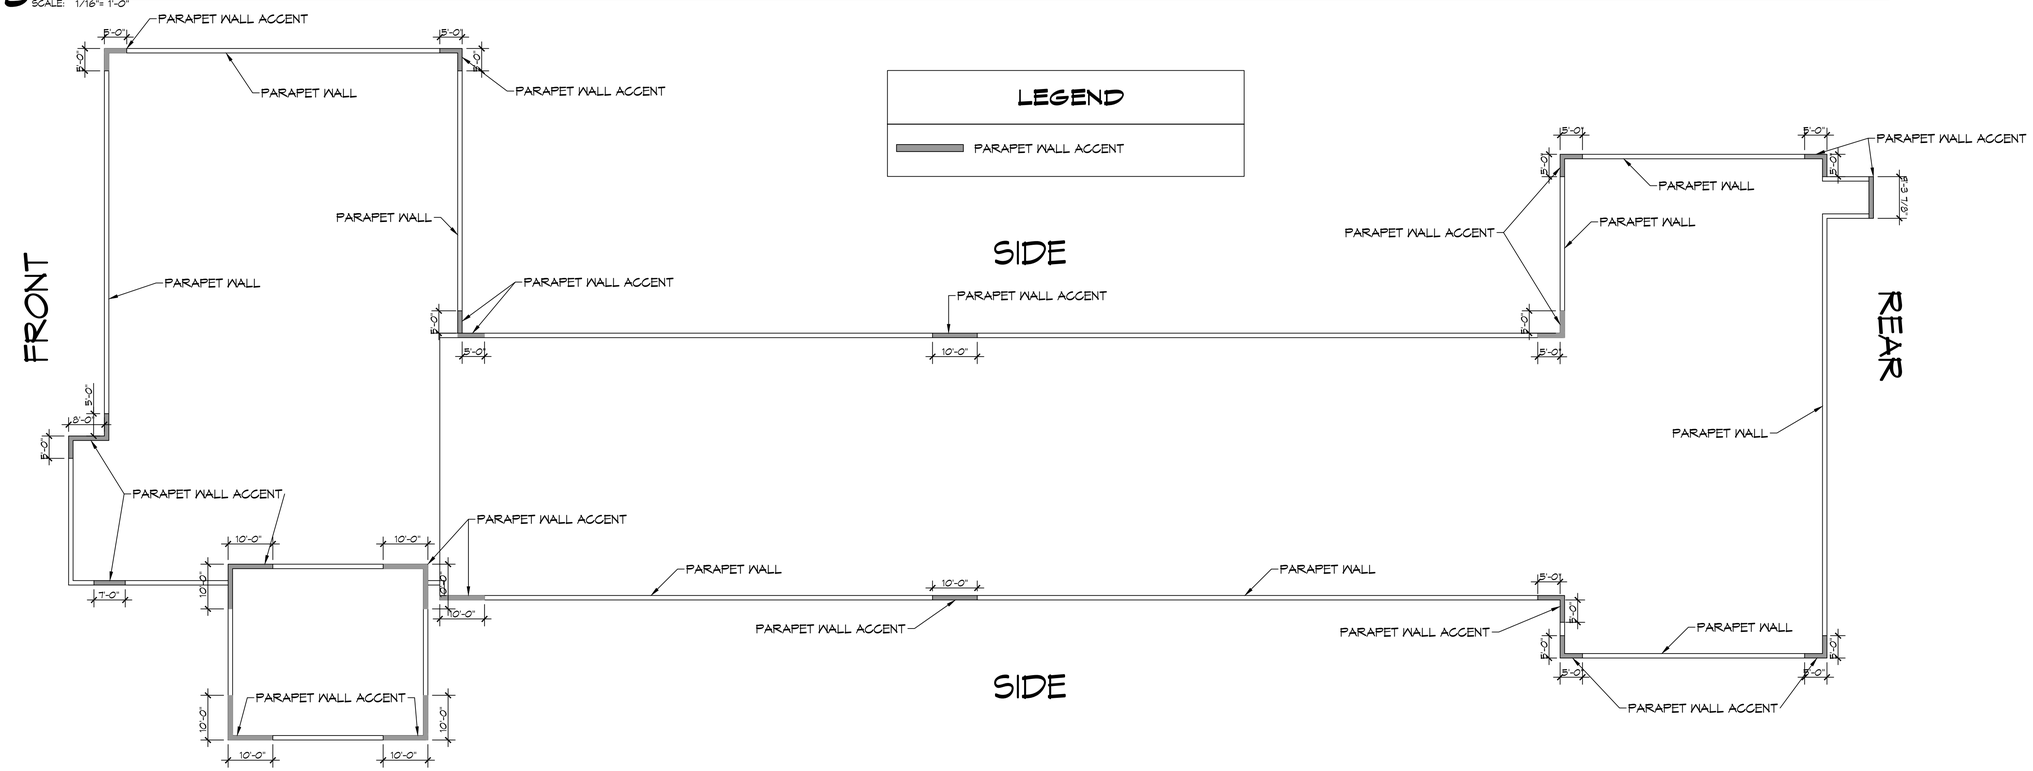

PARAPET WALL KEY PLAN
SCALE: 1/16"= 1'-0"

DAMMON ENGINEERING, INC.
LOUISIANA & MISSISSIPPI

www.dammonengineering.com
info@dammonengineering.com
PH: 985.649.5832

Chief Engineer: Brian Mistich, PE
5544 Highway 77
Slidell, LA 70458

#	DESCRIPTION	DATE

REVISIONS

SEAL:

NEW ROOF PLAN
RED ROOF INN
1662 GAUSE BLVD.
SLIDELL, LA 70458

JOB No:	2481
DATE:	04-12-2023
DRAWN BY:	GKD
CHECKED BY:	JMS

These plans and specifications, regardless of form or purpose, are the property of Dammon Engineering, Inc. and shall not be used for any purpose other than that for which they are specifically prepared and delivered. Reproduction or alteration of these plans and specifications without written consent of Dammon Engineering, Inc. is prohibited. Any reproduction or alteration of these plans and specifications without written consent of Dammon Engineering, Inc. is done at the risk of the person or entity doing so, and Dammon Engineering, Inc. shall not be liable for any damages resulting therefrom.

SHEET TITLE:
EXISTING BUILDING ELEVATIONS

DRAWING NUMBER:
A103

SHEET No: 6 of 1

FILE NAME: J:_Hotels-Motels\2481 - Red Roof Inn Slidell\Drawings\Current Drawings\A103 - Elevation Plan.dwg PLOT DATE & TIME: Monday, October 9, 2023 3:10:06 AM