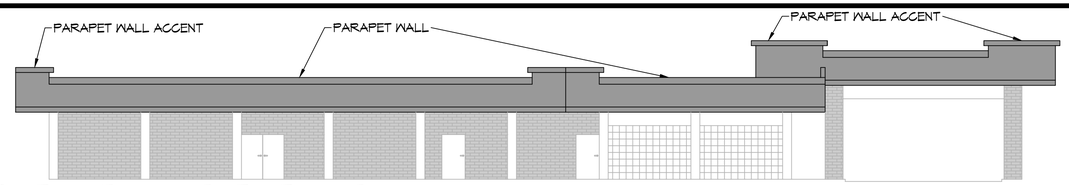

4 NEW FRONT ELEVATION
SCALE: 1/8"= 1'-0"

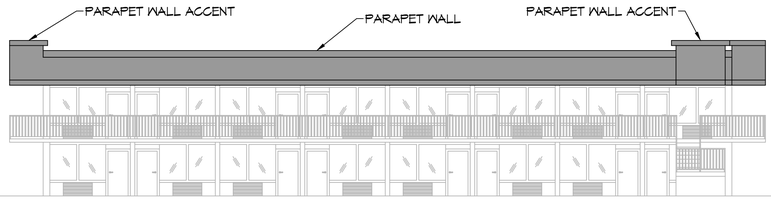

5 NEW REAR ELEVATION
SCALE: 1/8"= 1'-0"

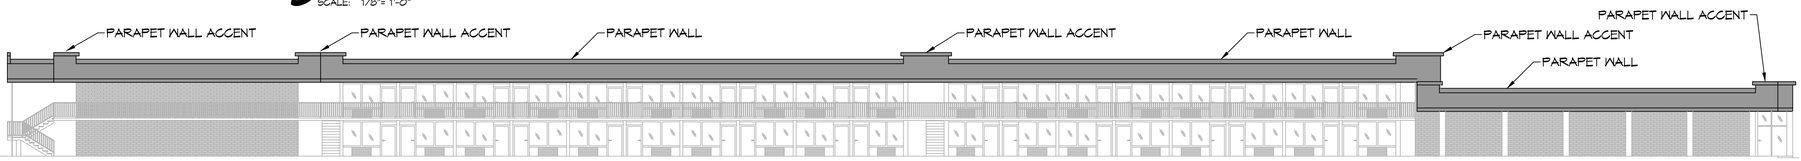

6 NEW SIDE ELEVATION
SCALE: 1/16"= 1'-0"

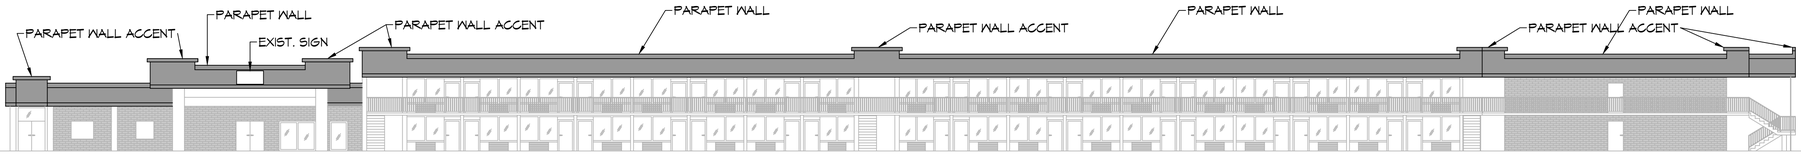

7 NEW SIDE ELEVATION
SCALE: 1/16"= 1'-0"

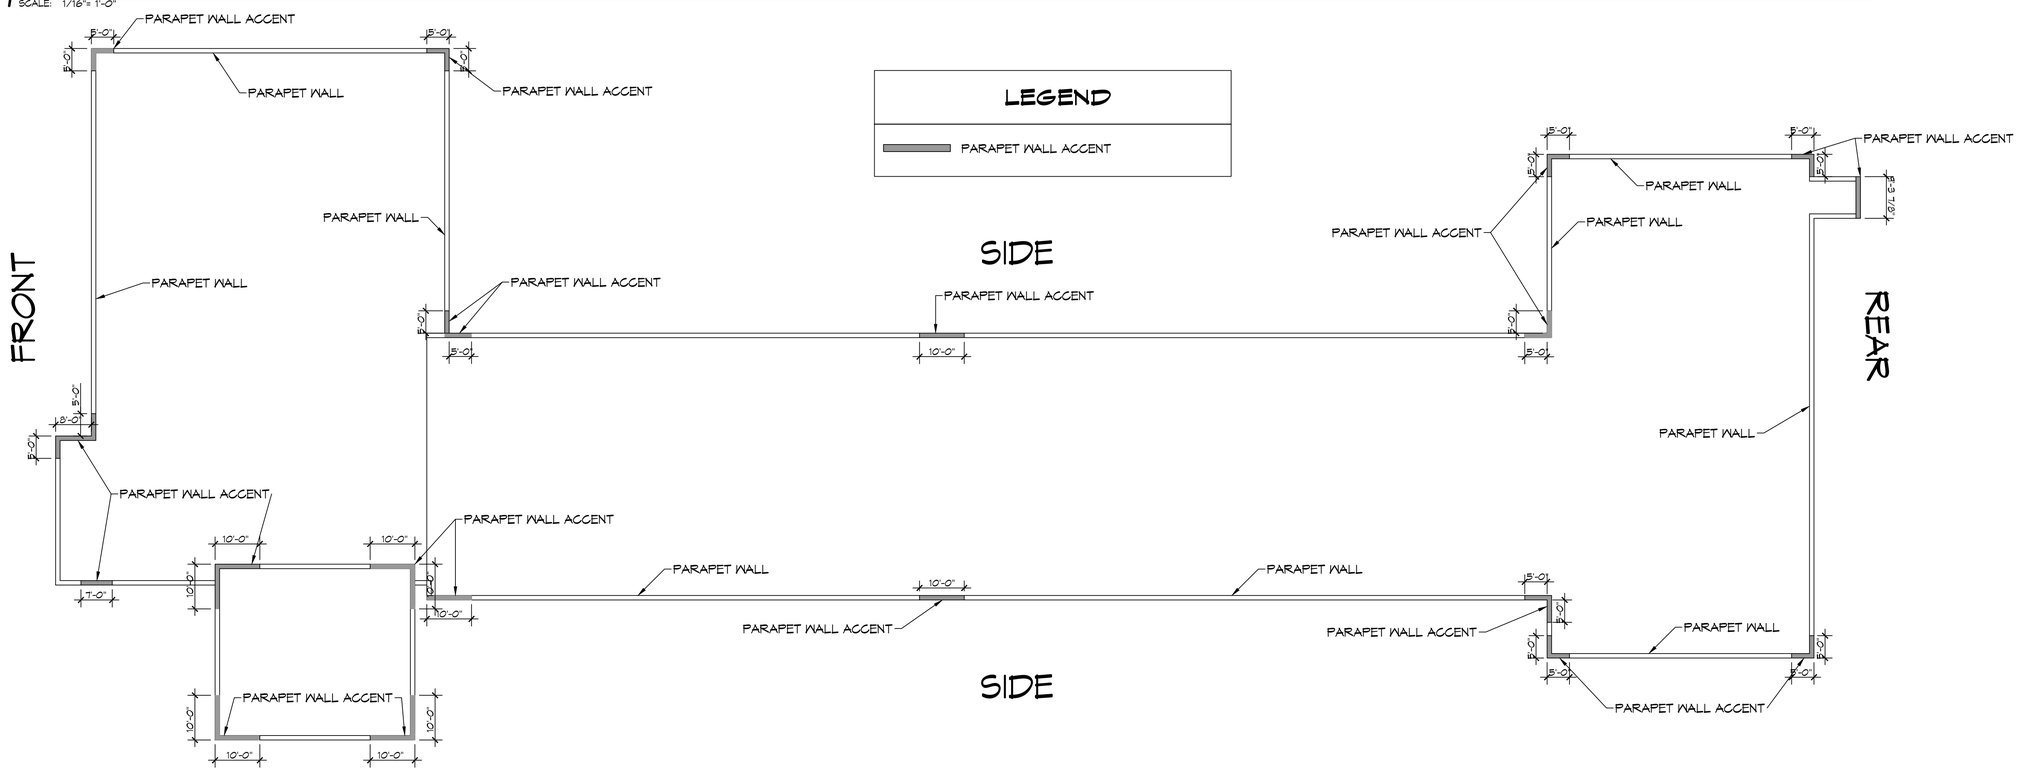

8 PARAPET WALL KEY PLAN
SCALE: 1/16"= 1'-0"

FILE NAME: J:\- Hosts-Hotels\2481 - Red Roof Inn Slidell\Drawings\Current Drawings\A102 - Roof Elevation Plan.dwg PLOT DATE & TIME: Monday, October 23, 2023 3:57:27 PM

DAMMON ENGINEERING, INC.
LOUISIANA & MISSISSIPPI
www.dammonengineering.com
info@dammonengineering.com
PH: 985.649.5832

Chief Engineer: Brian Mistich, PE
Structural Engineer: Tom Trail
Slidell, LA 70458

#	DESCRIPTION	DATE

REVISIONS

SEAL:

NEW PARTIAL RENOVATION

RED ROOF INN

1662 GAUSE BLVD.
SLIDELL, LA 70458

JOB No:	2481
DATE:	04-12-2023
DRAWN BY:	GKD
CHECKED BY:	JMS

These plans and specifications, regardless of form or format, are the property of Dammon Engineering, Inc. and shall remain the property of Dammon Engineering, Inc. The reproduction, alteration or use for any purpose other than those authorized by Dammon Engineering, Inc. is forbidden. Only those versions of plans and specifications bearing the seal of Dammon Engineering, Inc. are valid for construction purposes. Dammon Engineering, Inc. shall not be liable for any reuse of these plans and specifications for purposes other than those for which they have been prepared and developed without written consent of Dammon Engineering, Inc. Visual contact with these plans and specifications shall constitute prima facie evidence of acceptance of these restrictions.

SHEET TITLE:
ROOF ELEVATIONS

DRAWING NUMBER:

A102

SHEET No: 4 of 10