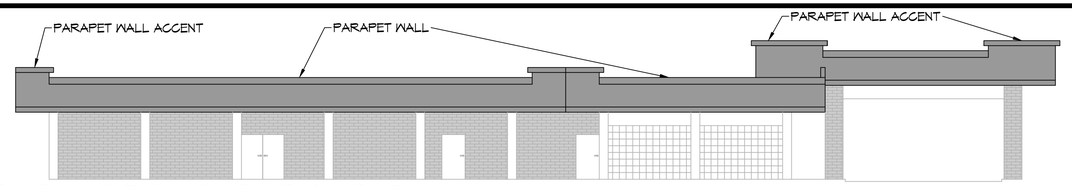

4 NEW FRONT ELEVATION
SCALE: 1/8"= 1'-0"

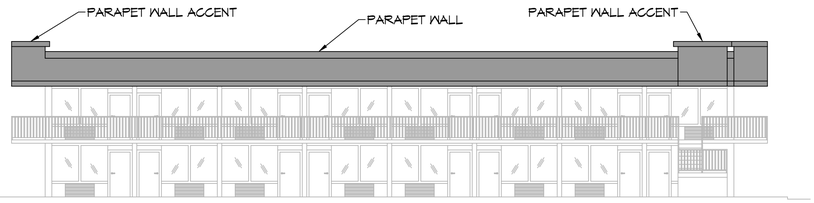

5 NEW REAR ELEVATION
SCALE: 1/8"= 1'-0"

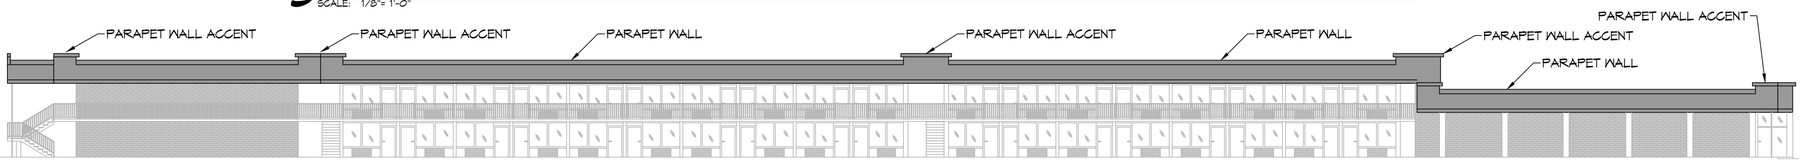

6 NEW SIDE ELEVATION
SCALE: 1/16"= 1'-0"

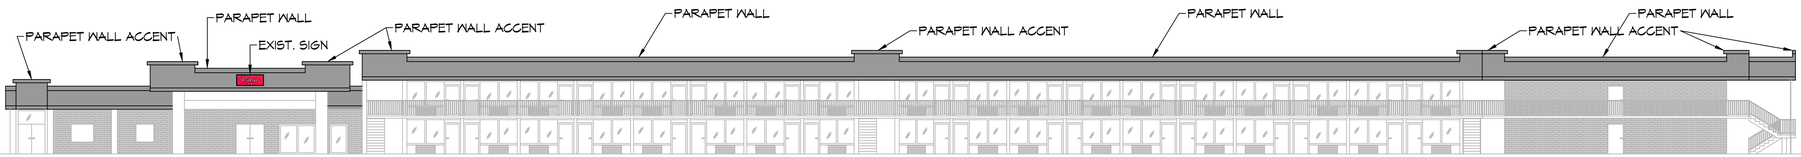

7 NEW SIDE ELEVATION
SCALE: 1/16"= 1'-0"

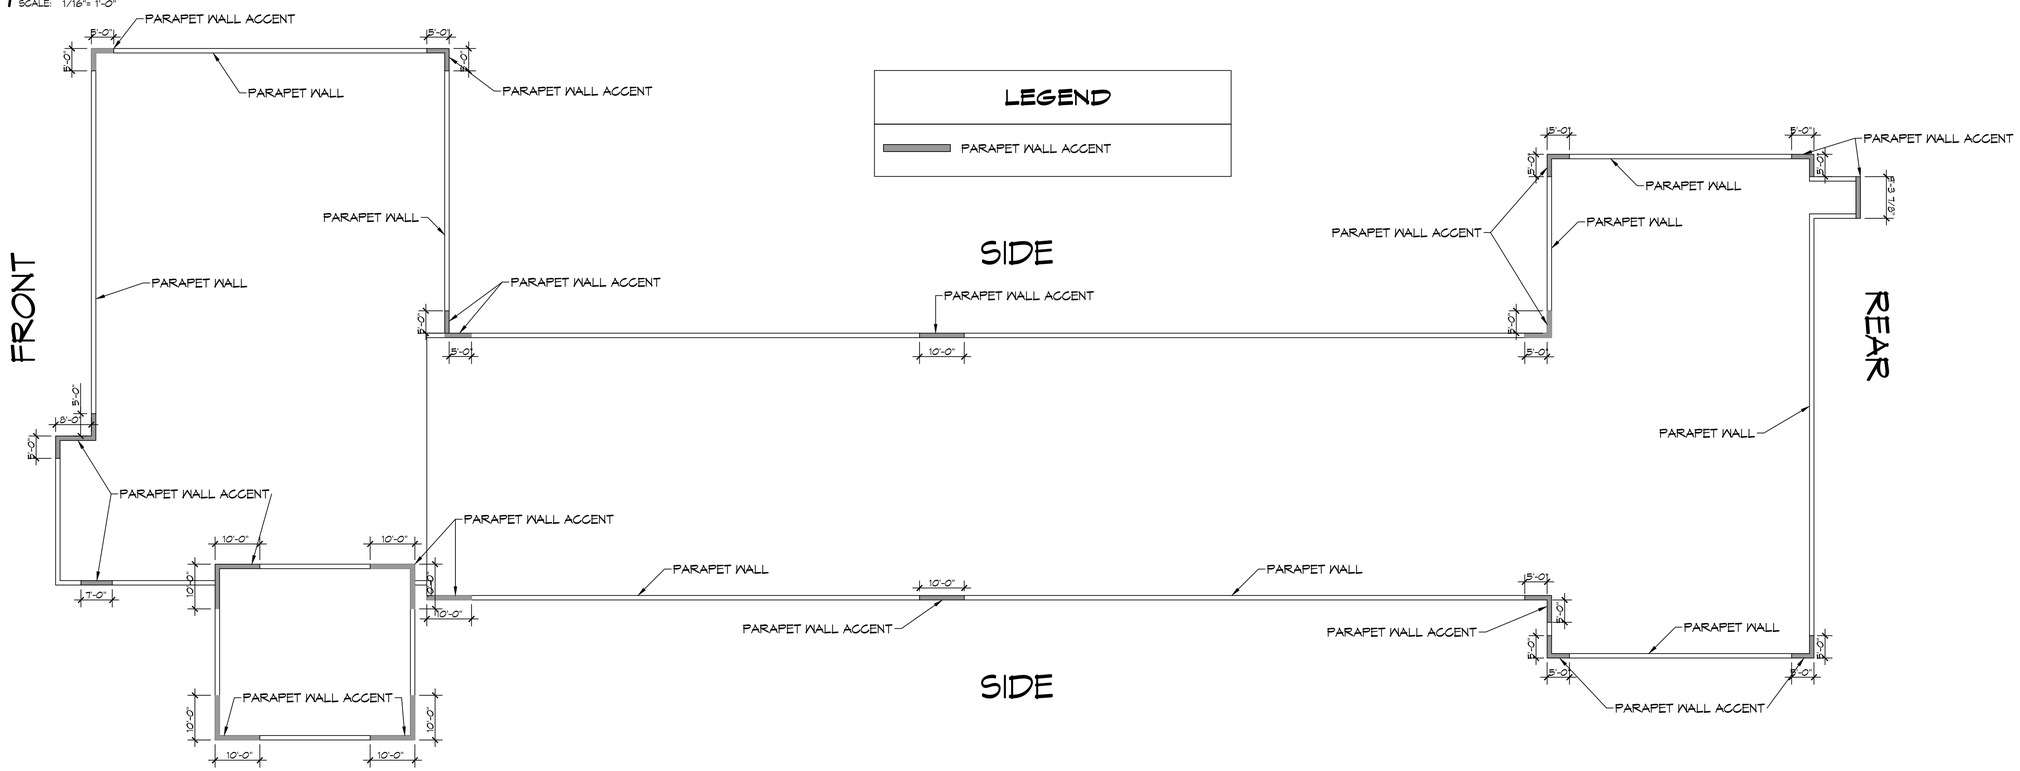

8 PARAPET WALL KEY PLAN
SCALE: 1/16"= 1'-0"

DAMMON ENGINEERING, INC.
LOUISIANA & MISSISSIPPI

www.dammonengineering.com
info@dammonengineering.com
PH: 985.649.5832

Chief Engineer: Brian Mistich, PE
5540 Highway 77 Trail
Slidell, LA 70458

#	DESCRIPTION	DATE

REVISIONS

SEAL:

NEW PARTIAL RENOVATION

RED ROOF INN

1662 GAUSE BLVD.
SLIDELL, LA 70458

JOB No:	2481
DATE:	10-30-2023
DRAWN BY:	GKD
CHECKED BY:	JMS

These and contents, properties of Dammon Engineering, and shall not be reproduced, published or used in any way without the express written consent of Dammon Engineering. Dammon Engineering shall not be liable for any damages arising from the reuse of these documents on any other project for which the have been prepared and developed without written consent of Dammon Engineering. Dammon Engineering shall not be liable for any damages arising from the reuse of these documents on any other project.

SHEET TITLE:
ROOF ELEVATIONS

DRAWING NUMBER:
A102

SHEET No: 4 of 10