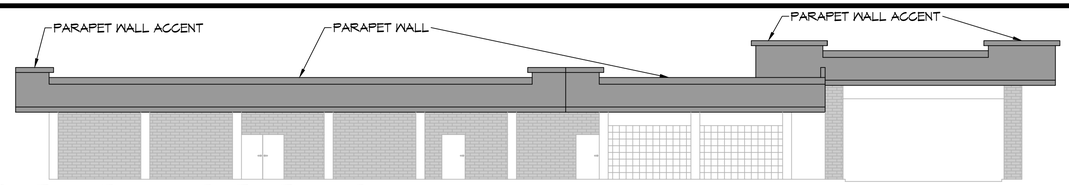

4 NEW FRONT ELEVATION
SCALE: 1/8"= 1'-0"

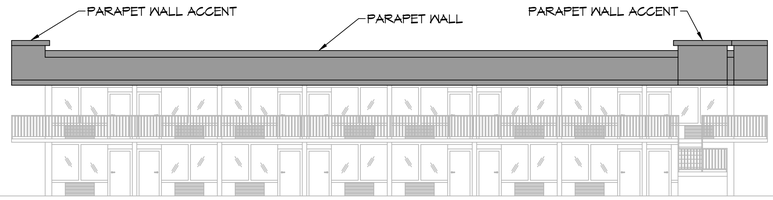

5 NEW REAR ELEVATION
SCALE: 1/8"= 1'-0"

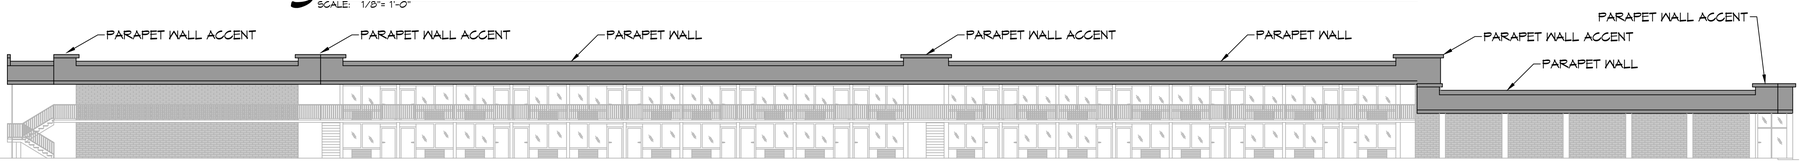

6 NEW SIDE ELEVATION
SCALE: 1/16"= 1'-0"

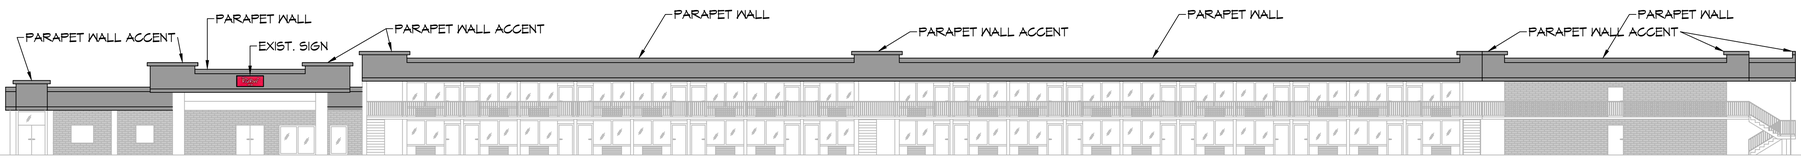

7 NEW SIDE ELEVATION
SCALE: 1/16"= 1'-0"

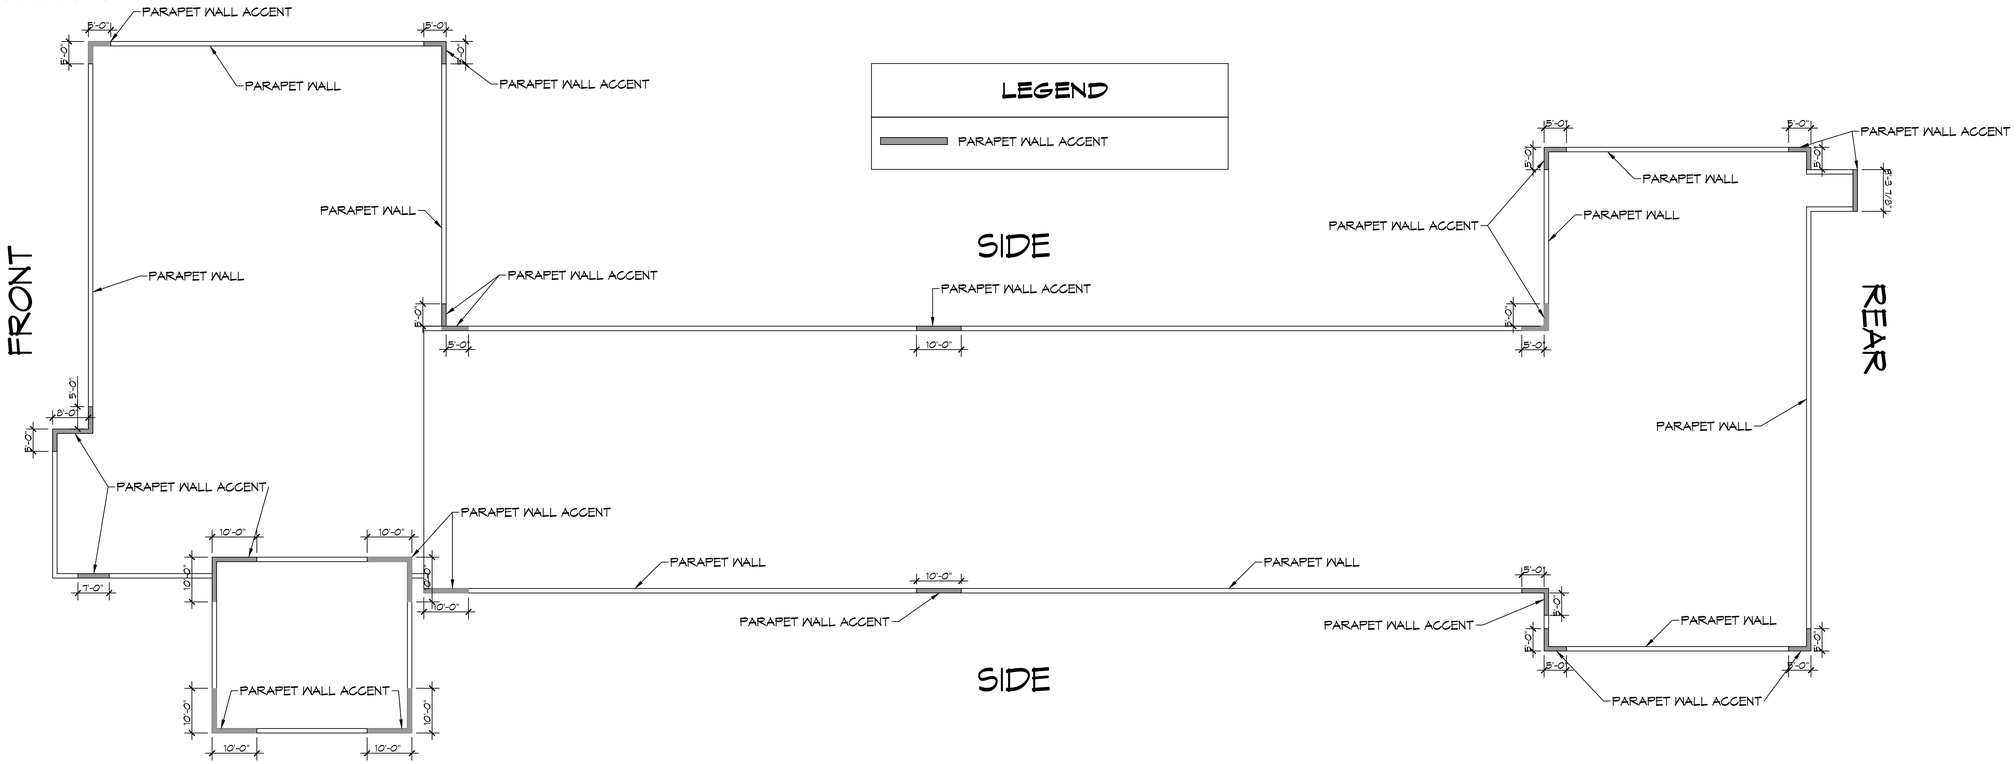

8 PARAPET WALL KEY PLAN
SCALE: 1/16"= 1'-0"

DAMMON ENGINEERING, INC.
LOUISIANA & MISSISSIPPI

www.dammonengineering.com
info@dammonengineering.com
PH: 985.649.5832

Chief Engineer: Brian Mistich, PE
5540 Highway 70 Trail
Slidell, LA 70458

#	DESCRIPTION	DATE

REVISIONS

SEAL:

STATE OF LOUISIANA
BRIAN A. MISTICH
License No. 30187
PROFESSIONAL ENGINEER

NEW PARTIAL RENOVATION

RED ROOF INN

1662 GAUSE BLVD.
SLIDELL, LA 70458

JOB No:	2451
DATE:	11-01-2023
DRAWN BY:	CAD
CHECKED BY:	JMS

THIS DRAWING IS THE PROPERTY OF DAMMON ENGINEERING, INC. AND MUST BE RETURNED ON REQUEST. THIS DRAWING MAY NOT BE REPRODUCED IN WHOLE OR IN PART, NOR MAY IT BE USED FOR ANY OTHER PURPOSE THAN FOR WHICH IT WAS PREPARED WITHOUT WRITTEN CONSENT OF DAMMON ENGINEERING, INC. ALL RIGHTS ARE RESERVED.

SHEET TITLE:
ROOF ELEVATIONS

DRAWING NUMBER:

A102

SHEET No: 4 of 10

FILE NAME: J:\1-Active Jobs\2451 - Red Roof Inn Slidell\Drawings\Current Drawings\A102 - Roof Elevation Plan.dwg PLOT DATE & TIME: Tuesday, November 7, 2023 11:01:34 AM