FILE NAME: J:\- Hotels-Motels\2481 - Red Roof Inn Slidell\Drawings\Current Drawings\A104 - Roof Plan Details.dwg PLOT DATE & TIME: Tuesday, November 7, 2023 11:03:00 AM

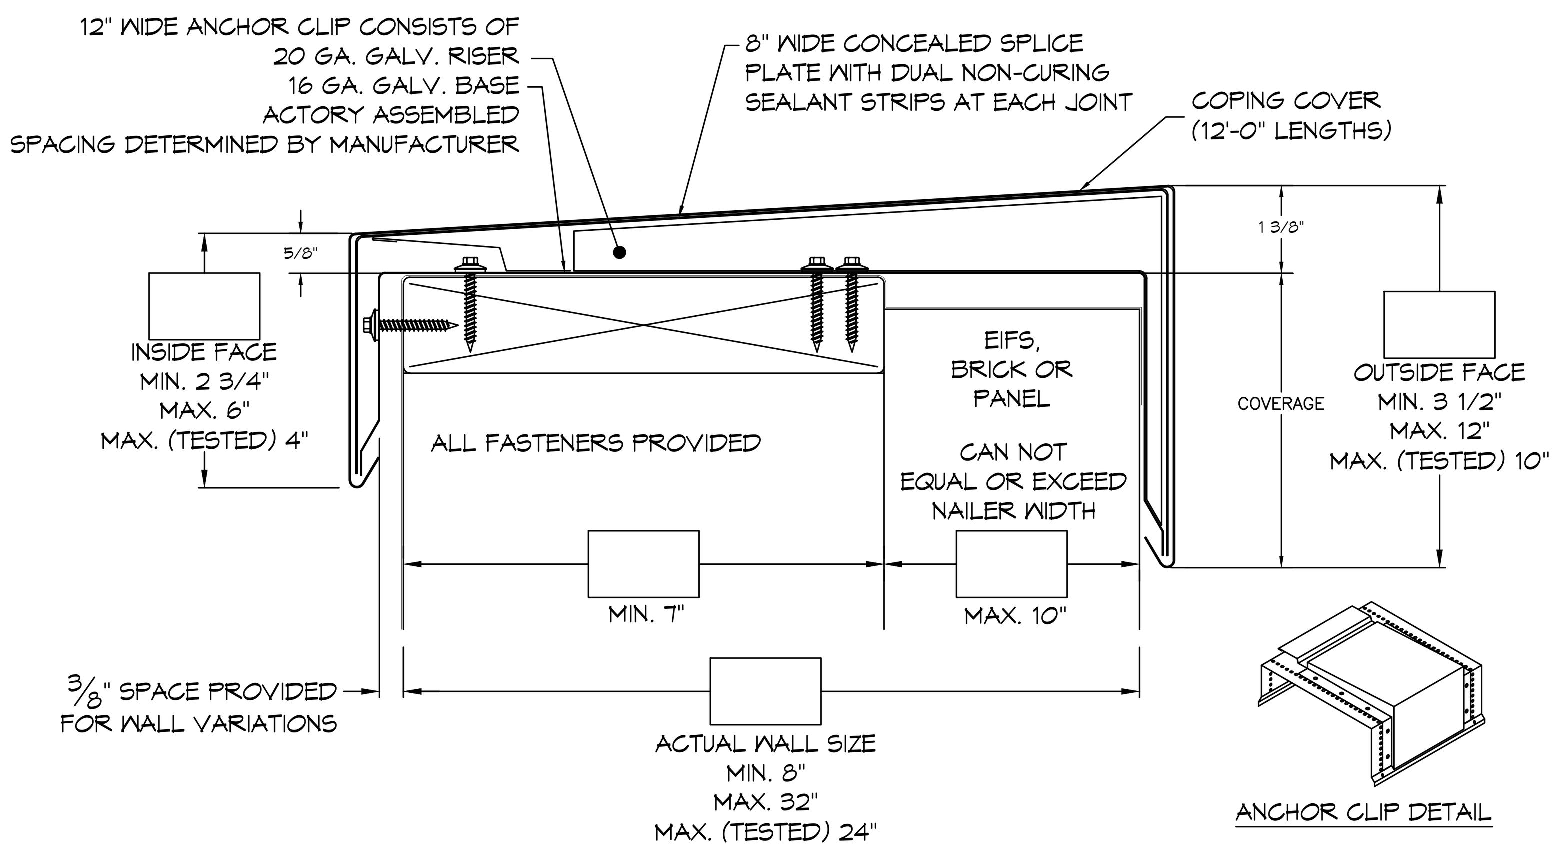

15 ANCHOR CLIP DETAIL
SCALE: N.T.S.

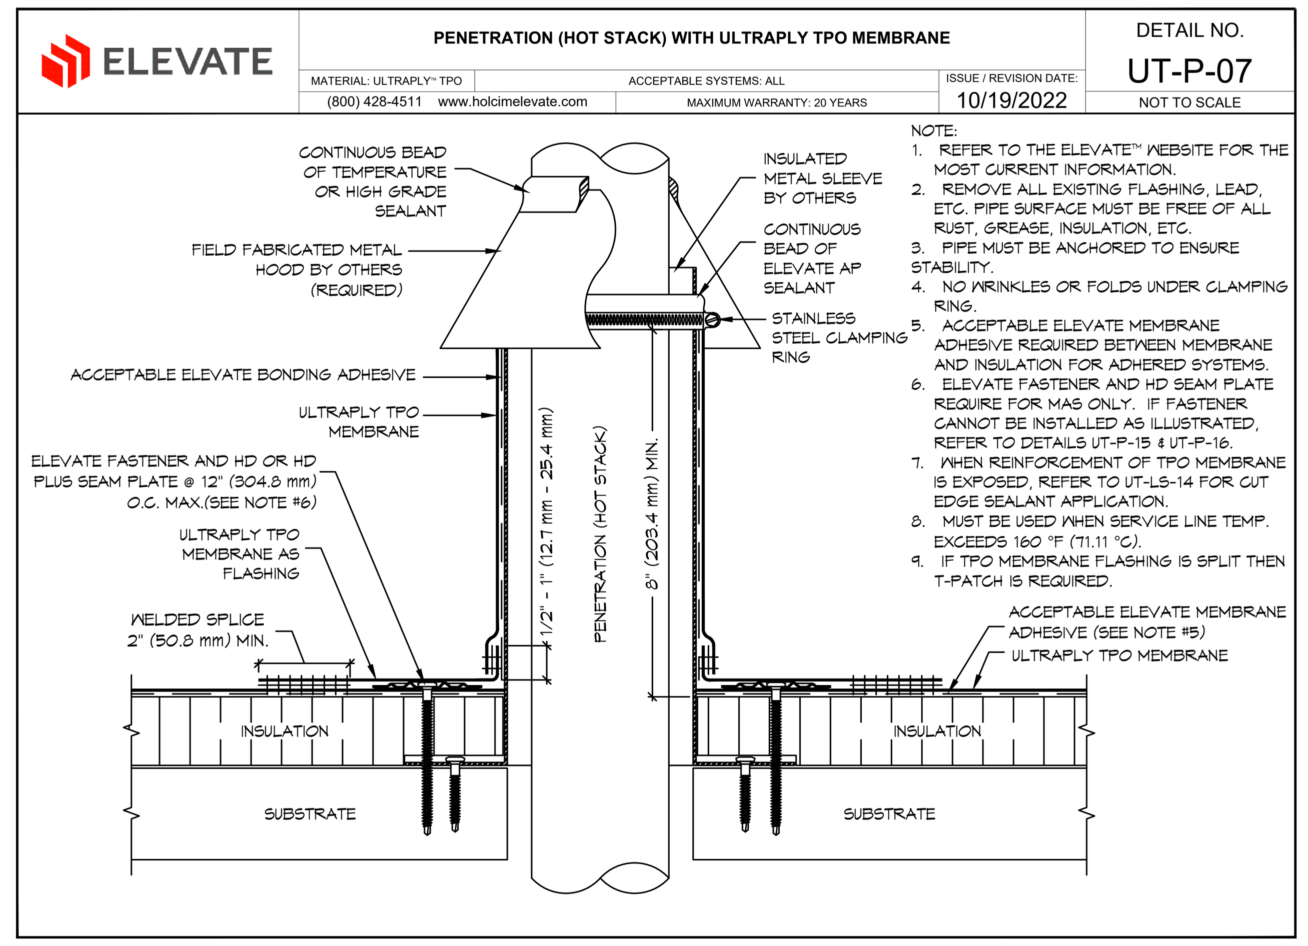

16 HOT STACK DETAIL
SCALE: N.T.S.

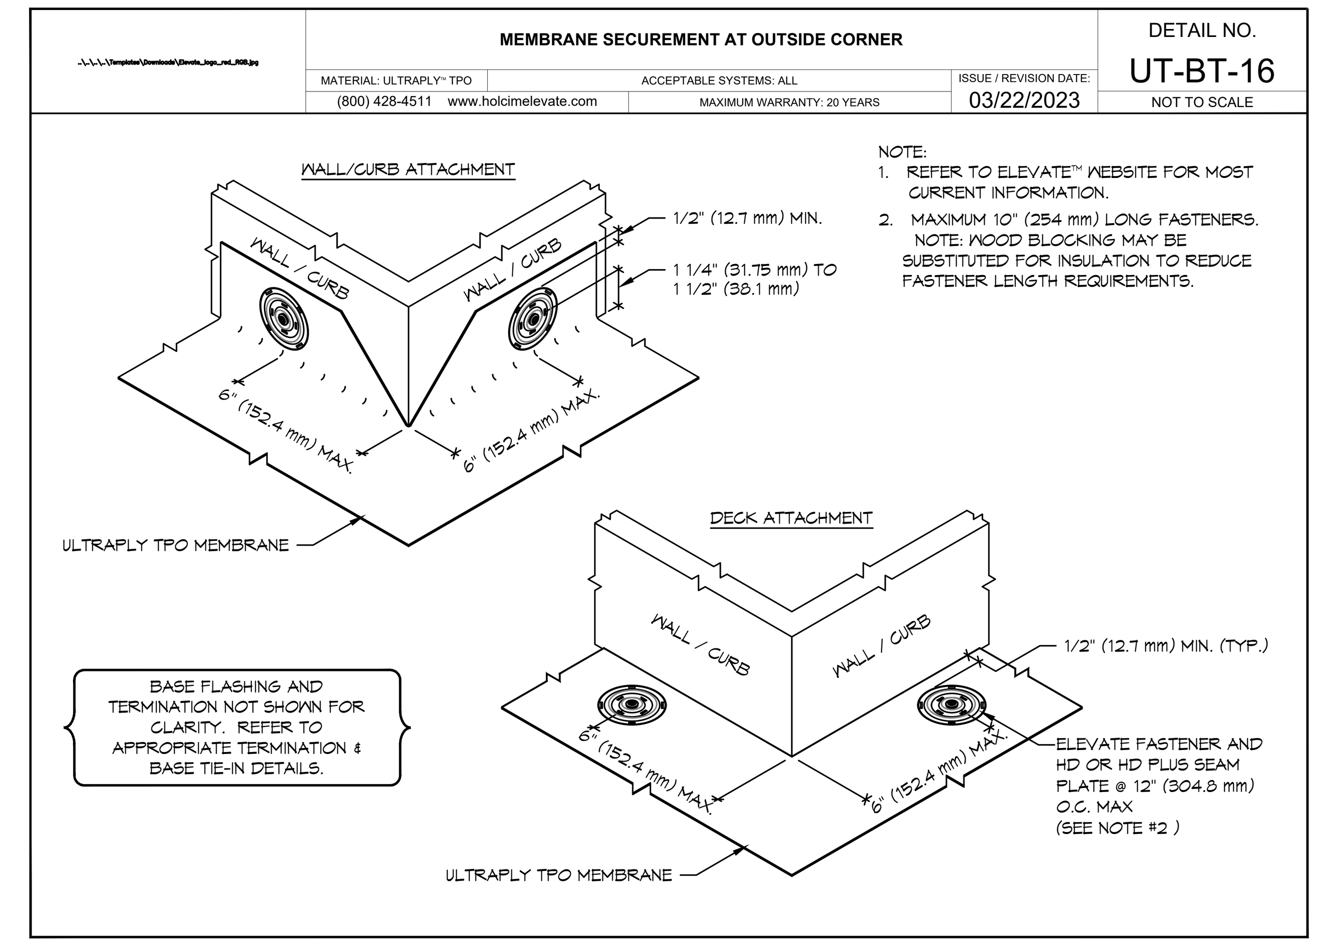

17 MEMBRANE DETAIL
SCALE: N.T.S.

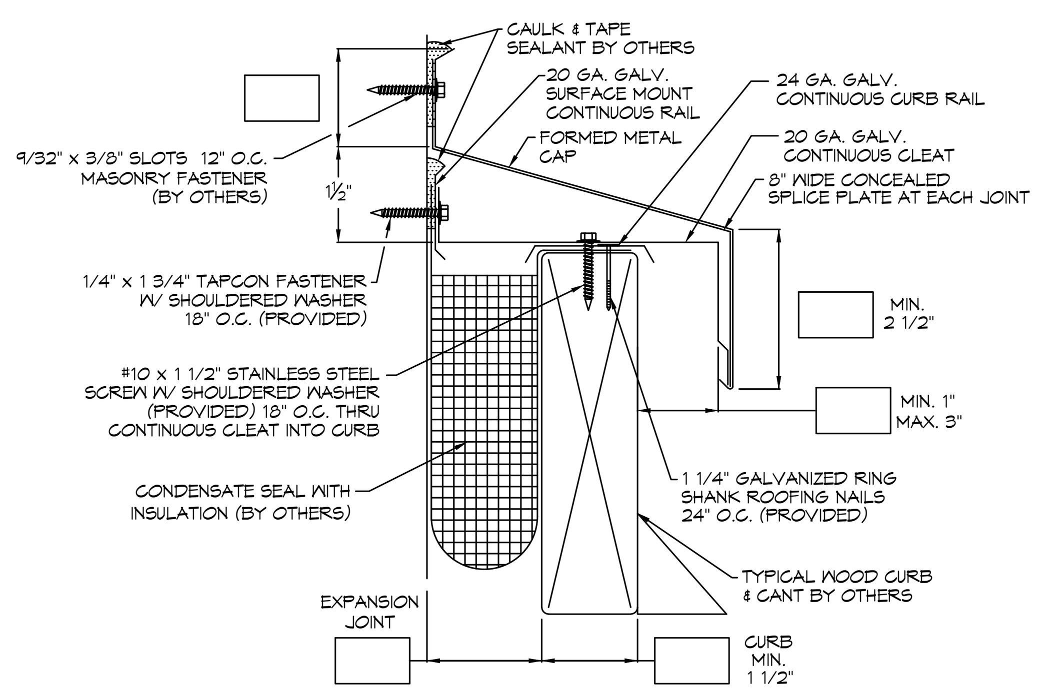

18 ROOF CAP DETAIL
SCALE: N.T.S.

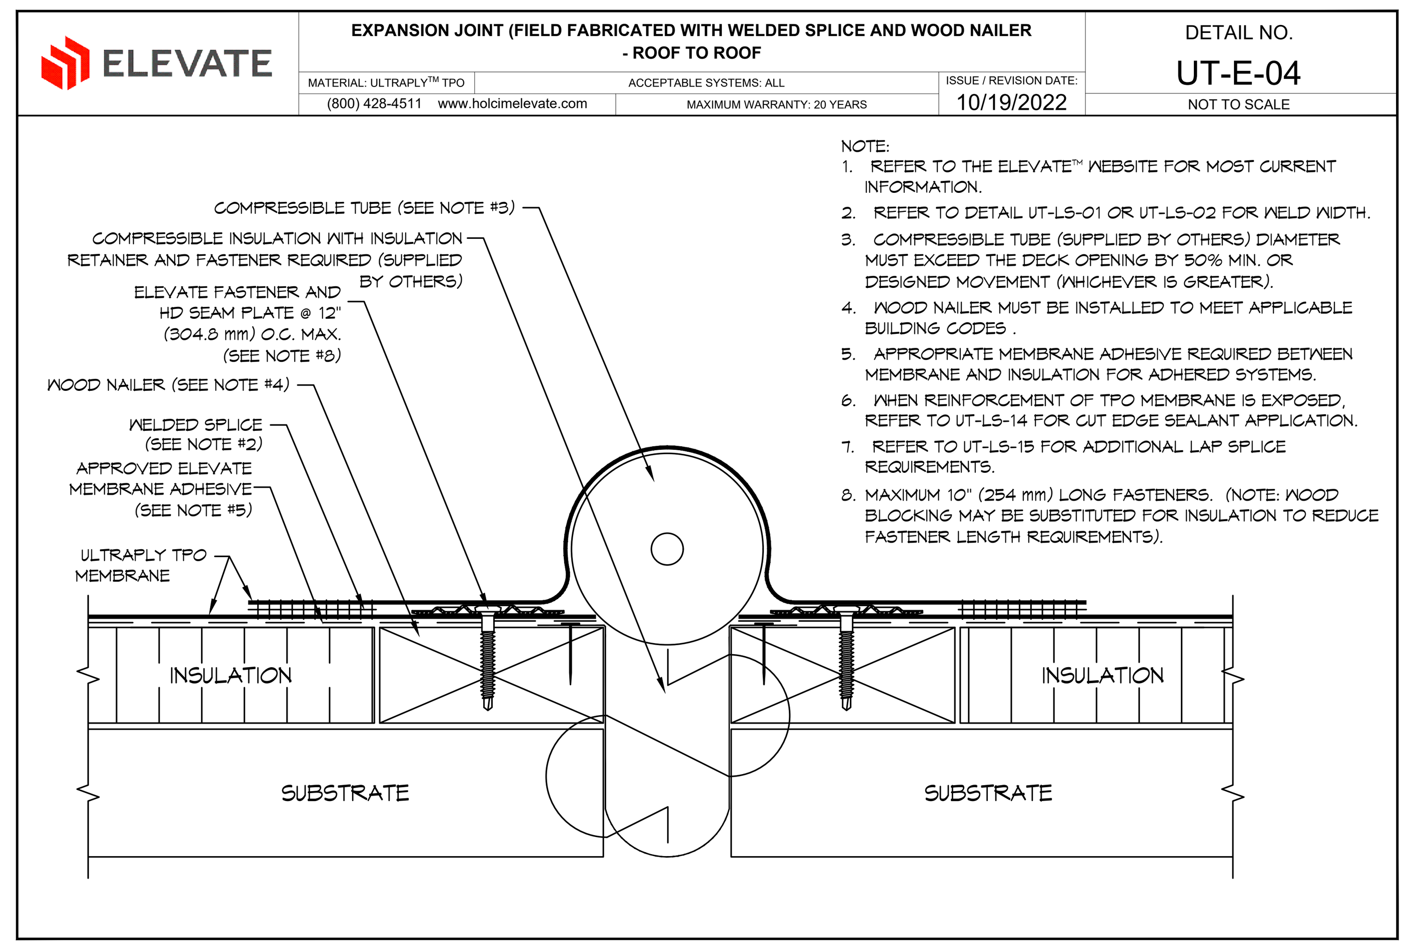

19 EXPANSION JOINT DETAIL
SCALE: N.T.S.

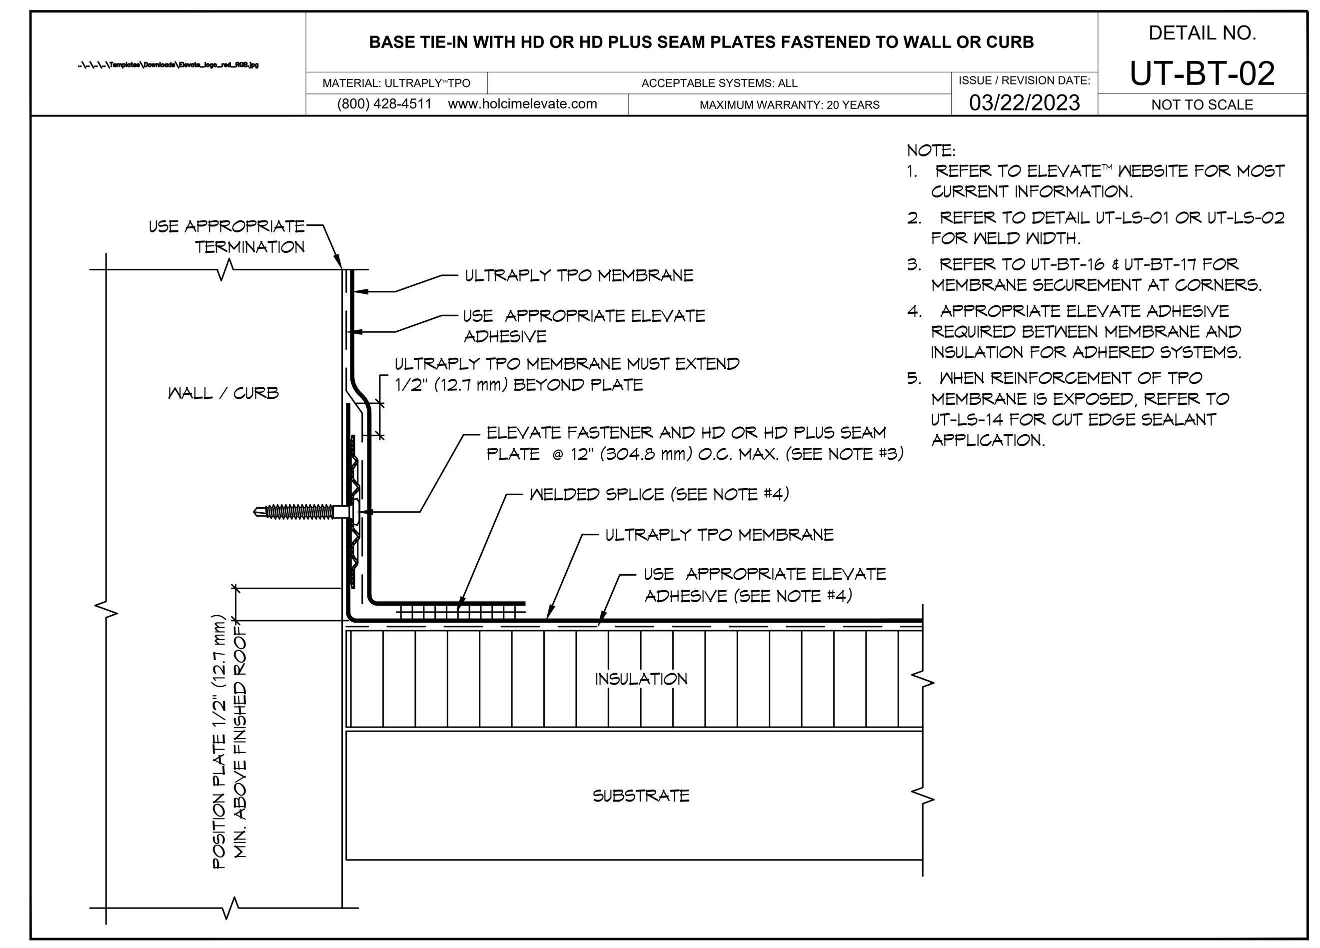

20 BASE TIE-IN DETAIL
SCALE: N.T.S.

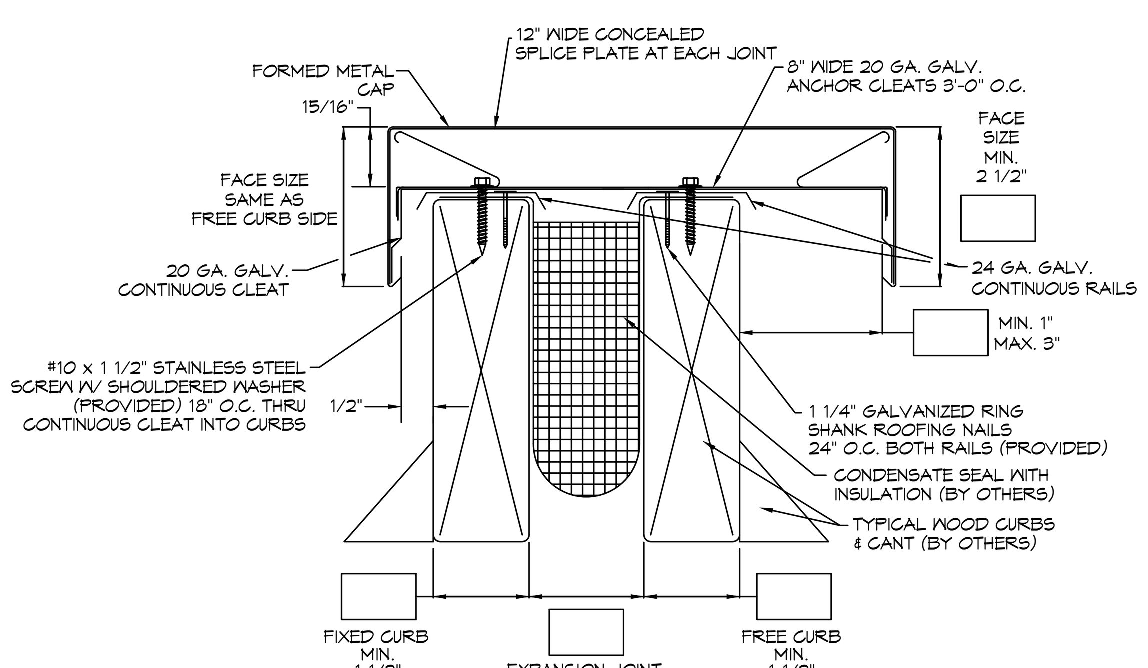

21 ROOF CAP DETAIL
SCALE: N.T.S.

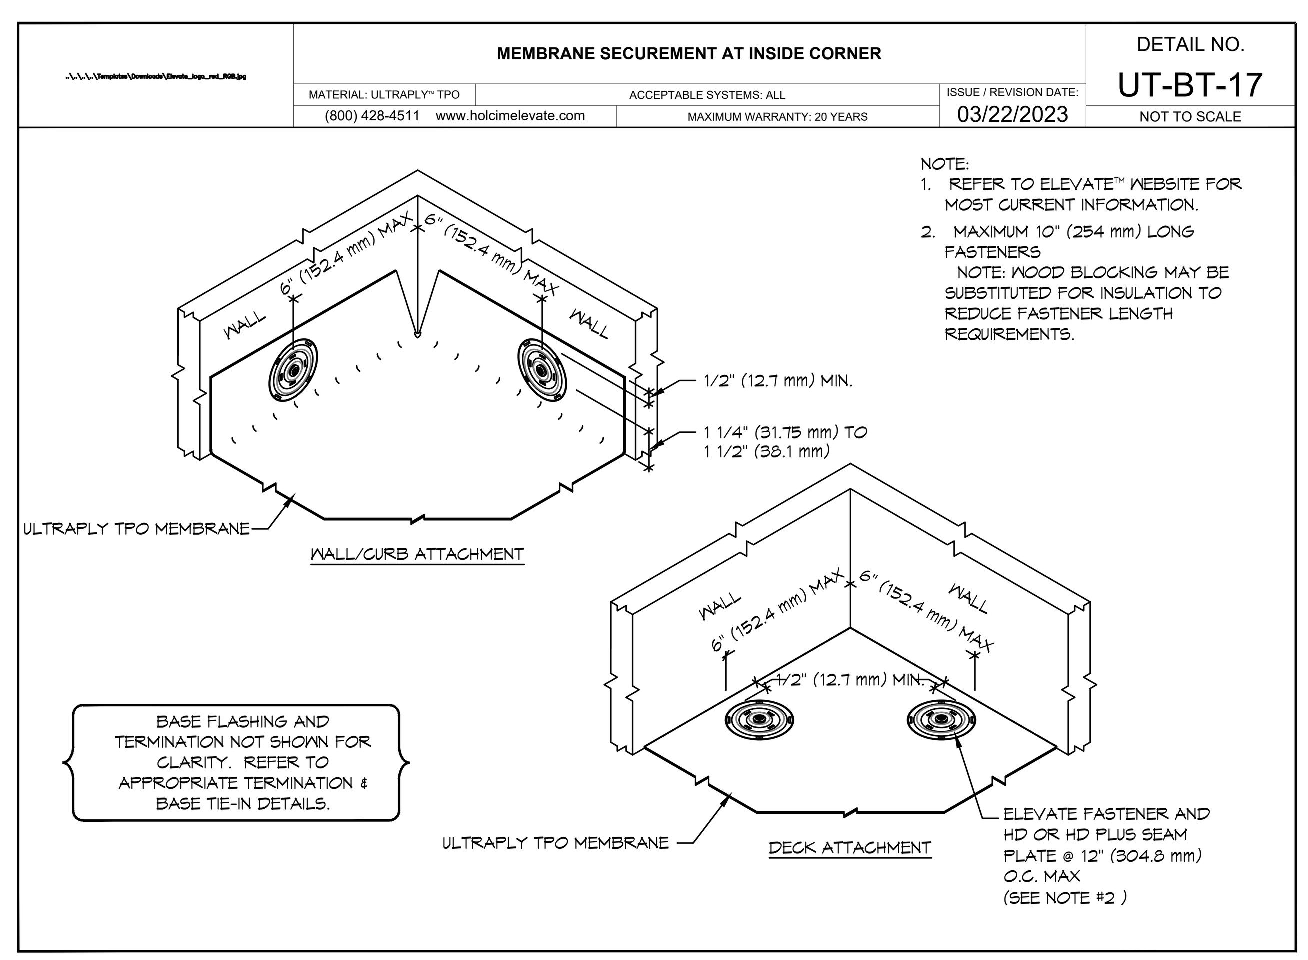

22 MEMBRANE DETAIL
SCALE: N.T.S.

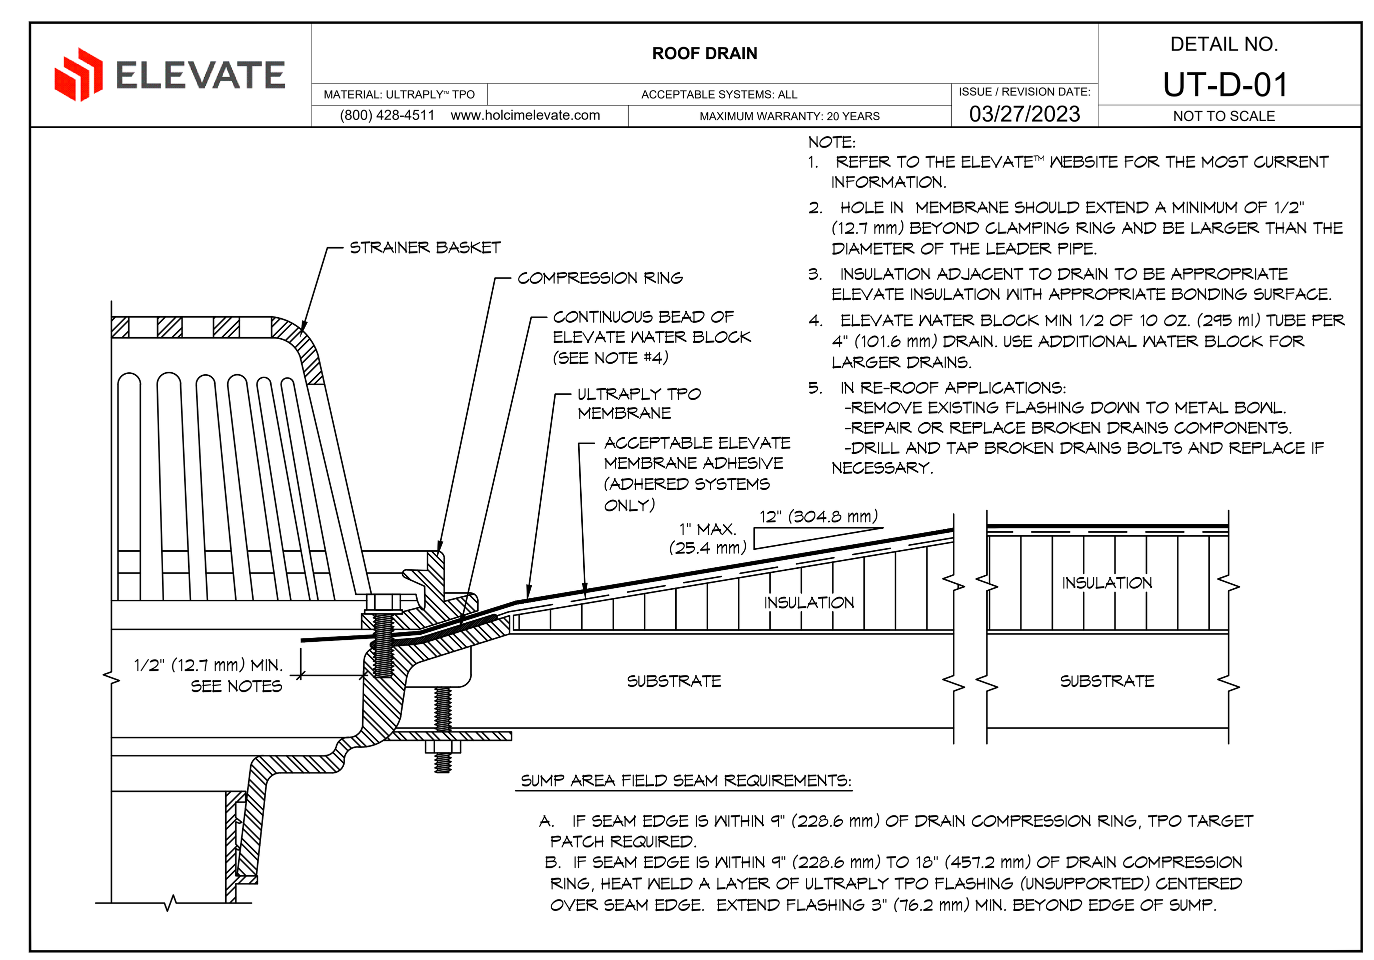

23 ROOF DRAIN
SCALE: N.T.S.

DAMMON ENGINEERING, INC.
LOUISIANA & MISSISSIPPI
Chief Engineer: Brian Mistich, PE
554 Old Spanish Trail
Slidell, LA 70458
www.dammonengineering.com
info@dammonengineering.com
PH: 985.649.5832

REVISIONS		
#	DESCRIPTION	DATE

SEAL:

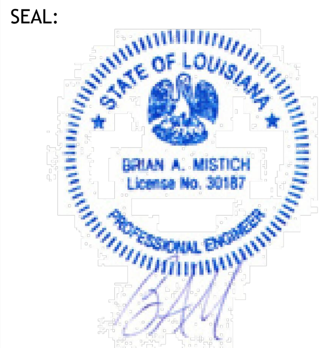

The above drawings and specifications, designs and arrangements represented thereby are and shall remain the property of Dammon Engineering, and no part thereof shall be copied, disclosed to others, or used in connection with any work or project other than the specific project for which the have been prepared and developed without written consent of Dammon Engineering. Visual contact with these drawings or specifications shall constitute conclusive evidence of acceptance of these restrictions.

NEW PARTIAL RENOVATION
RED ROOF INN
1662 GAUSE BLVD,
SLIDELL, LA 70458

JOB No:	2481	DATE:	11-07-2023
DRAWN BY:	CKD	CHECKED BY:	JMS

SHEET TITLE:
ROOF PLAN DETAILS

DRAWING NUMBER:
A104

SHEET No: 6 of 10