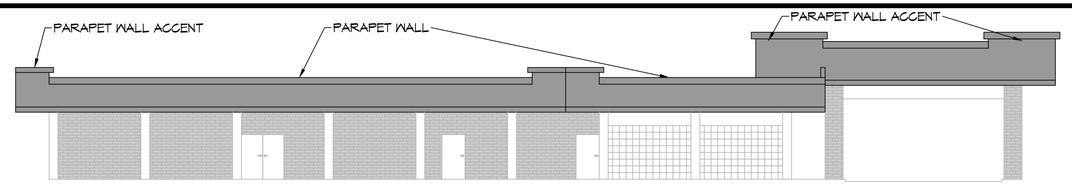

5 NEW FRONT ELEVATION
SCALE: 3/32"= 1'-0"

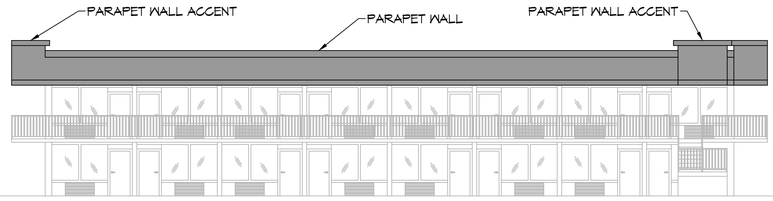

6 NEW REAR ELEVATION
SCALE: 3/32"= 1'-0"

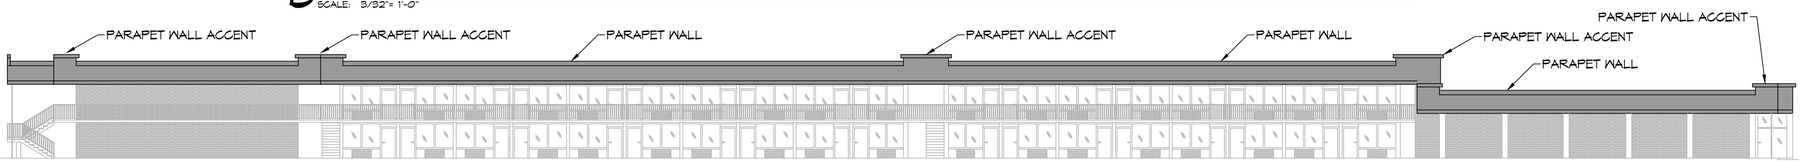

7 NEW SIDE ELEVATION
SCALE: 1/16"= 1'-0"

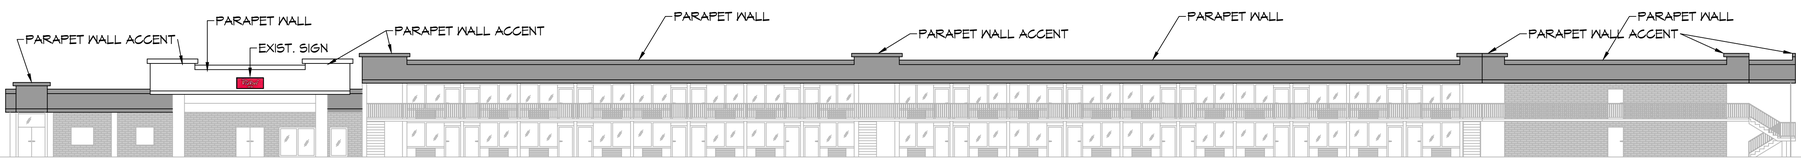

8 NEW SIDE ELEVATION
SCALE: 1/16"= 1'-0"

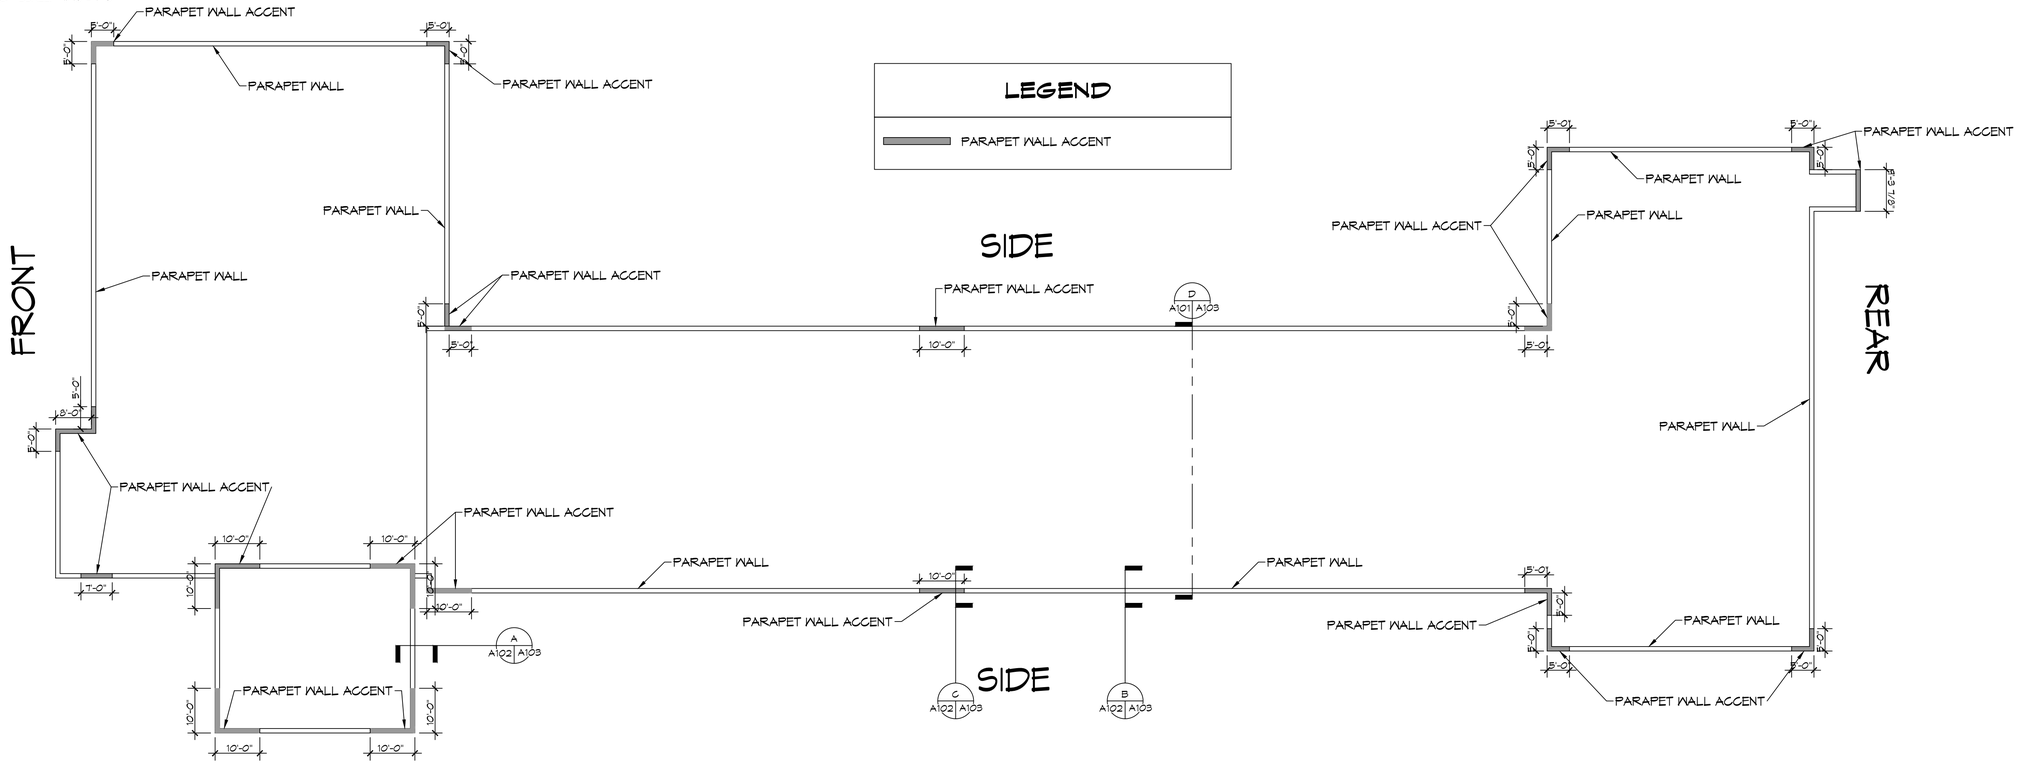

9 PARAPET WALL KEY PLAN
SCALE: 1/16"= 1'-0"

DAMMON ENGINEERING, INC.
LOUISIANA & MISSISSIPPI
www.dammonengineering.com
info@dammonengineering.com
PH: 985.649.5832

Chief Engineer: Brian Mistich, PE
5540 Highway 70 Trail
Slidell, LA 70458

#	DESCRIPTION	DATE

REVISIONS

SEAL:

STATE OF LOUISIANA
BRIAN A. MISTICH
License No. 30187
PROFESSIONAL ENGINEER

NEW PARTIAL RENOVATION

RED ROOF INN

1662 GAUSE BLVD.
SLIDELL, LA 70458

JOB No:	2451
DATE:	12-12-2023
DRAWN BY:	CJCD
CHECKED BY:	JMS

THIS DRAWING IS THE PROPERTY OF DAMMON ENGINEERING, INC. AND MUST BE RETURNED ON REQUEST. THIS DRAWING MAY NOT BE REPRODUCED IN WHOLE OR IN PART, NOR MAY IT BE LOANED OR EXHIBITED TO OTHERS WITHOUT WRITTEN CONSENT OF DAMMON ENGINEERING, INC. THE ARCHITECT/ENGINEER ASSUMES NO RESPONSIBILITY FOR ANY ALTERATIONS MADE TO THIS DOCUMENT WITHOUT WRITTEN CONSENT OF THE ARCHITECT/ENGINEER.

SHEET TITLE:
ROOF ELEVATIONS

DRAWING NUMBER:
A102

SHEET No: 4 of 10

FILE NAME: J:\1-Jobs-Mech\2451 - Red Roof Inn Slidell\Drawings\Current Drawings\A102 - Roof Elevation Plan.dwg PLOT DATE & TIME: Tuesday, December 12, 2023 3:40:08 PM