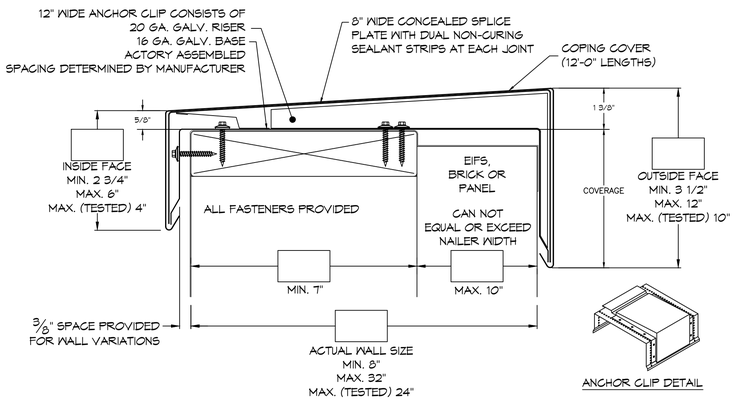

13 ANCHOR CLIP DETAIL
SCALE: N.T.S.

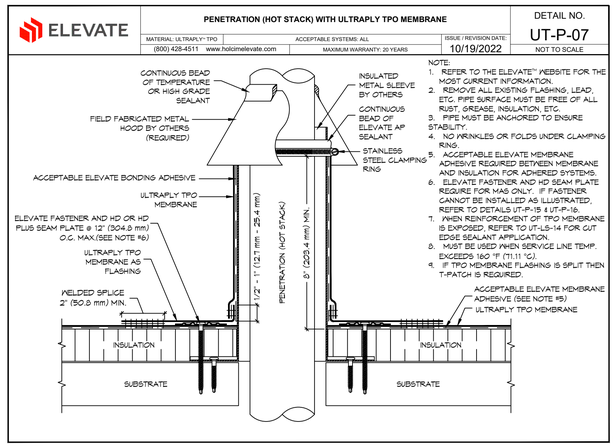

14 HOT STACK DETAIL
SCALE: N.T.S.

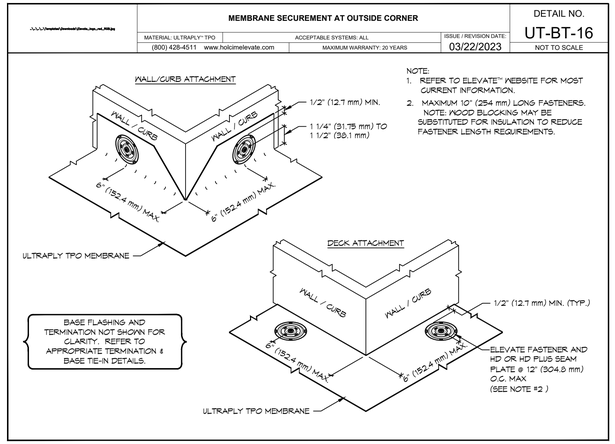

15 MEMBRANE DETAIL
SCALE: N.T.S.

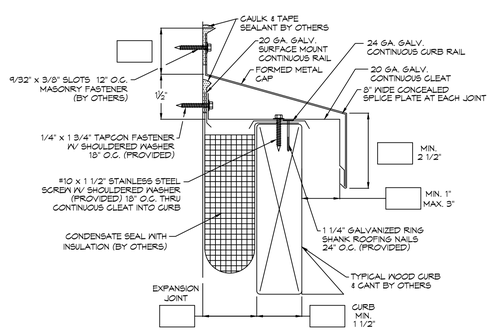

16 ROOF CAP DETAIL
SCALE: N.T.S.

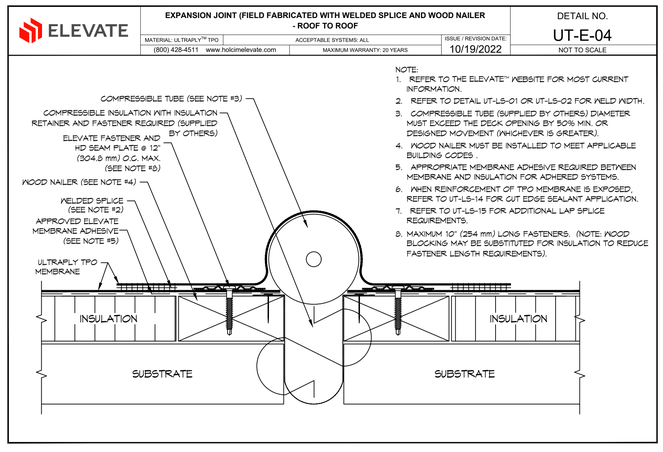

17 EXPANSION JOINT DETAIL
SCALE: N.T.S.

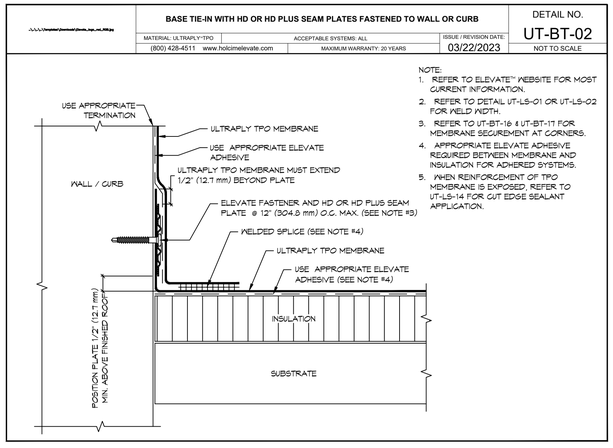

18 BASE TIE-IN DETAIL
SCALE: N.T.S.

NOTE : PARAPET ROOF SHALL BE POSTPONED UNTIL NEXT YEAR.

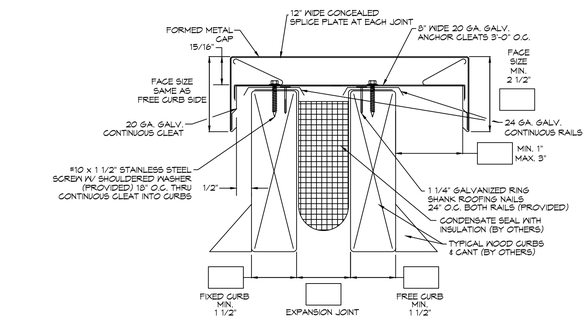

19 ROOF CAP DETAIL
SCALE: N.T.S.

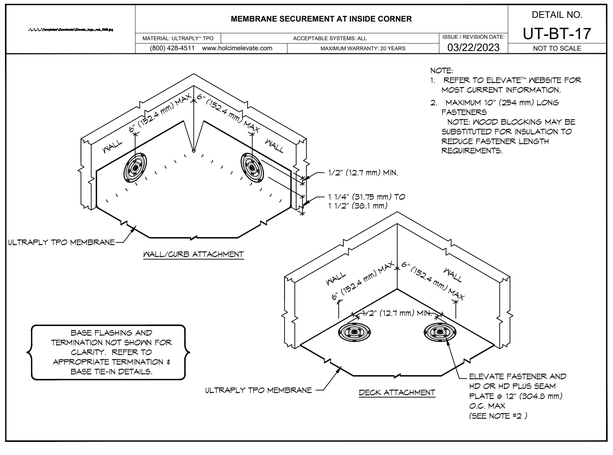

20 MEMBRANE DETAIL
SCALE: N.T.S.

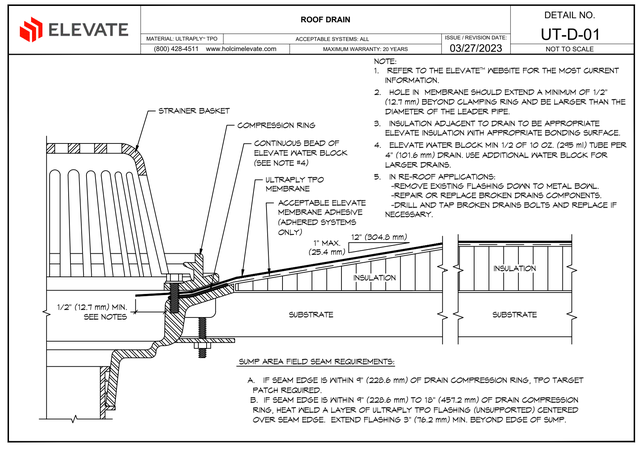

21 ROOF DRAIN
SCALE: N.T.S.

DAMMON ENGINEERING, INC.
LOUISIANA & MISSISSIPPI
www.dammonengineering.com
info@dammonengineering.com
PH: 985.649.5832
Chief Engineer: Brian Mistich, PE
1662 Gause Blvd
Slidell, LA 70458

REVISIONS

#	DESCRIPTION	DATE

SEAL:

All plans, drawings, specifications, and computer software prepared by the architect and/or engineer are instruments of service and shall remain the property of architect and/or engineer. The architect and/or engineer shall retain all common law, statutory and other reserved rights, including the copyright thereto. No part of this project nor which is the basis proposed shall be changed or assigned without written consent of the architect and/or engineer. Visual contact with these plans shall constitute prima facie evidence of the acceptance of these restrictions.

NEW PARTIAL RENOVATION
RED ROOF INN
1662 GAUSE BLVD.
SLIDELL, LA 70458

JOB No:	2451	DATE:	04-09-2024
DRAWN BY:	CSD	CHECKED BY:	JMS

SHEET TITLE:
ROOF PLAN DETAILS

DRAWING NUMBER:
A104

SHEET No: 6 of 10

FILE NAME: J:\-- Holds-Slidell\2451 -- Red Roof Inn - Slidell\Drawings\Current Drawings\A104 -- Roof Plan Details.dwg, 8.5"x11", Monday, April 8, 2024 10:36:30 AM