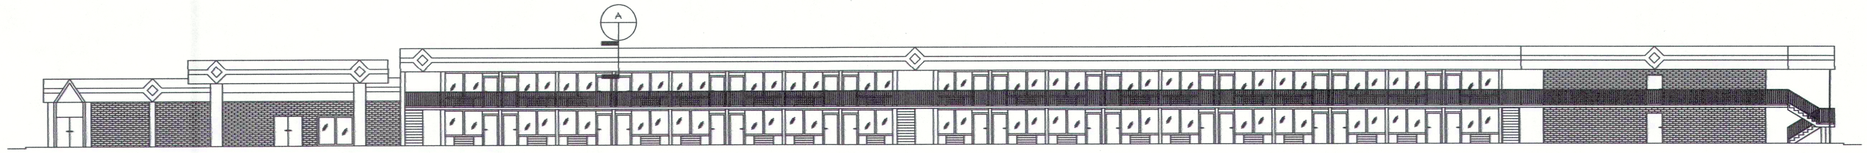

1 NEW SIDE ELEVATION
SCALE: 1/16" = 1'-0"

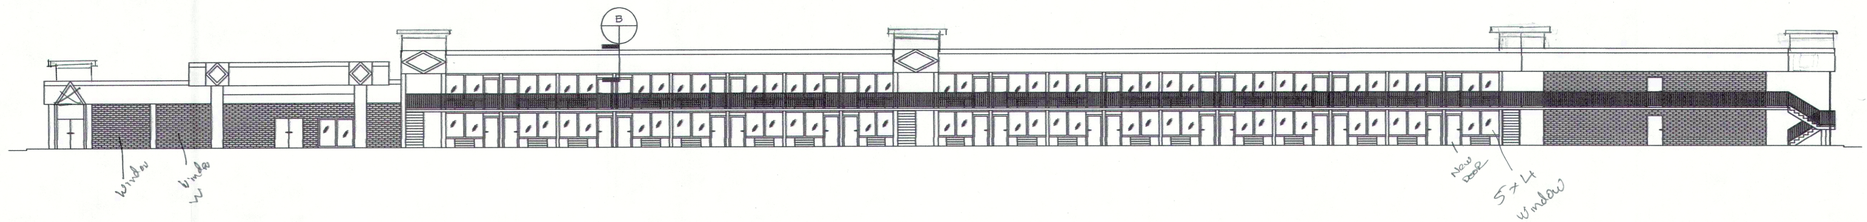

2 NEW SIDE ELEVATION
SCALE: 1/16" = 1'-0"

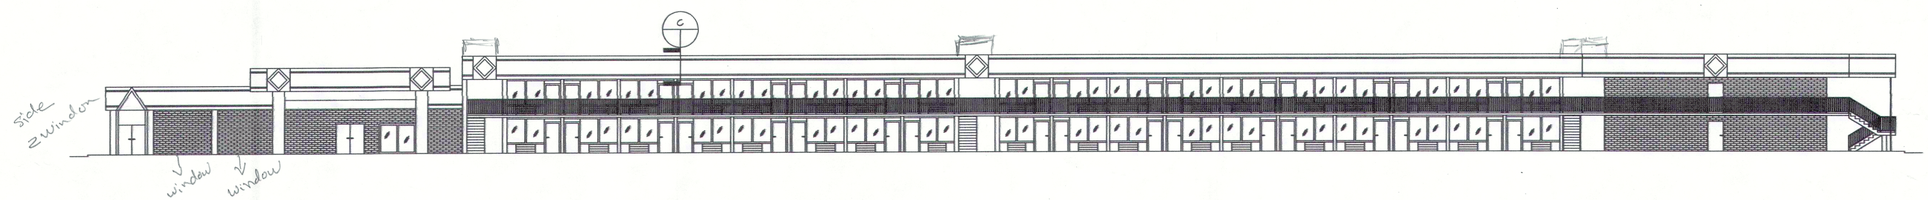

3 NEW SIDE ELEVATION
SCALE: 1/16" = 1'-0"

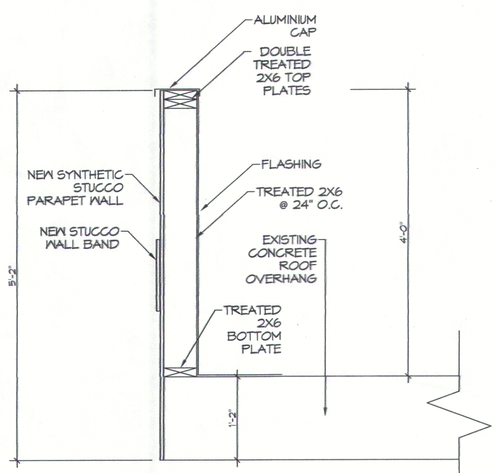

A SECTION
SCALE: 1" = 1'-0"

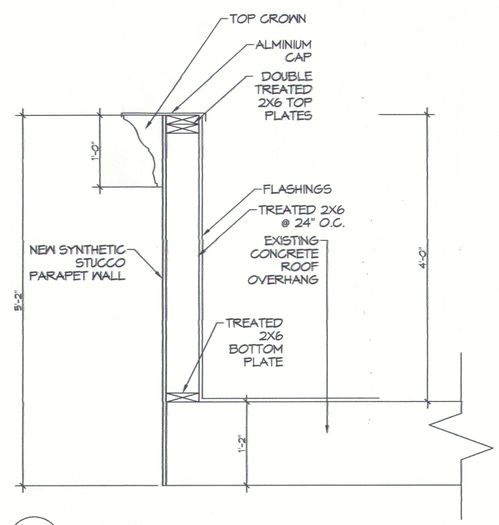

B SECTION
SCALE: 1" = 1'-0"

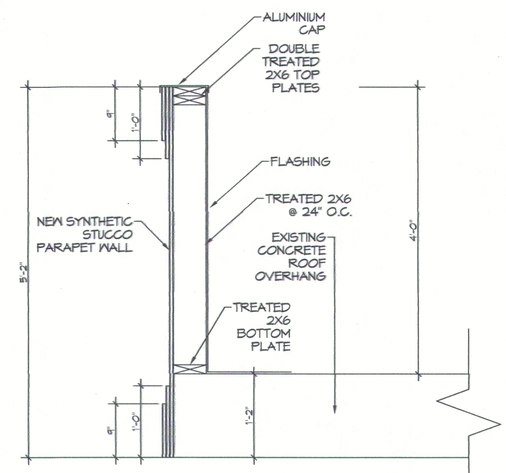

C SECTION
SCALE: 1" = 1'-0"

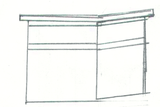

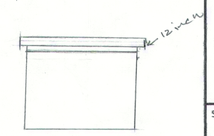

DAMMON ENGINEERING, INC.
LOUISIANA & MISSISSIPPI
www.dammonengineering.com
info@dammonengineering.com
Ph: 985.649.5832
Chief Engineer: Brian Mistich, PE
656 Cypress Savannah Trail
Slidell, LA 70458

#	DESCRIPTION	DATE

REVISIONS

SEAL:

NEW ROOF PLAN
RED ROOF INN
1662 GAUGE BLVD.
SLIDELL, LA 70458

JOB No: 2481 DATE: 09-12-2023
DRAWN BY: CKD CHECKED BY: BMS

THIS DRAWING AND SPECIFICATION CONTAINS PROPRIETARY INFORMATION OF DAMMON ENGINEERING, INC. THEY ARE NOT TO BE REPRODUCED, CHANGED OR COPIED IN ANY FORM OR MANNER WHATSOEVER, NOR ARE THEY TO BE ASSIGNED TO ANY THIRD PARTY WITHOUT FIRST OBTAINING THE EXPRESSED WRITTEN CONSENT OF DAMMON ENGINEERING, INC. ANY USE ESTABLISHES PRIMA FACIE EVIDENCE OF A DERIVATIVE ARCHITECTURAL WORK.

SHEET TITLE:
NEW BUILDING ELEVATIONS

DRAWING NUMBER:
A102

SHEET No: 1 of 1