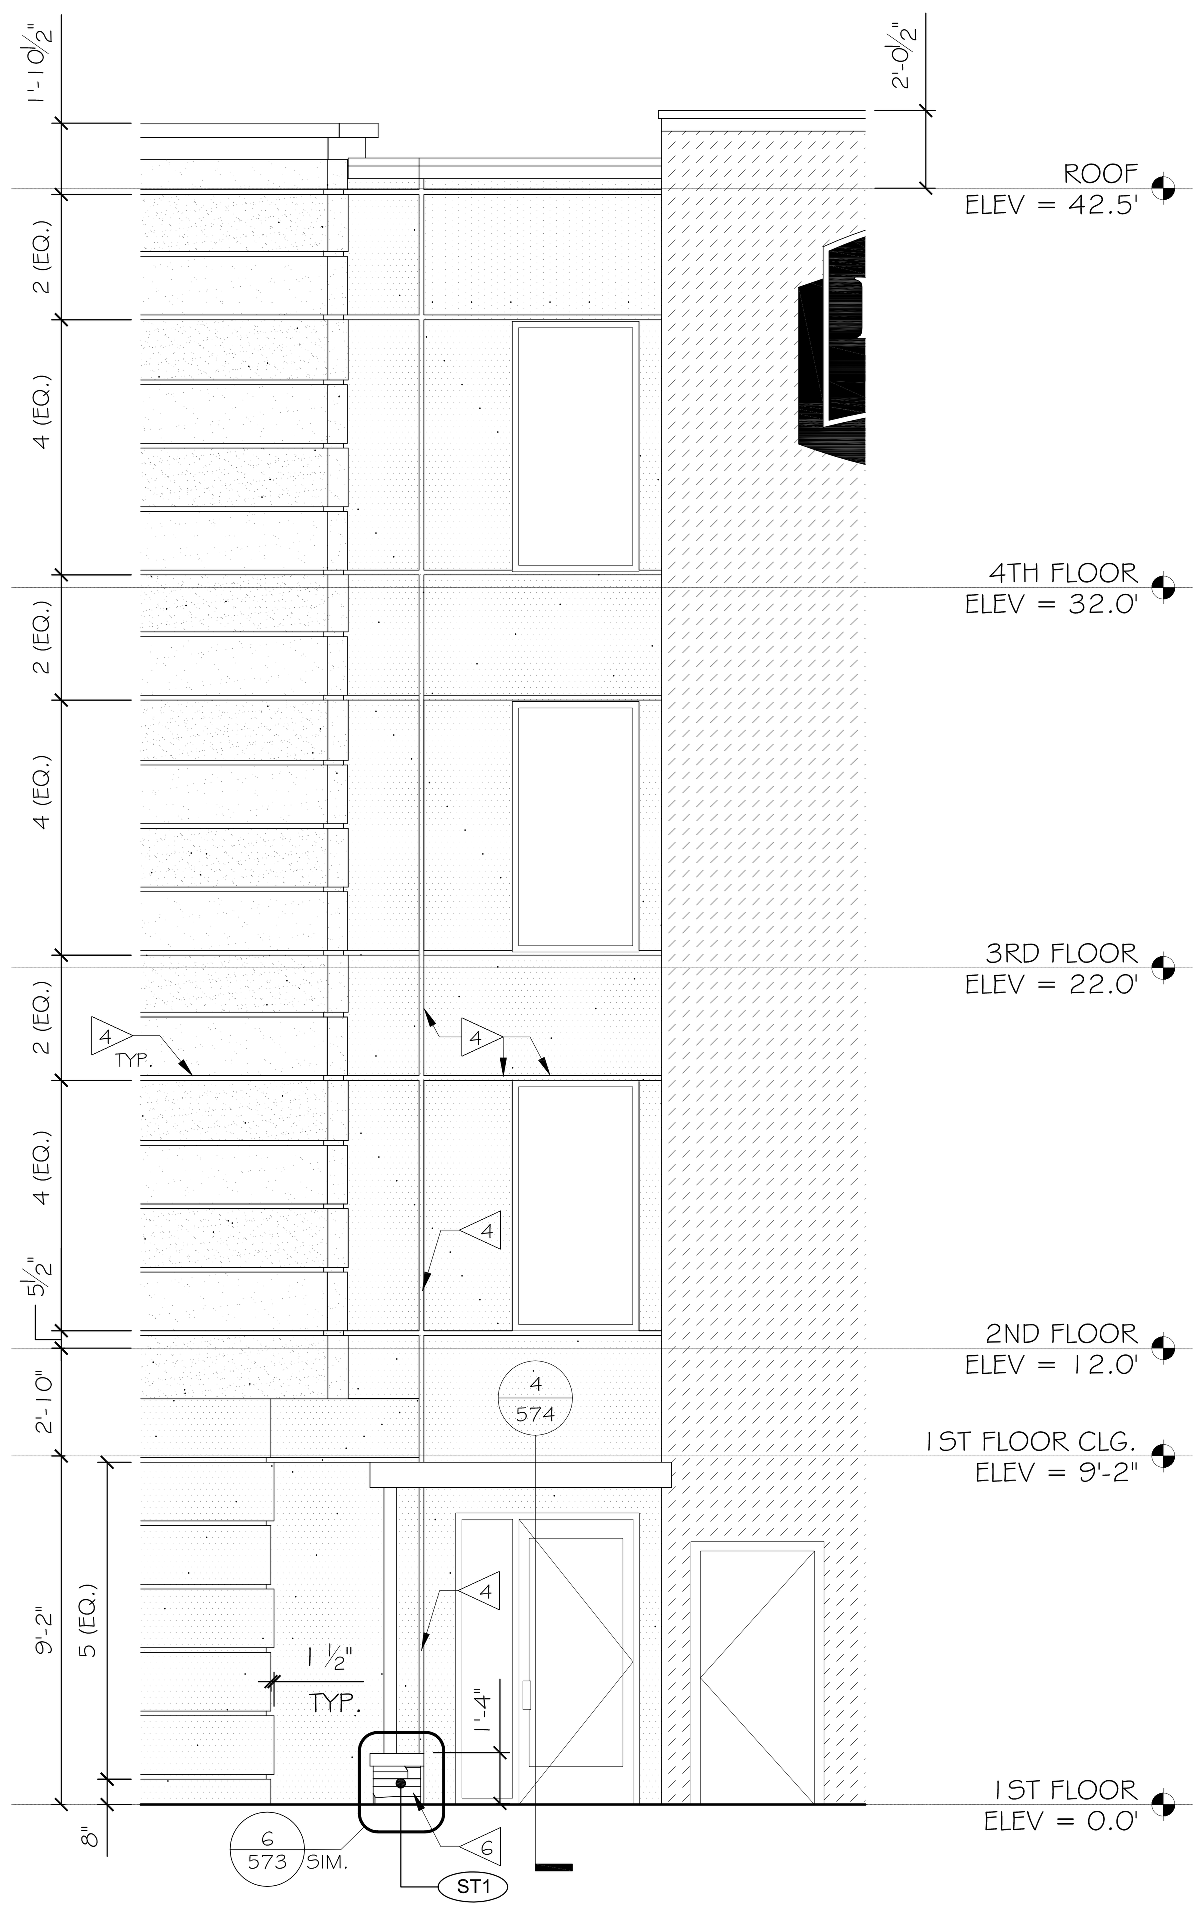

1 202 ENLARGED SIDE ELEVATION
1/4" = 1'-0" [redacted]

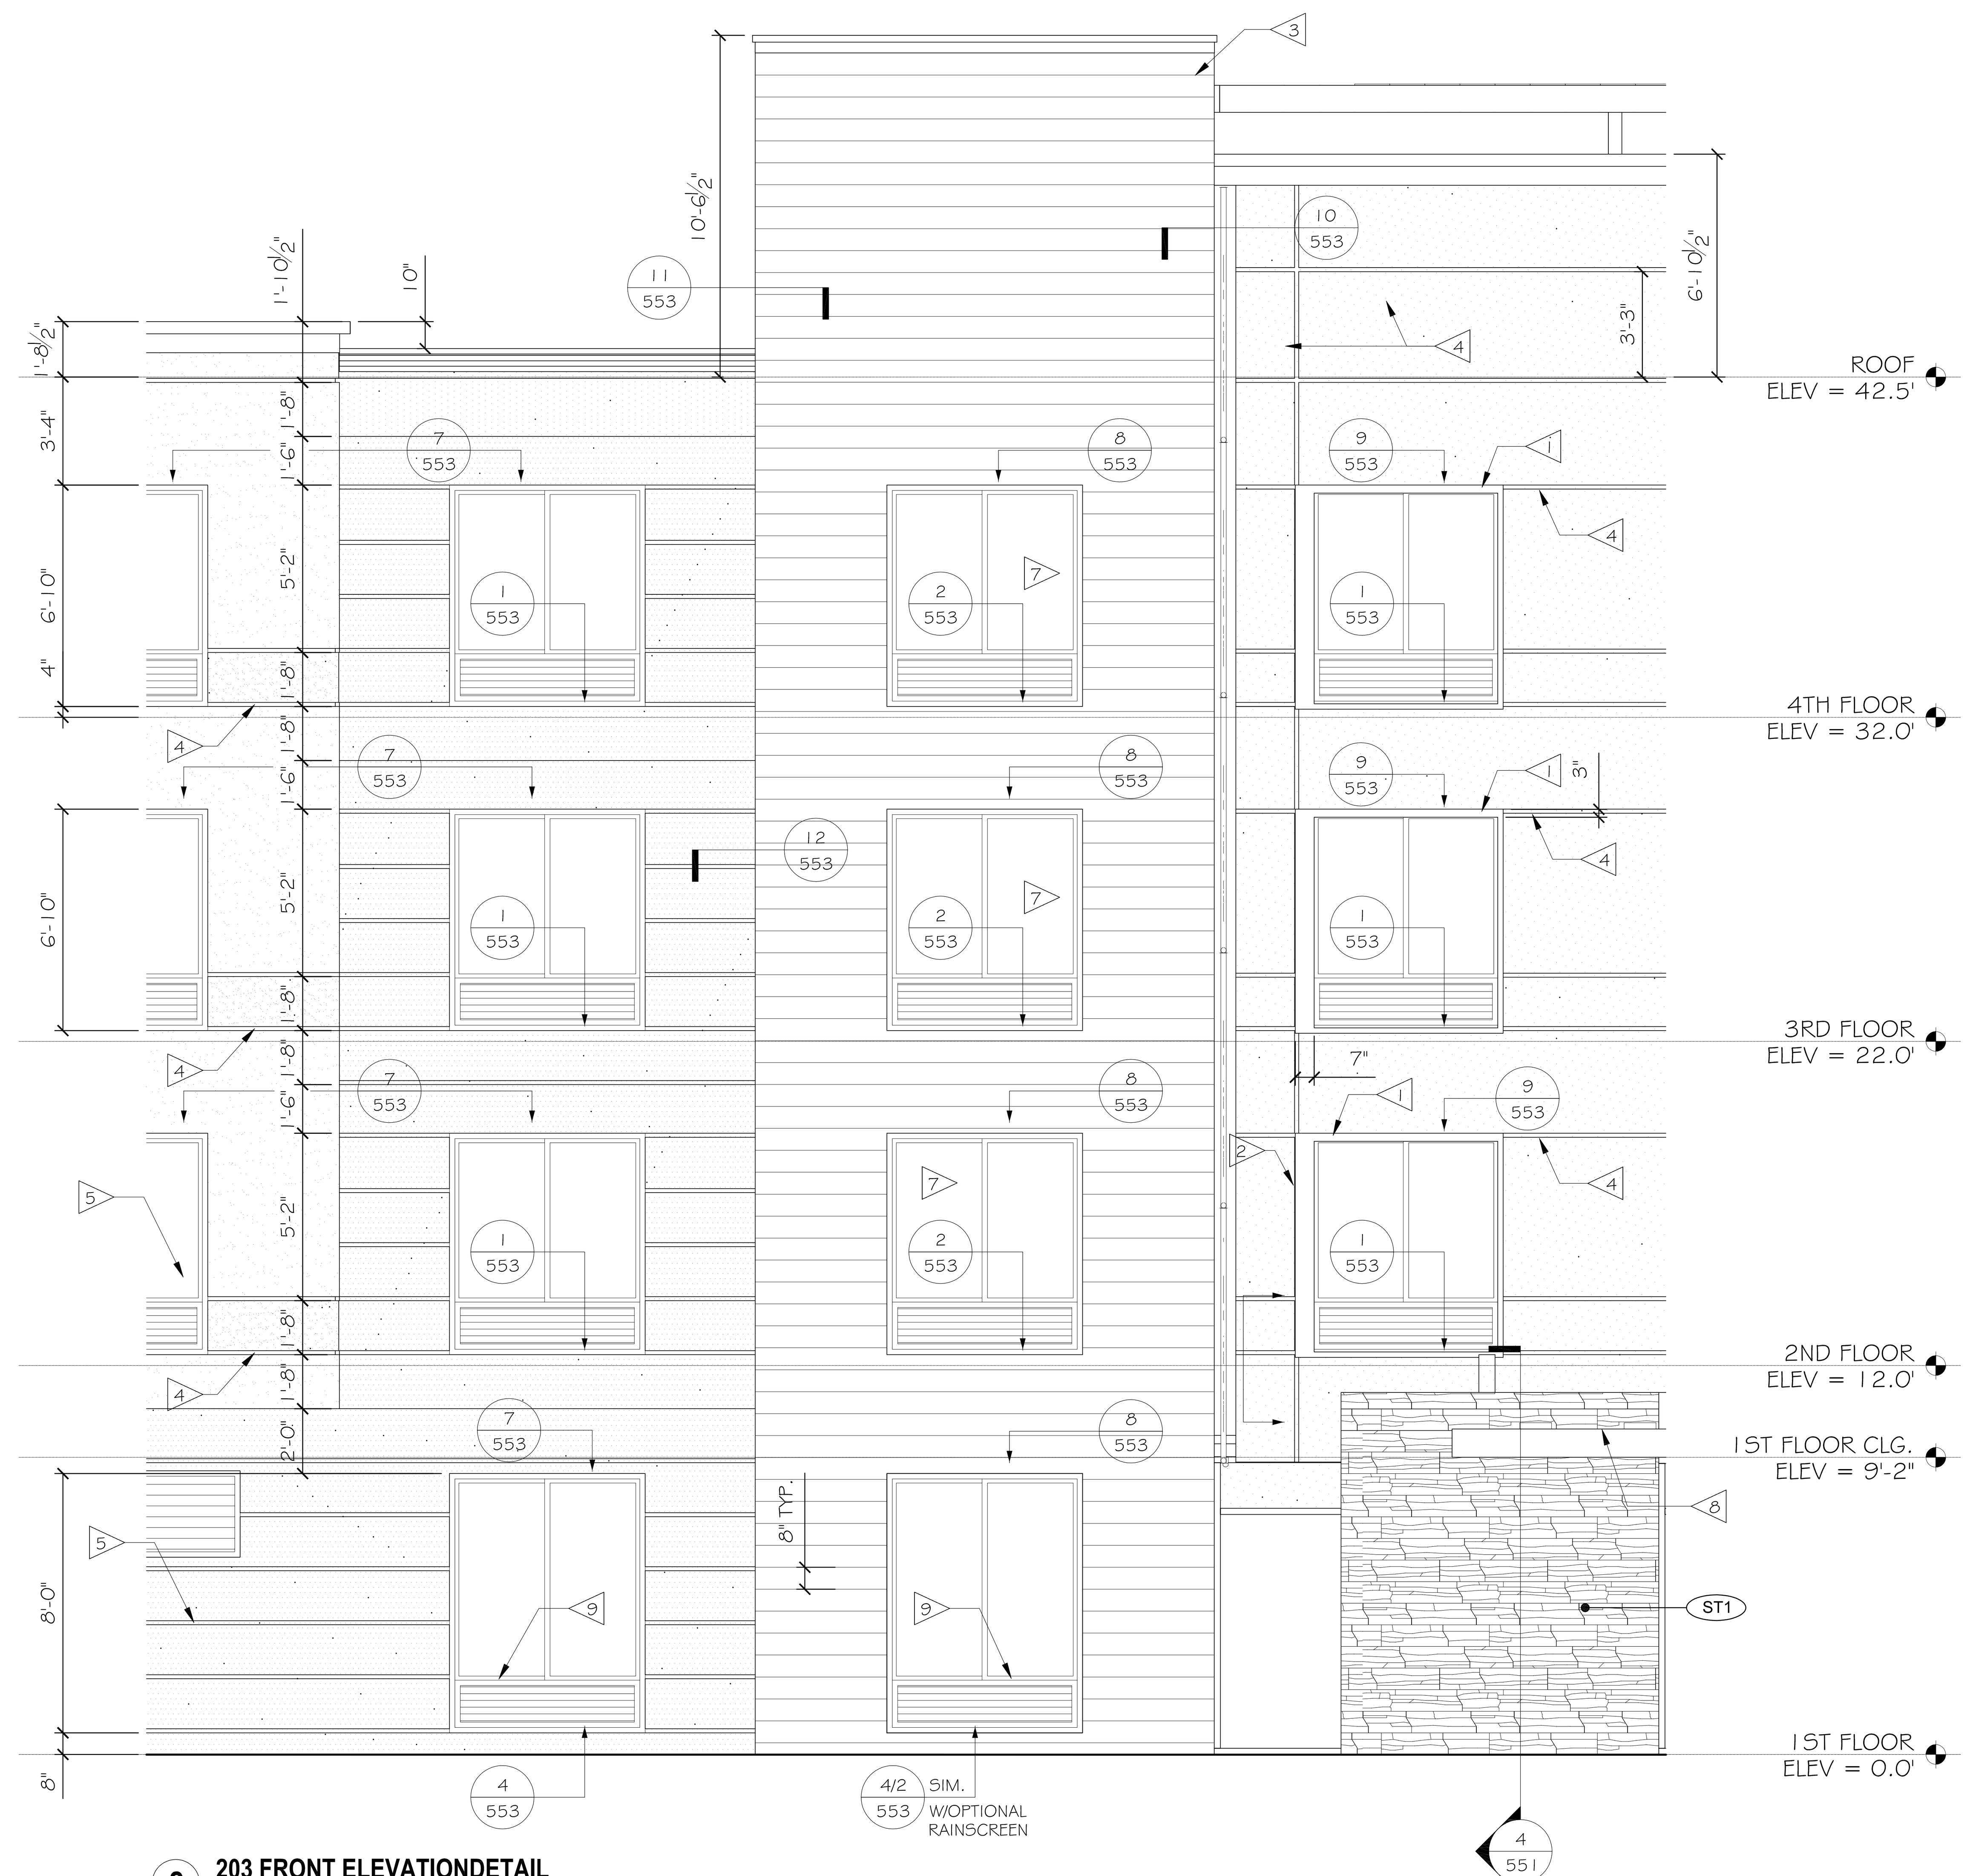

2 203 FRONT ELEVATIONDETAIL
1/4" = 1'-0" [redacted]

REFERENCE NOTES

A. BUILDING ELEVATION ARE APPROXIMATE AND WILL VARY BASED ON STRUCTURAL SYSTEM.

B. REFER TO EXTERIOR FINISH INDEX FOR MATERIALS AND COLORS.

C. REFER TO EXTERIOR FINISH INDEX FOR TYPICAL FINISHES FOR EXTERIOR ELEMENTS SUCH AS TYPICAL LOUVER COLOR, DOOR FRAMES, CANOPY STRUCTURES, ETC.

D. PROVIDE CONTRACTOR WITH COLOR PRINTS OF ELEVATIONS FOR ADDITIONAL CLARITY.

CRITERIA NOTES

1. ALIGN WINDOWS AT HEAD ACCROSS BUILDING (TYP.)
2. ALUMINUM JAMB AND HEADER EXTENSION. FINISH ACCENT COLOR TO MATCH WINDOW. SEE WINDOW SCHED TO FINISH.
3. WALL SECTIONS AND DETAILS BASED ON PREFFERED OPTIONAL RAINSCREEN SIDING. ADJUST ACCORDINGLY TO SUIT V.E. OPTIONS.
4. 1" EFIS REVEAL, SEE 550 SERIES FOR DETAILS.
5. ALIGN RUSTICATION ACCROSS BUILDING, MAINTAIN CONSISTENCY BETWEEN DARK AND LIGHT EFIS FINISHES.
6. CMU KNEE WALL WITH PRECAST BENCH TOP
7. SEE GUESTROOM PLANS FOR TYP. WINDOW LOCATIONS
8. FINISH ALUMINUM CLADDING AT COVE TO MATCH STOREFRONT.
9. BLANK LOUVER TO MATCH GUESTROOM LOUVER.

EXTERIOR FINISH KEY

EF1	PEARLESCENT ACCENT EIFS FINISH
EF2	DARK EIFS FINISH COLOR
EF2a	ACCENT EIFS COLOR
EF2b	DARK EIFS FINISH COLOR - TEXTURED
EF3	STAIR TOWER EIFS COLOR
EF4	MAIN BUILDING EIFS COLOR
EF4a	ACCENT EIFS COLOR
ST1	CULTURED STONE
SP1	EXTERIOR ACCENT FINISH -CEMENT BOARD SIDING -EXTERIOR PLAM (OPTIONAL)

PRELIMINARY (NOT FOR CONSTRUCTION)

REVISIONS		
#	DESCRIPTION	DATE

FAIRFIELD INNS & SUITES

CYPRESS CENTRE DRIVE
VICKSBURG, MISSISSIPPI 39180

JOB No: 2181 | DATE: 08-01-2013
DRAWN BY: JTL | CHECKED BY: CKD

The above drawings and specifications, designs and arrangements represented thereby are and shall remain the property of Dammon Engineering, and no part thereof shall be copied, disclosed to others, or used in connection with any work or project other than the specific project for which the have been prepared and developed without written consent of Dammon Engineering. Visual contact with these drawings or specifications shall constitute conclusive evidence of acceptance of these restrictions.

DAMMON
ENGINEERING, INC.
Architects & Engineers
CHIEF ENGINEER: EMMETT DAMMON, P.E.
554 OLD SPANISH TRAIL
SLIDELL, LA 70458
dammonengineering.com
dammoneng@bellsouth.net
PHONE: 985-649-5832
FAX: 985-641-5950

EXTERIOR ELEVATION DETAILS

SHEET No: 00 OF 00

A9