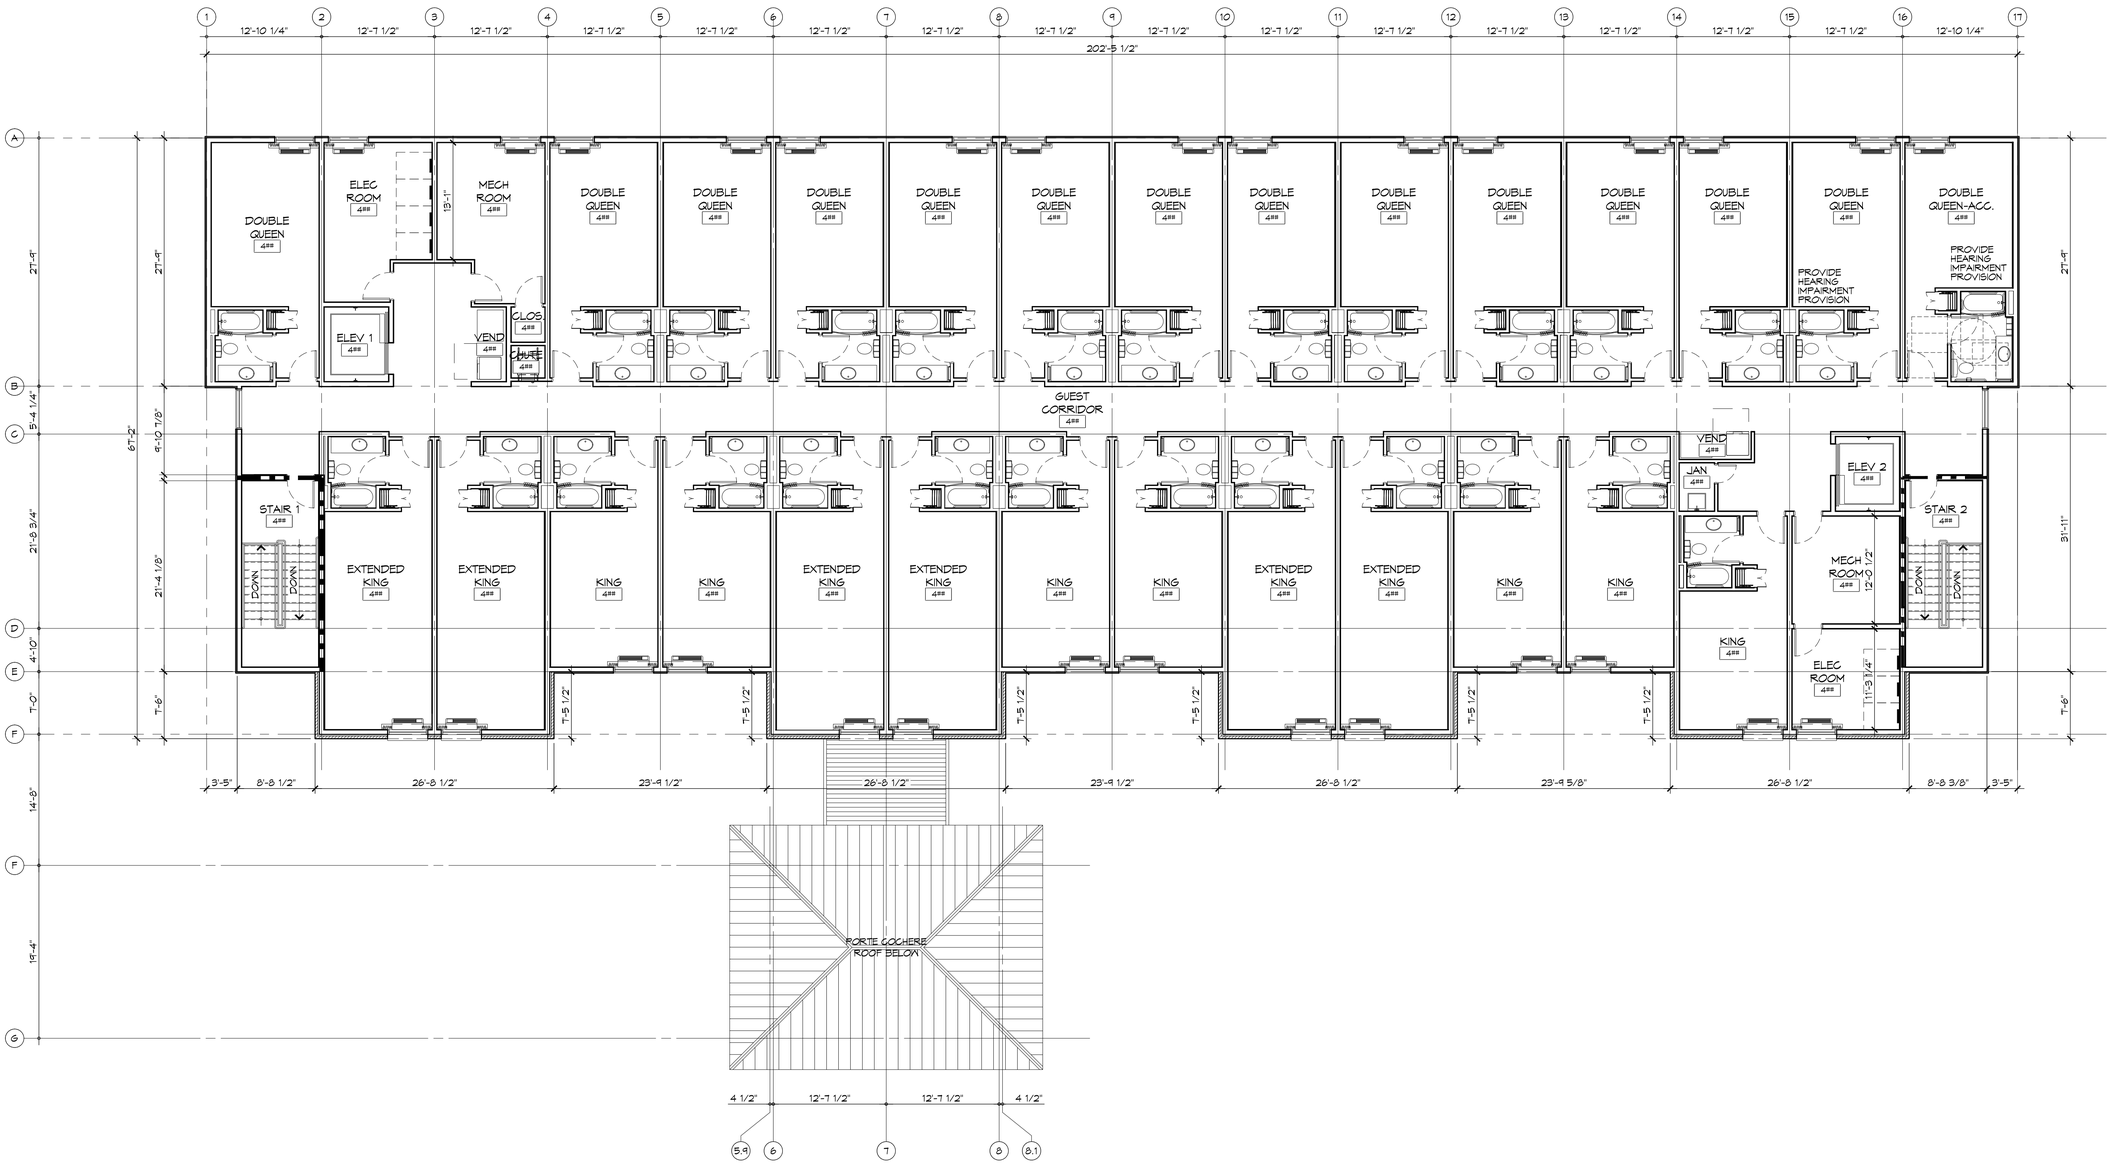

1 ARCHITECTURAL FLOOR PLAN - LEVEL 4

SCALE: 1/8" = 1'-0"

DAMMON ENGINEERING, INC.

Architects & Engineers

www.dammonengineering.com
info@dammonengineering.com
PH: 985.649.9022
C: 504.444.5822

Chief Architect: Kevin J. Kinchen, NCARB
Chief Engineer: Brian Mistich, PE
554 Old Spanish Trail
Slidell, LA 70461

#	DESCRIPTION	DATE

REVISIONS

SEAL:

PRELIMINARY NOT FOR CONSTRUCTION

NEW HOTEL & RESTAURANT FOR

SPORTSMAN'S LODGE

LOT #1 LA HWY 21
HACKBERRY, LA 70645

JOB No: 2141 DATE: 05-06-15

ALL RIGHTS RESERVED AND COPYRIGHTS, PATENTS, TRADE SECRETS AND OTHER RIGHTS OF PROPERTY ARISING UNDER THE LAWS OF THE UNITED STATES AND OTHER JURISDICTIONS ARE RETAINED BY US. THIS DOCUMENT MAY NOT BE REPRODUCED, DISTRIBUTED OR PUBLICLY DISPLAYED, DISCLOSED OR USED FOR ANY PURPOSE OTHER THAN THE PURPOSE FOR WHICH IT HAS BEEN PREPARED AND WITHOUT WRITTEN CONSENT.

SHEET TITLE:
ARCHITECTURAL FLOOR PLAN - LEVEL 4

DRAWING NUMBER:

A104

SHEET No: 00 of #