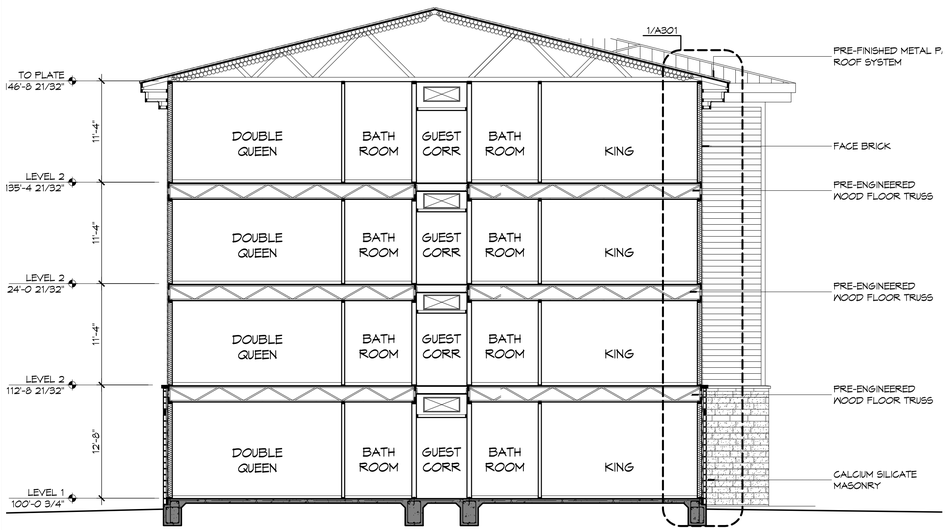

3 BUILDING SECTION
SCALE: 1/8" = 1'-0"

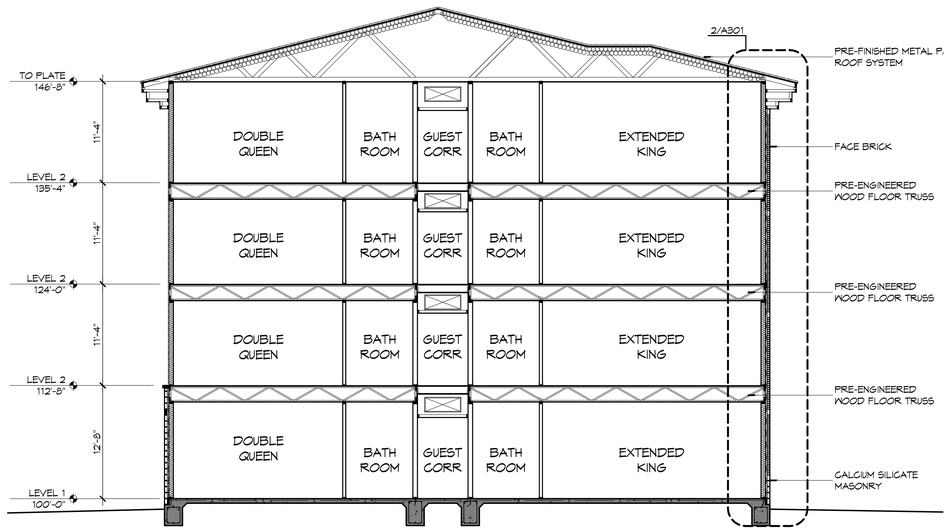

2 BUILDING SECTION
SCALE: 1/8" = 1'-0"

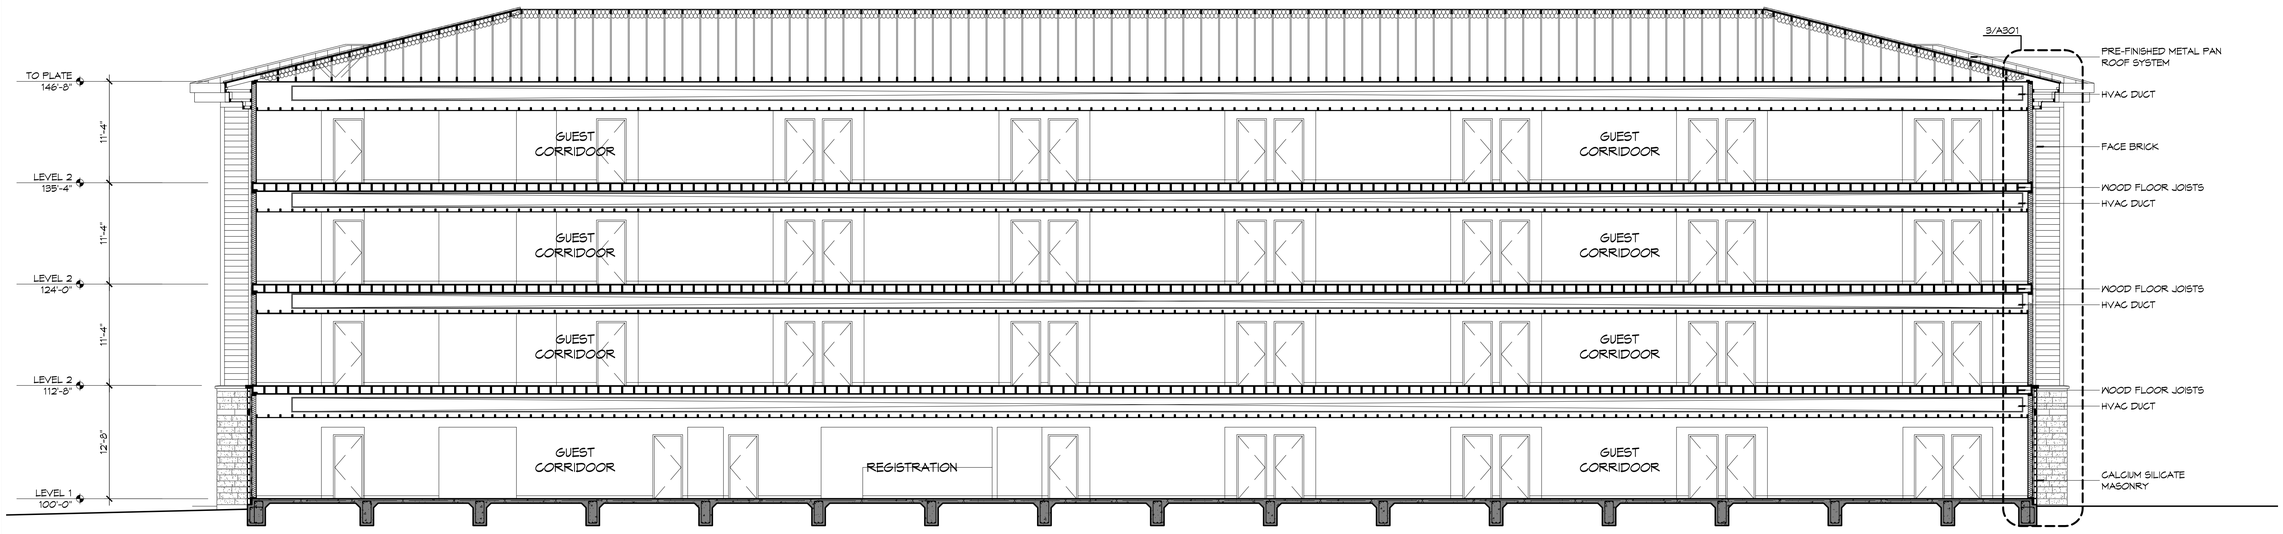

1 BUILDING SECTION
SCALE: 1/8" = 1'-0"

GENERAL SHEET NOTES

DAMMON ENGINEERING, INC.
Architects & Engineers
www.dammonengineering.com
info@dammonengineering.com
PH: 985.649.5832
F: 985.641.5950
Chief Architect: Kevin J. Kinchen, NCARB
Chief Engineer: Brian Mistich, PE
5504 Ochsner Trail
Slidell, LA 70458

#	DESCRIPTION	DATE
	REVISIONS	

SEAL:

PRELIMINARY NOT FOR CONSTRUCTION

NEW HOTEL & RESTAURANT FOR
SPORTSMAN'S LODGE
LOT #1 LA HWY 21
HACKBERRY, LA 70645

JOB No:	2141
DATE:	MAY 28, 2015
DRAWN BY:	KJK
CHECKED BY:	KJK

This drawing and specification are the property of Dammon Engineering and shall remain the property of Dammon Engineering. Any copy, reproduction or use of this drawing and specification without written consent of Dammon Engineering is prohibited. Any alteration of this drawing and specification without written consent of Dammon Engineering is prohibited. Any alterations made to this drawing and specification without written consent of Dammon Engineering shall be deemed null and void.

SHEET TITLE:
BUILDING SECTIONS

DRAWING NUMBER:
A301

SHEET No: Value of #